


DO NOT SCALE FROM DRAWING


NOTES:

- 1. All dimensions are in millimetres.
- 2. Precast kerbs to comply with B.S. 7283 and Specification clause 1101.
- 3. Concrete mix ST1 to comply with Specification clause 2602.
- 4. For kerbing details, refer to other details drawings.
- 5. Aquacell attenuation systems/ Or Similar to be constructed to manufacturer's recommendation.

ATTENUATION

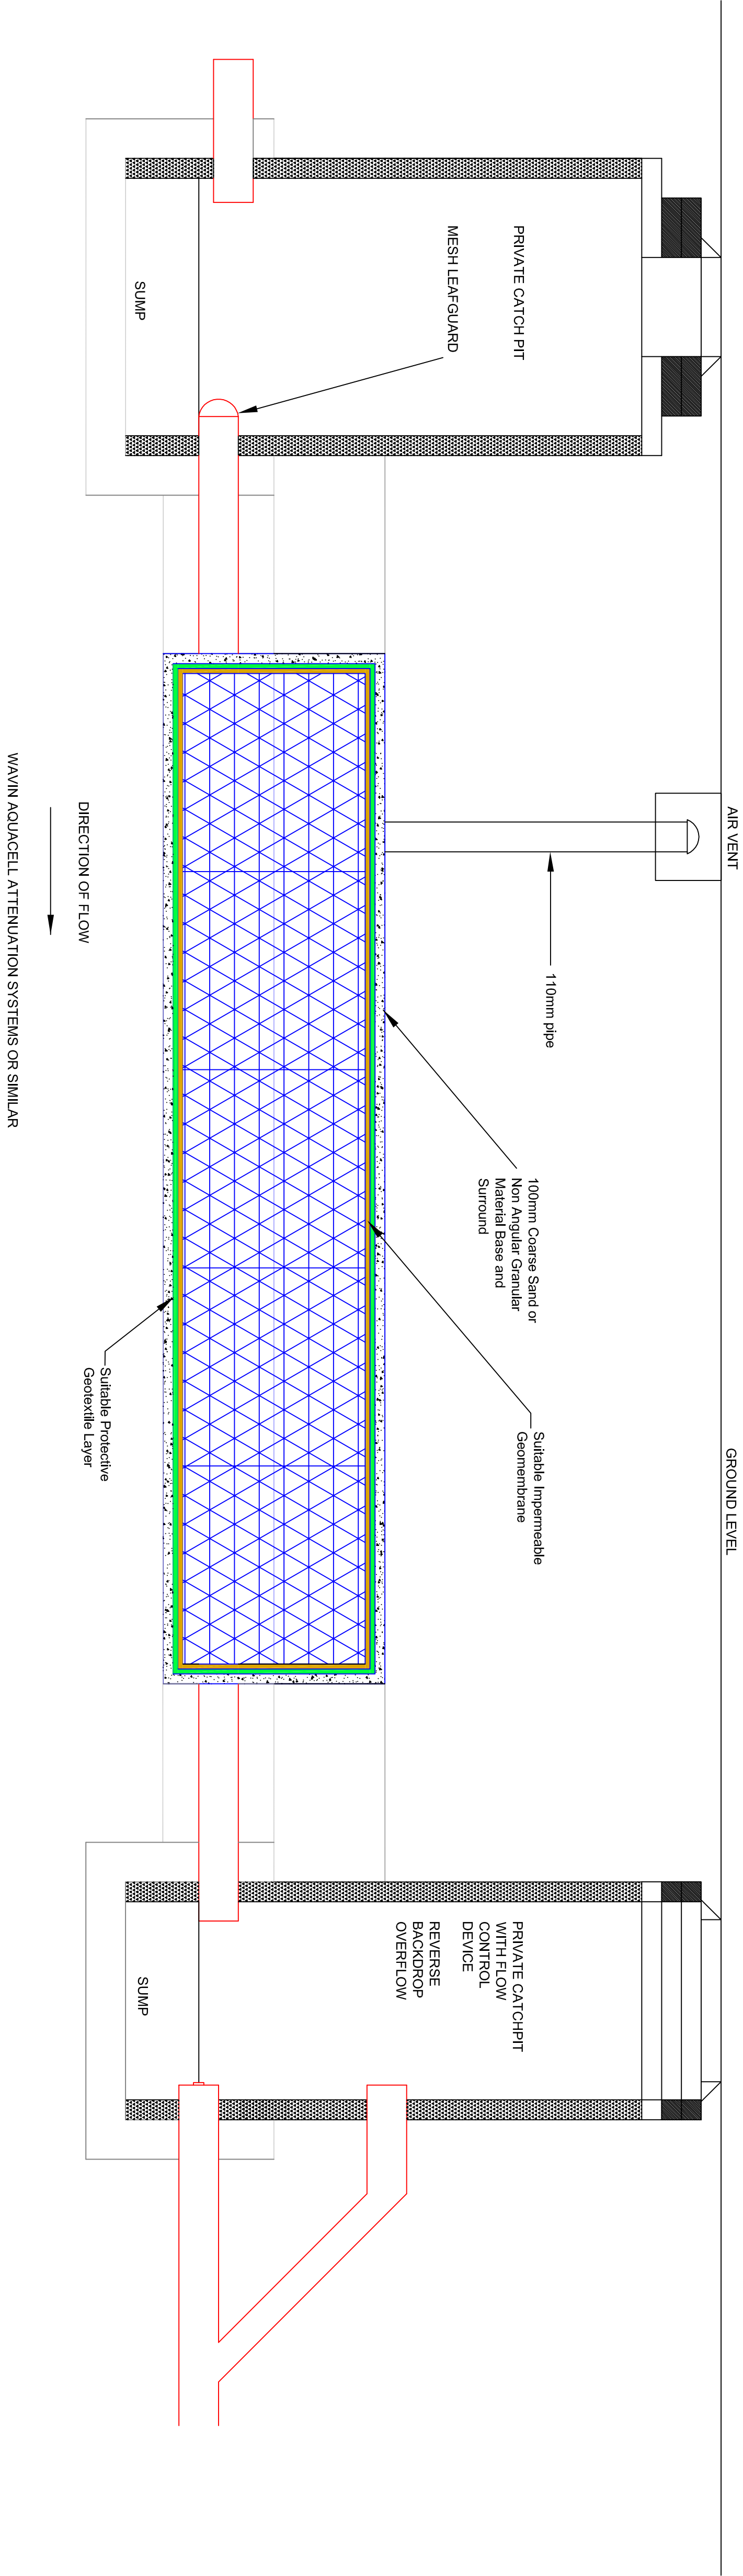

AIR VENT DETAILS

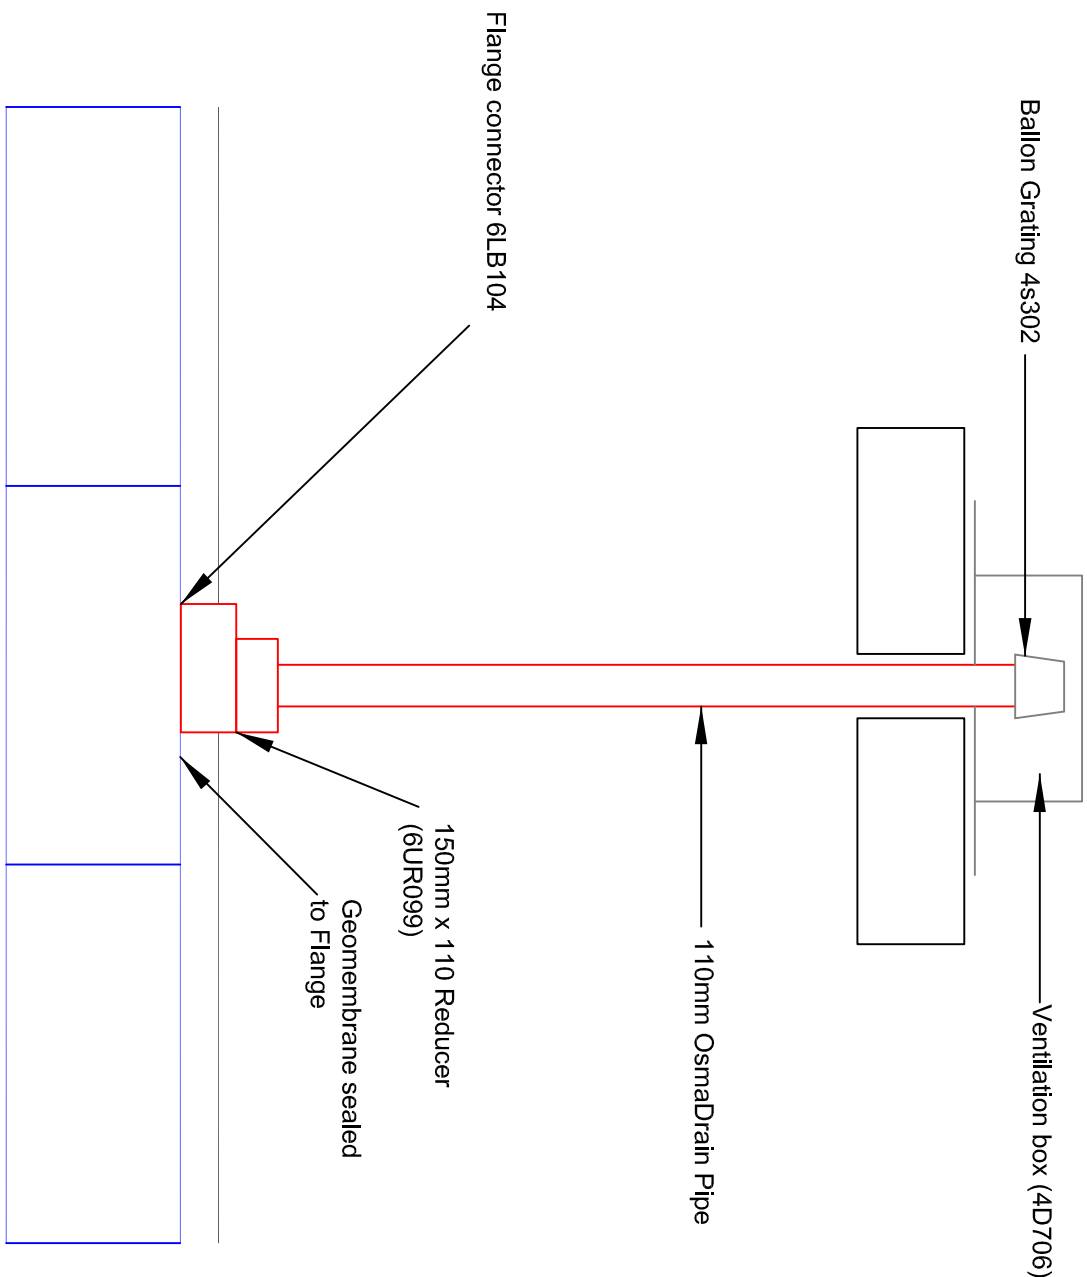

STANDARD DETAILS
ATTENUATION CONSTRUCTION

NORTH ROAD, PONCIAU
HOUSING
DEVELOPMENT

FREEDOM LAND
DEVELOPMENTS LIMITED

REV.	DATE	OWN	CHNG	APP.	DESCR.

Other



APPROVAL

4, Bridge Business Centre, Unit 2,
Ash Road South, Wrexham, LL13 9UG
Tel: 01978 667 335 Fax: 0870 762 50 57
Email: admin@redes.co.uk
Web: www.redes.co.uk

Drawn	Checkd	Date	Scale
SL	KB	16-03-09	1:20 @ A1
Project no.	Drawing no.	Issue	
PHH_001	SD_006	P1	