


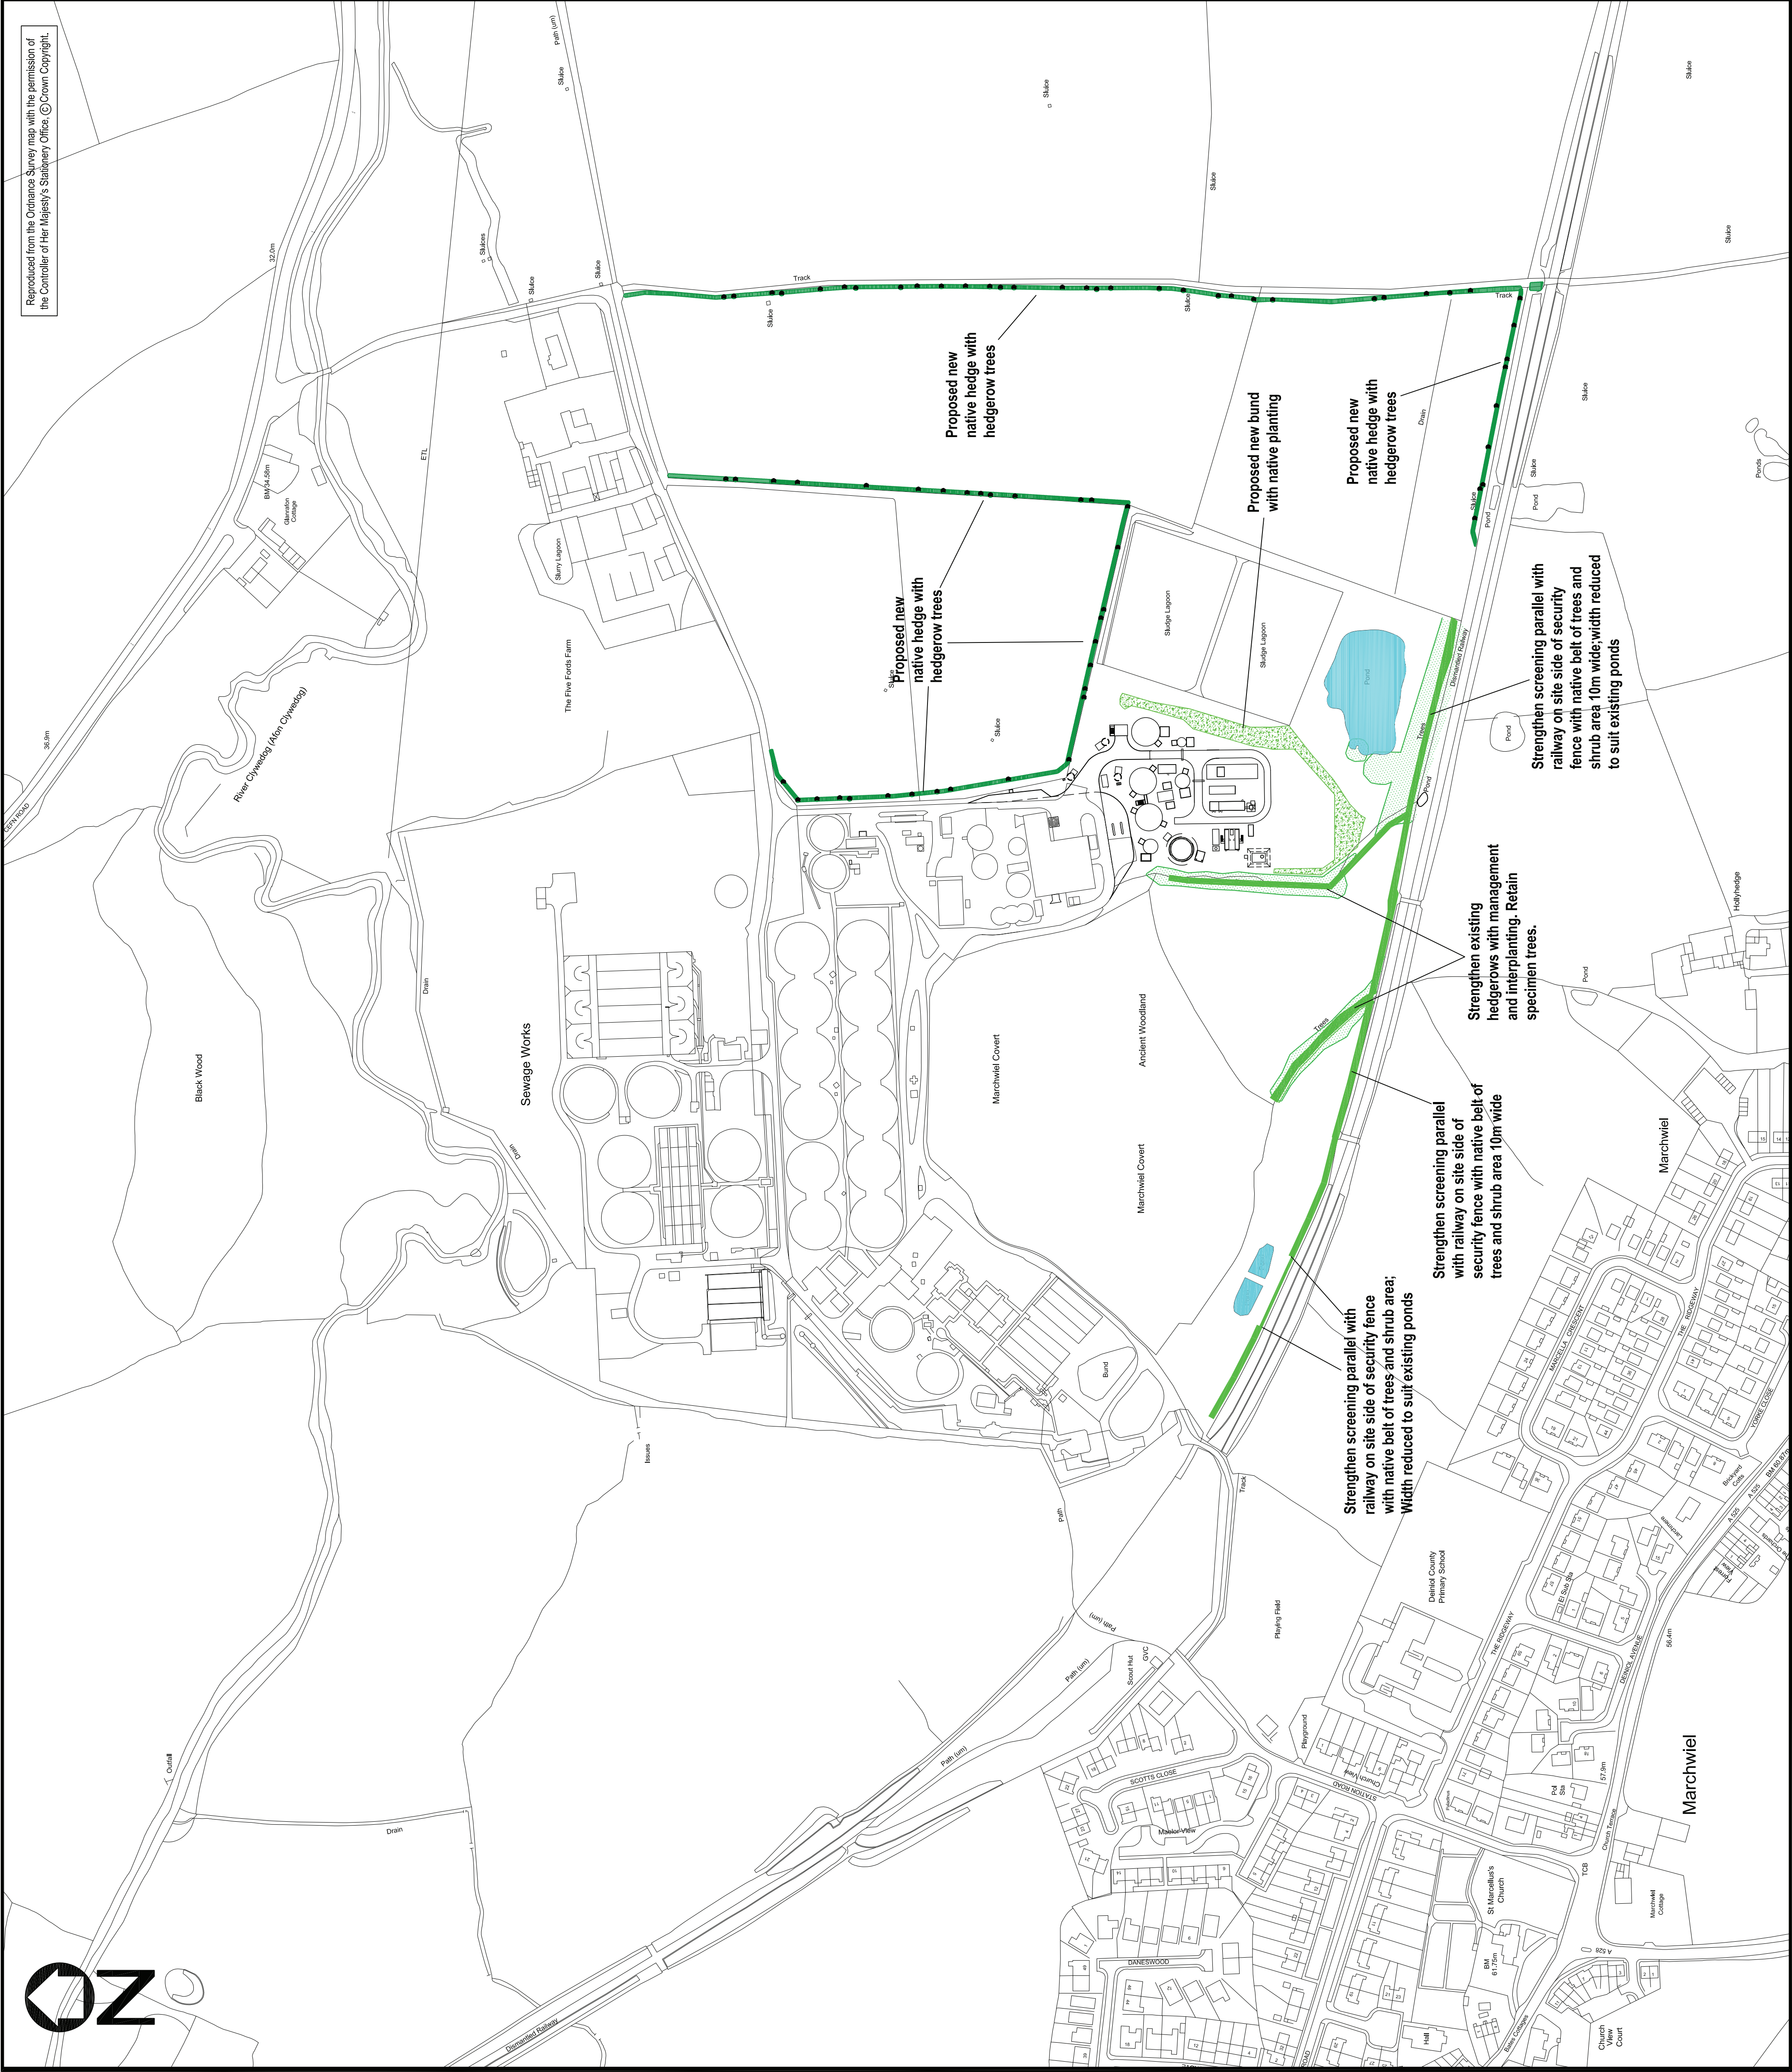

Reproduced from the Ordnance Survey map with the permission of the Controller of Her Majesty's Stationery Office. © Crown Copyright.


NOTES:

- 1. ALL LEVELS ARE IN METRES A.O.D. UNLESS NOTED OTHERWISE.
- 2. THIS DRAWING IS TO BE READ IN CONJUNCTION WITH :

2480265_1000_2400 - SITE LOCATION & PLANNING APPLICATION SITE BOUNDARY
2480265_1000_2401 - PROPOSED OVERALL SCHEME LAYOUT
2480265_1000_2402 - PROPOSED SITE LAYOUT
2480265_1000_2403 - PROPOSED SITE ELEVATIONS
2480265_1000_2404 - PROPOSED KIOSK DETAILS - SHEET 1 of 2
2480265_1000_2405 - PROPOSED KIOSK DETAILS - SHEET 2 of 2
2480265_1000_2406 - PROPOSED FENCE & BUNDING DETAILS
2480265_1000_2407 - MODIFICATIONS TO EXISTING SITE ACCESS & ROAD
2480265_1000_2408 - TEMPORARY COMPOUND FOR CONSTRUCTION OF WORKS
2480265_1000_2409 - PROPOSED AREA OF COMPENSATION

Screening Notes

- 1. For Details of all screening, planting and bunding see drawing no 09-21/LP/01 - PROPOSED PLANTING AND SCREENING MITIGATION WORKS
- 2. Suggested landscape screening proposals as shown - to be integrated within ecological mitigation proposals and site management plan.

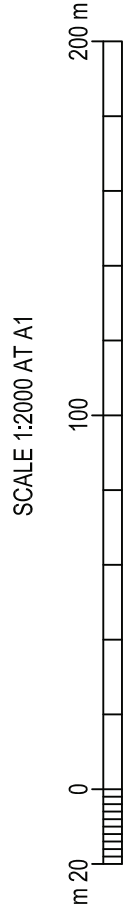

Rev.	AMENDED TO SUIT TIRLIN BAR DRAWING	WJW	LFM	JMo	17.12.09	Date
A1	Nature of Revision	Drawn	Chkd.	Appt.		

PLANNING

DC-WW Unique Ref. A981 SJ040.021	Costain Ref. 2480265	Intech Ref. P1607
DC-WW SAP Ref.		

NORTH WALES AMPS PROGRAMME
FIVE FORDS SLUDGE TREATMENT & SUSTAINABLE ENERGY

PLANNING APPLICATION
PROPOSED SCREENING

 					Dŵr Cymru - Welsh Water Vista, St David's Park, Ewloe FLINTSHIRE, CH6 3DT Tel: 01244 529700 Fax: 01244 529898				
Drawn WJW	Checked LFM	Approved JMo	Date NOV/09	Scale AS SHOWN AT A1					
Designer's Ref. 60098354-10.009					Drawing no. 2480265_1000_2410				
					Rev A1				