



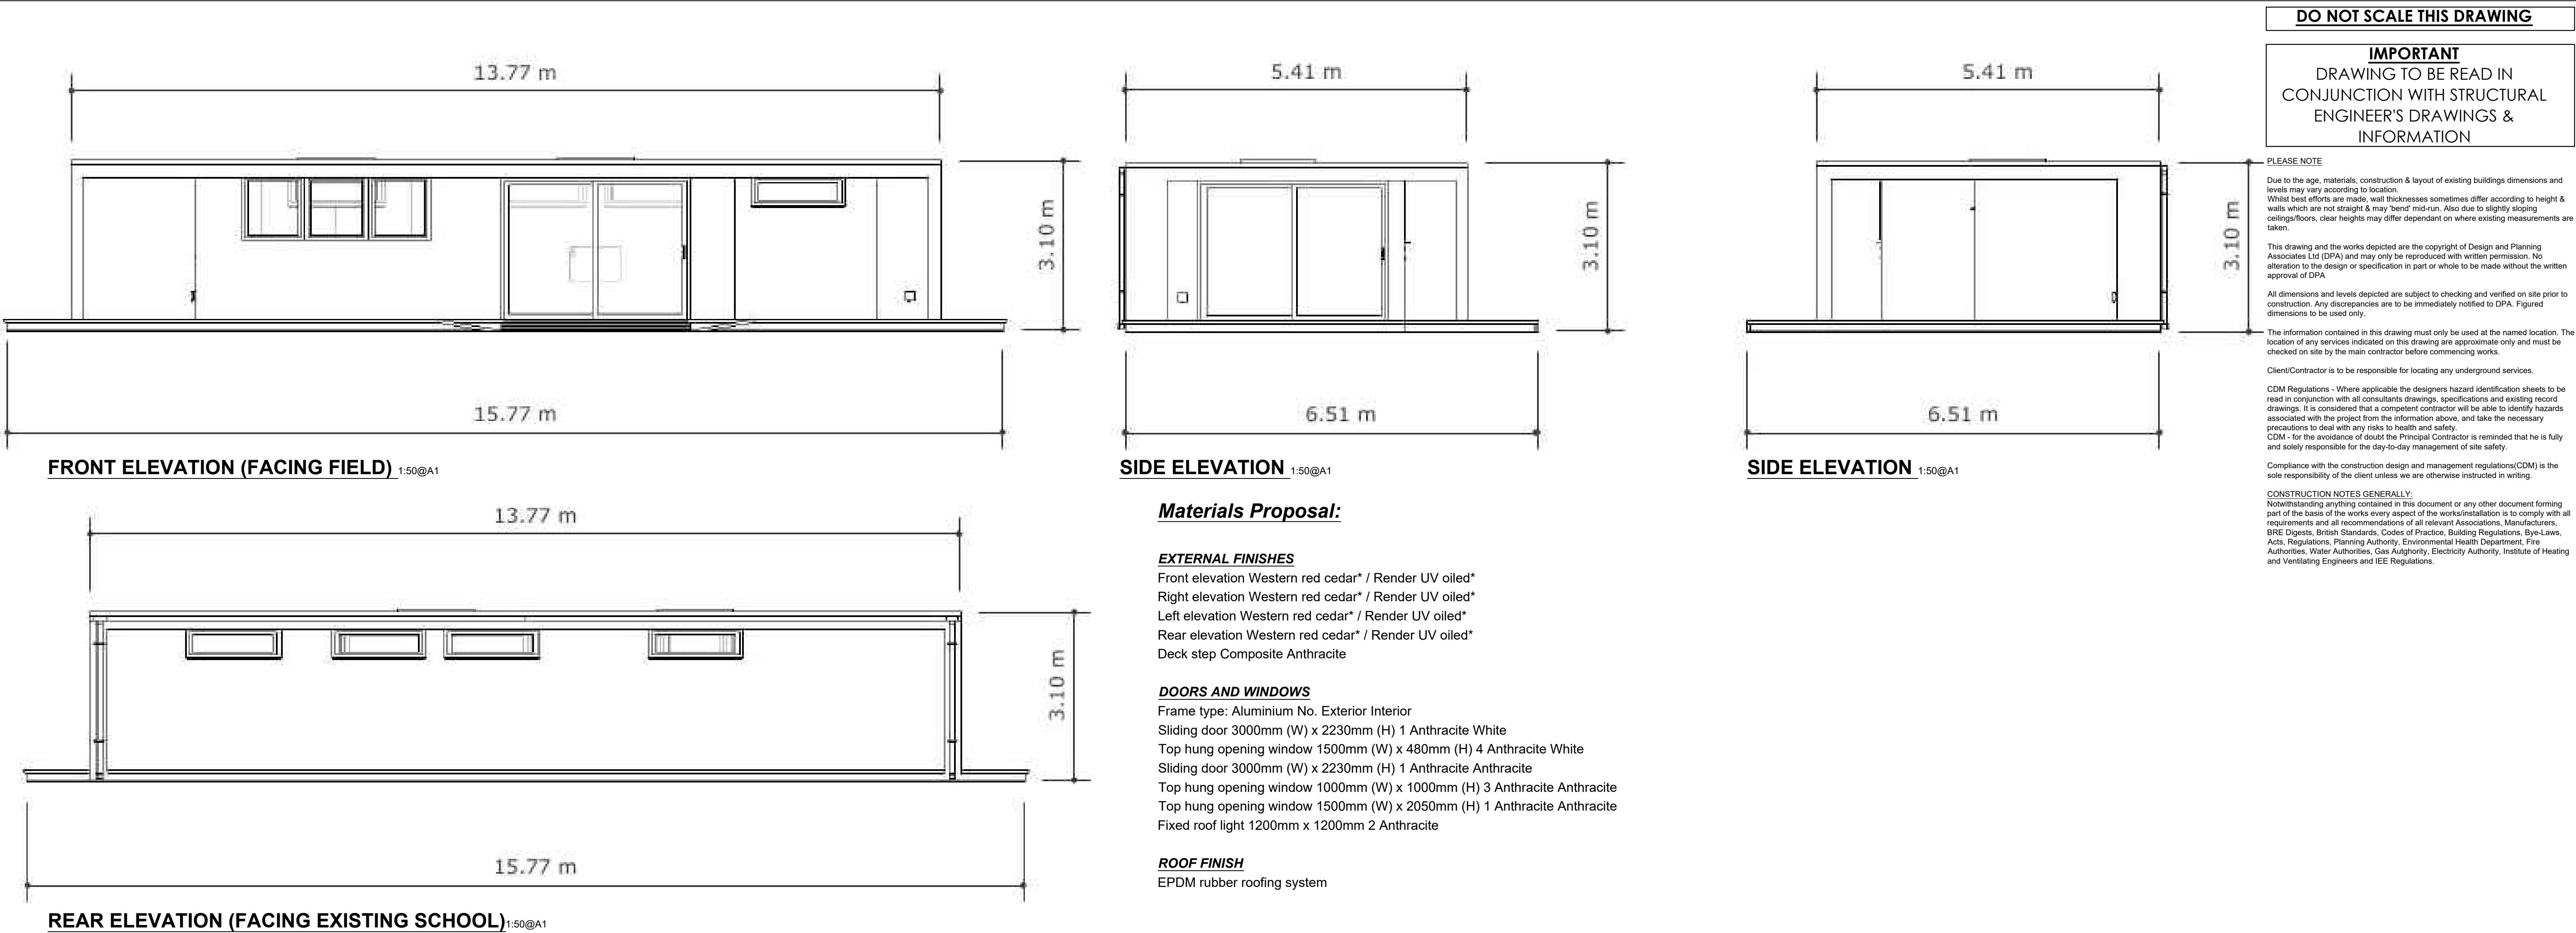

PLAN AND ELEVATIONS DETAILS USE WITH PERMISSION FROM GARDEN HIDEOUTS

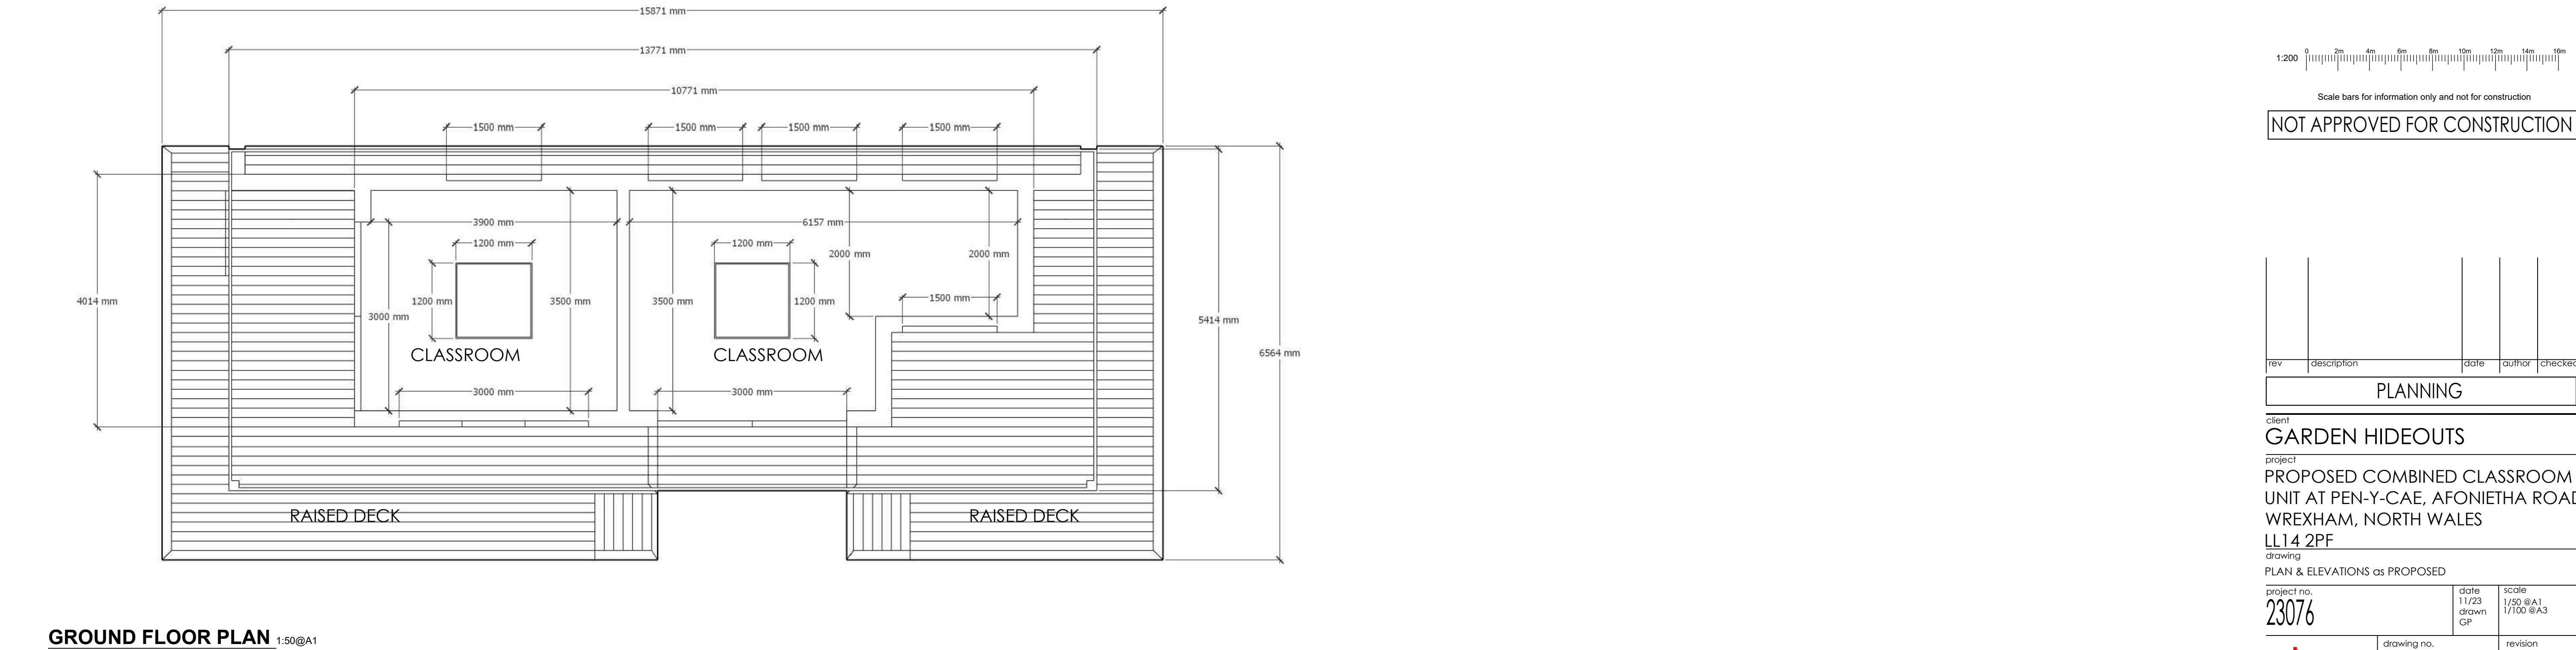

PLAN & ELEVATIONS AS PROPOSED

dpa

Design and Planning Associates Ltd,
3000 House,
13 Salsford Road,
Cwmellyn,
Breconshire,
SY11 2JH
Tel: 01495 459 595
E: info@dpsdesign.co.uk
www.dpsdesign.co.uk

SKETCH/FEASIBILITY
P/P/PLANNING
T/ENDER
BB-BUILDING REGULATION
AB-A3/5/11

P-10

-