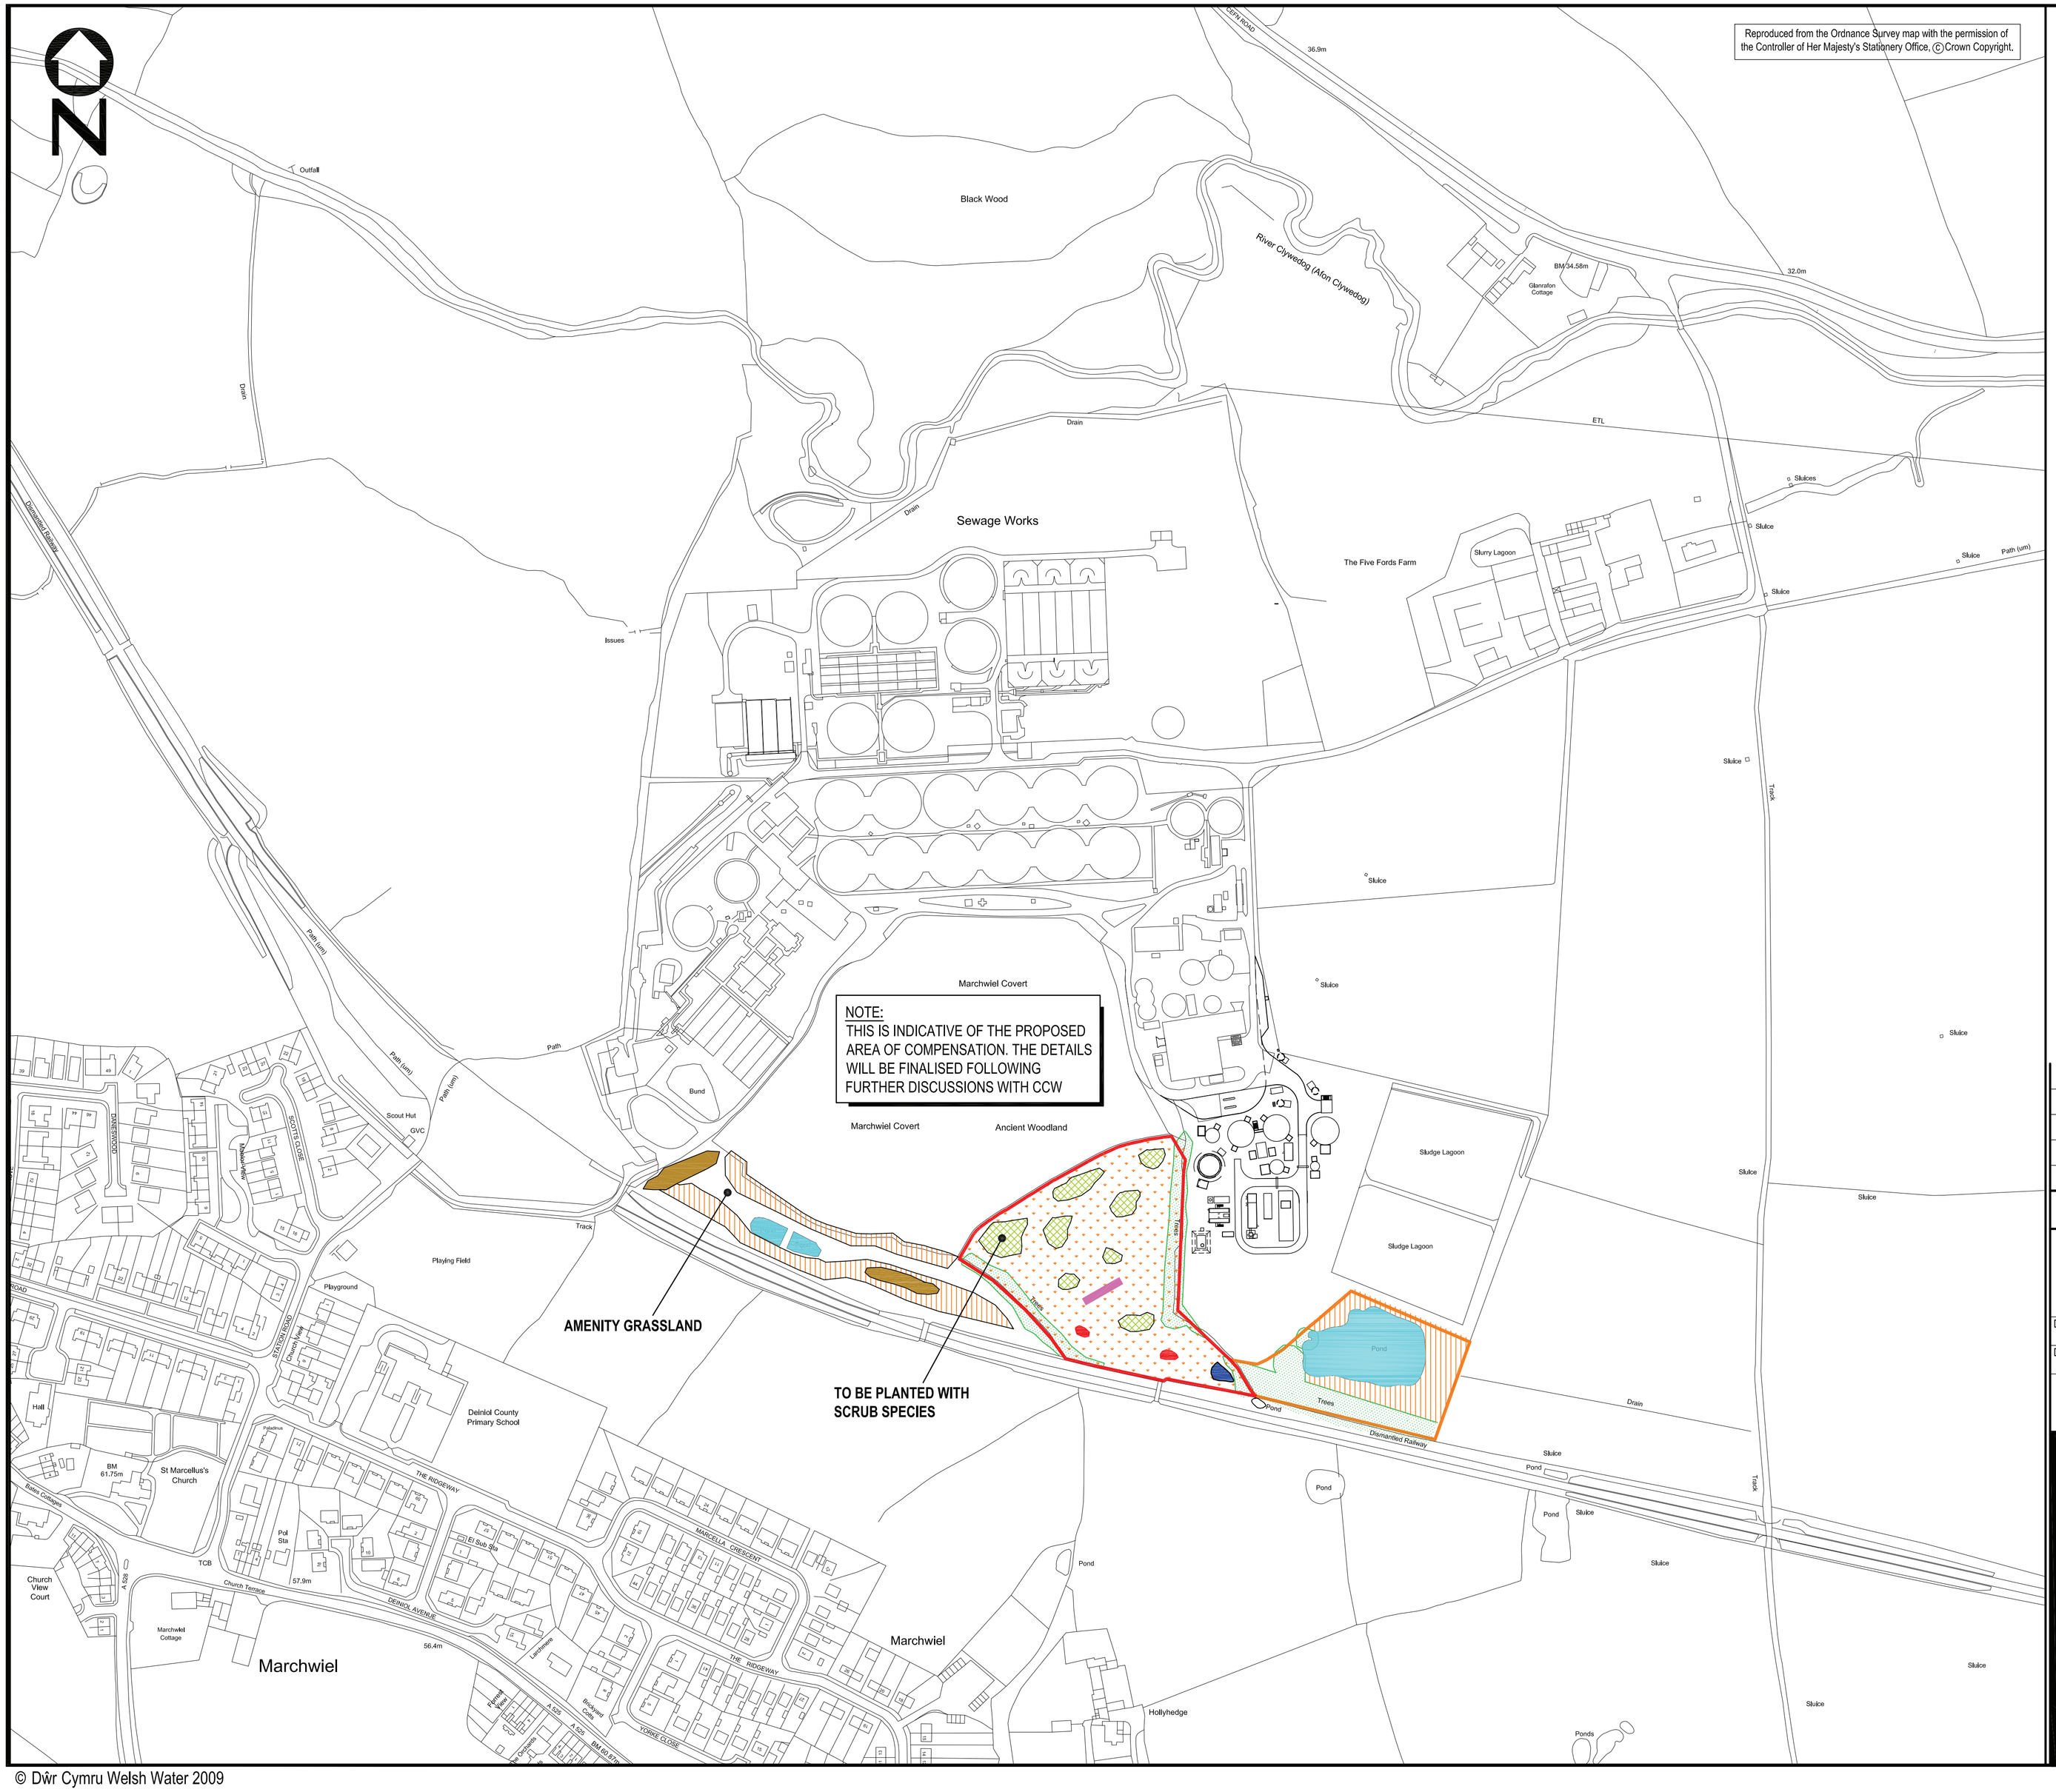


NOTES:

1. ALL LEVELS ARE IN METRES A.O.D. UNLESS NOTED OTHERWISE.

2. THIS DRAWING IS TO BE READ IN CONJUNCTION WITH :

2480265_1000_2400 - SITE LOCATION & PLANNING APPLICATION SITE BOUNDARY
2480265_1000_2401 - PROPOSED OVERALL SCHEME LAYOUT
2480265_1000_2402 - PROPOSED SITE LAYOUT
2480265_1000_2403 - PROPOSED SITE ELEVATIONS
2480265_1000_2404 - PROPOSED KIOSK DETAILS - SHEET 1 of 2
2480265_1000_2405 - PROPOSED KIOSK DETAILS - SHEET 2 of 2
2480265_1000_2406 - PROPOSED MISCELLANEOUS DETAILS
2480265_1000_2407 - MODIFICATIONS TO EXISTING SITE ACCESS & ROAD
2480265_1000_2408 - TEMPORARY COMPOUND FOR CONSTRUCTION OF WORKS
2480265_1000_2410 - PROPOSED SCREENING

LEGEND:

- PROPOSED AREA OF COMPENSATION
- EXISTING PONDS
- EXISTING TALL RUDERALS
- PROPOSED HIBERNACULA
- PROPOSED BUND
- EXISTING BUND
- PROPOSED SCRUB
- ENHANCED PONDS
- EXISTING SEMI IMPROVED GRASSLAND
- EXISTING TREES / HEDGE / SCRUB

SCALE 1:2000 AT A1

m 20 0 100 200 m

Rev.	Nature of Revision	Drawn	Chkd.	Appd.	Date
A1	MINOR AMENDMENTS	WJW	LFM	JMo	17.12.09

PLANNING

Dŵr Cymru Welsh Water | COSTAIN | Imtech ImtechProcess

DC-WW Unique Ref.	Costain Ref.	Imtech Ref.
DC-WW SAP Ref. A991.S.040.021	2480265	P1607

NORTH WALES AMP5 PROGRAMME
FIVE FORDS SLUDGE TREATMENT & SUSTAINABLE ENERGY

PLANNING APPLICATION
PROPOSED AREA OF COMPENSATION

Imtech ImtechProcess | AECOM

Dŵr Cymru - Welsh Water
Vista,
St Davids Park,
Ewlse,
FLINTSHIRE.
CH5 3DT
Tel: 01244 529700
Fax: 01244 529898

Drawn	Checked	Approved	Date	Scale
WJW	LFM	JMo	NOV 09	AS SHOWN AT A1

Designer's Ref.	Drawing no.	Rev
60098354.10.009	2480265_1000_2409	A1

© Dŵr Cymru Welsh Water 2009