


Reproduced from the Ordnance Survey map with the permission of the Controller of Her Majesty's Stationery Office, © Crown Copyright.

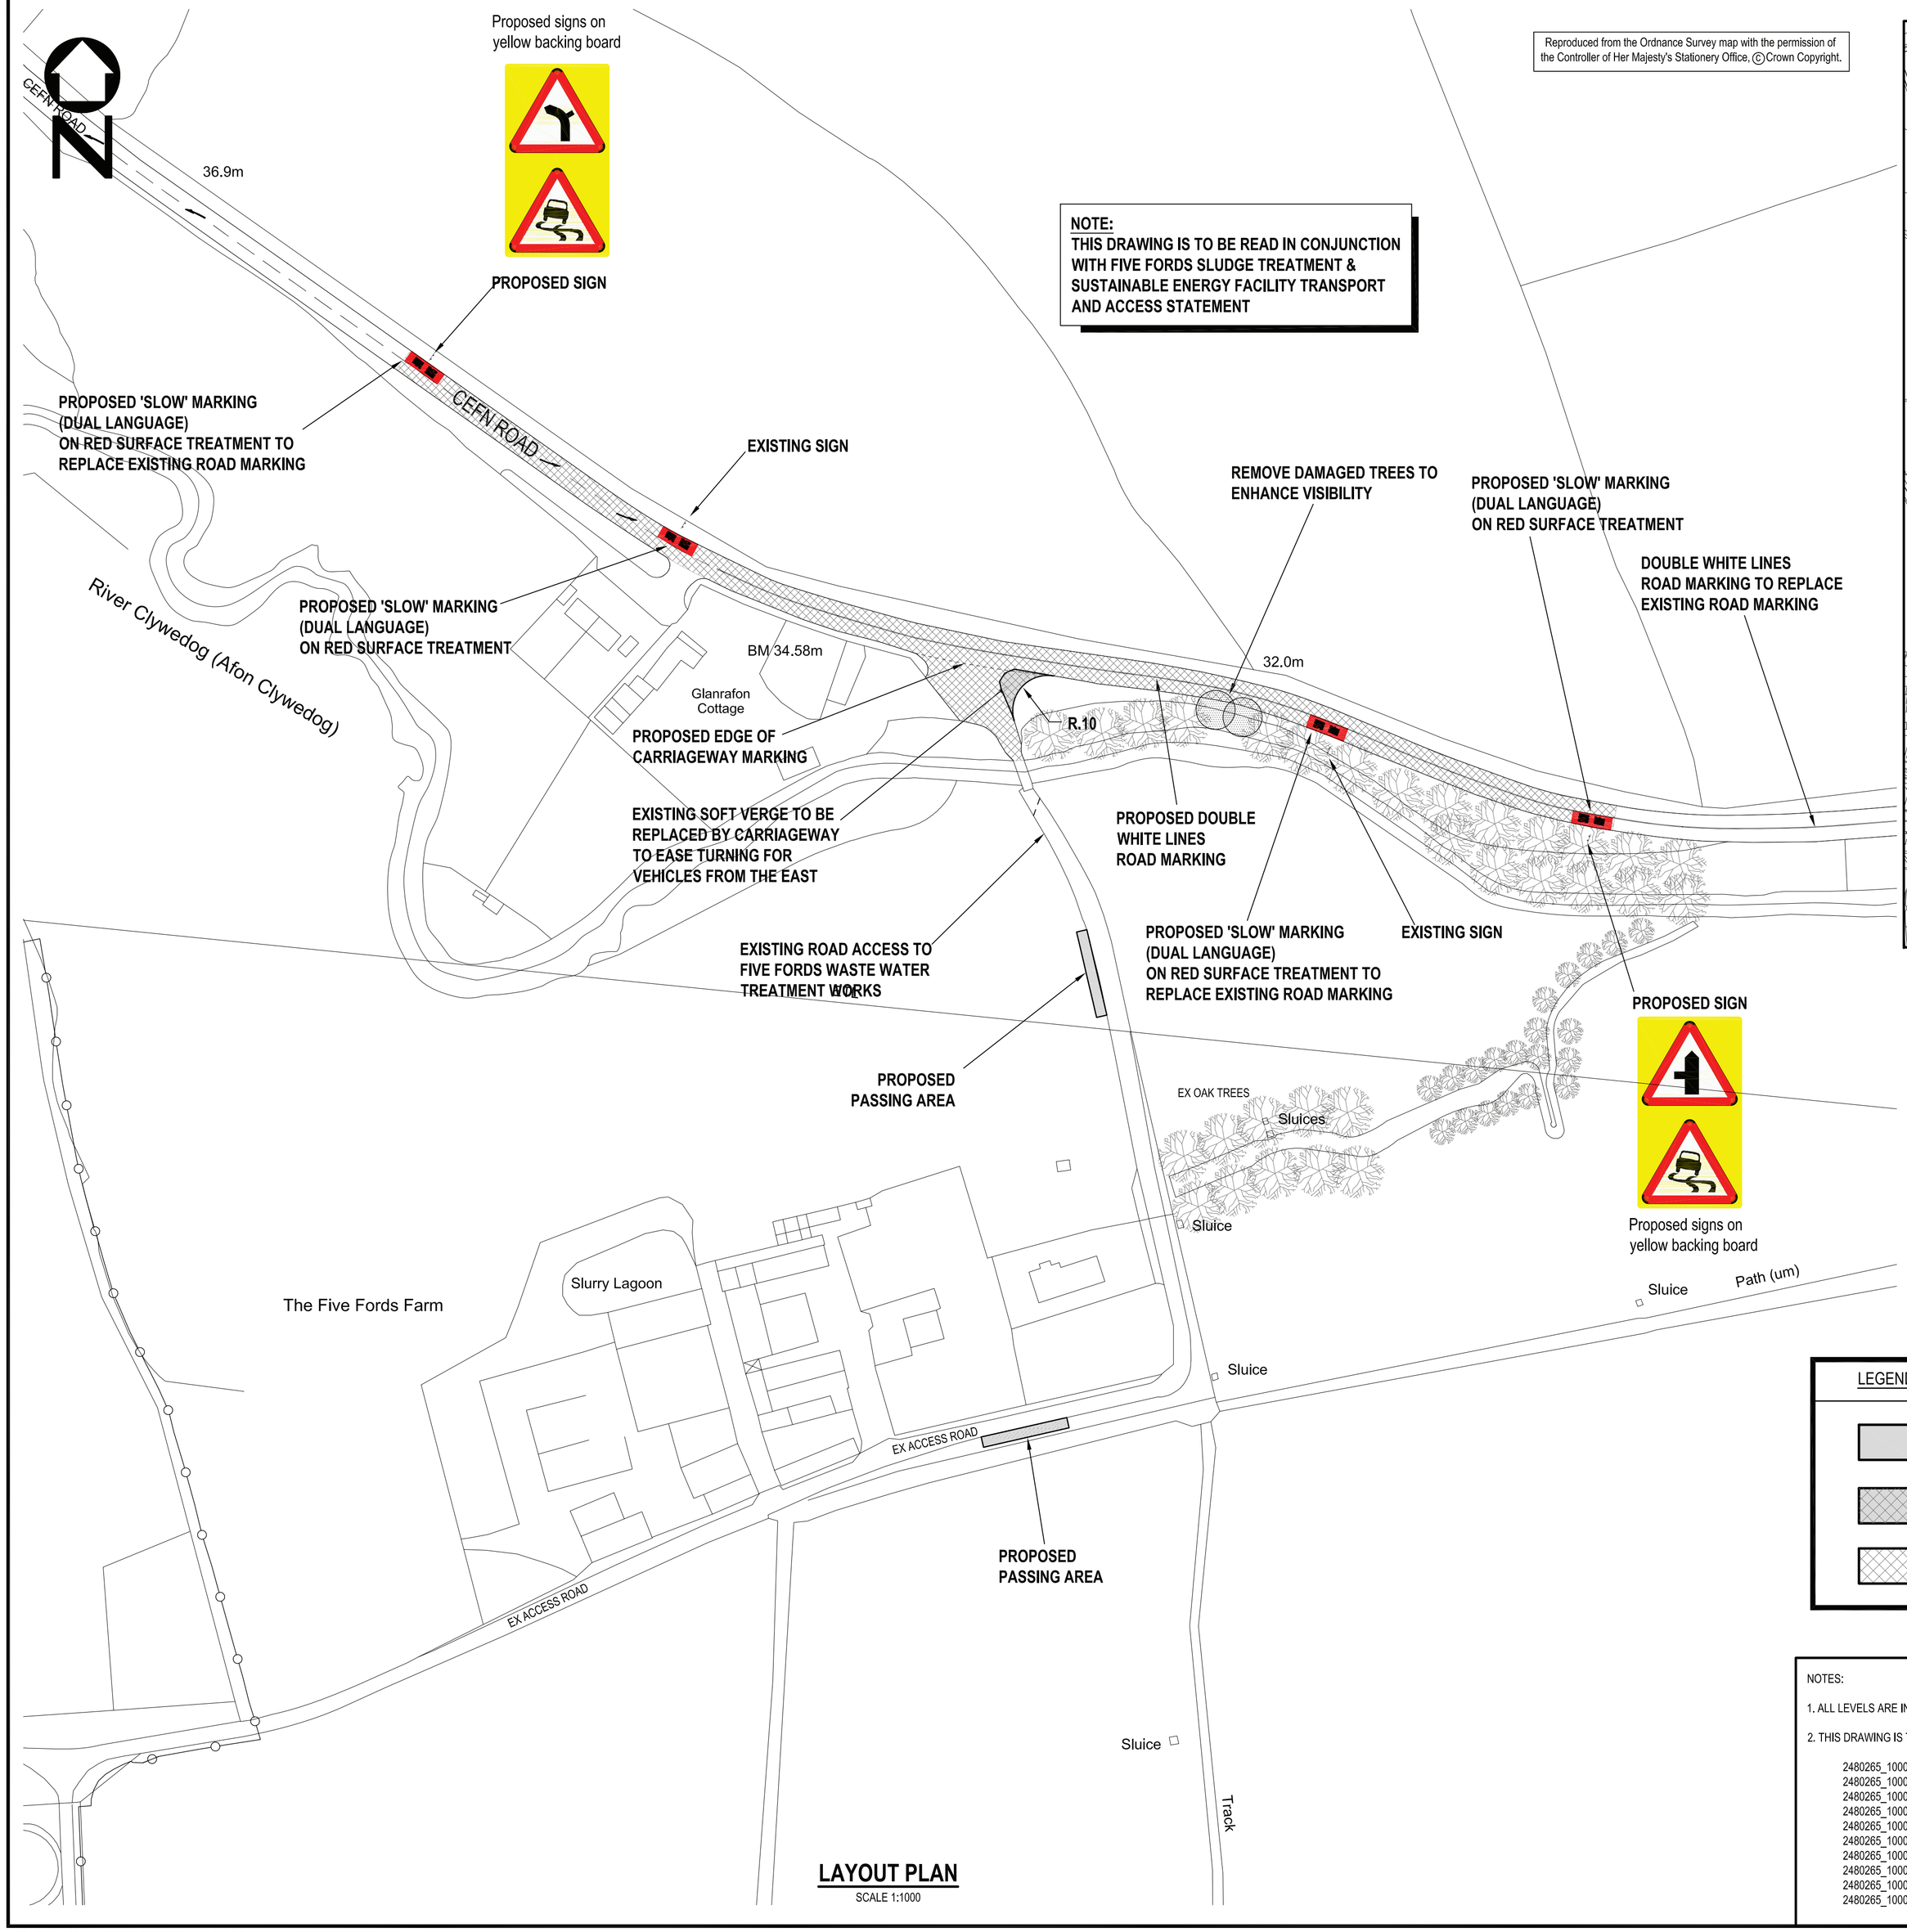


**LOCATION PLAN**
SCALE 1:5000

SCALE 1 : 5000 AT A1
m 100 0 100 200 300 400 500 m

SCALE 1 : 1000 AT A1
m 10 0 50 100 m

| Rev. | Nature of Revision | Drawn | Chkd. | Appd. | Date |
|---|---|---|---|---|---|
| | | | | | |

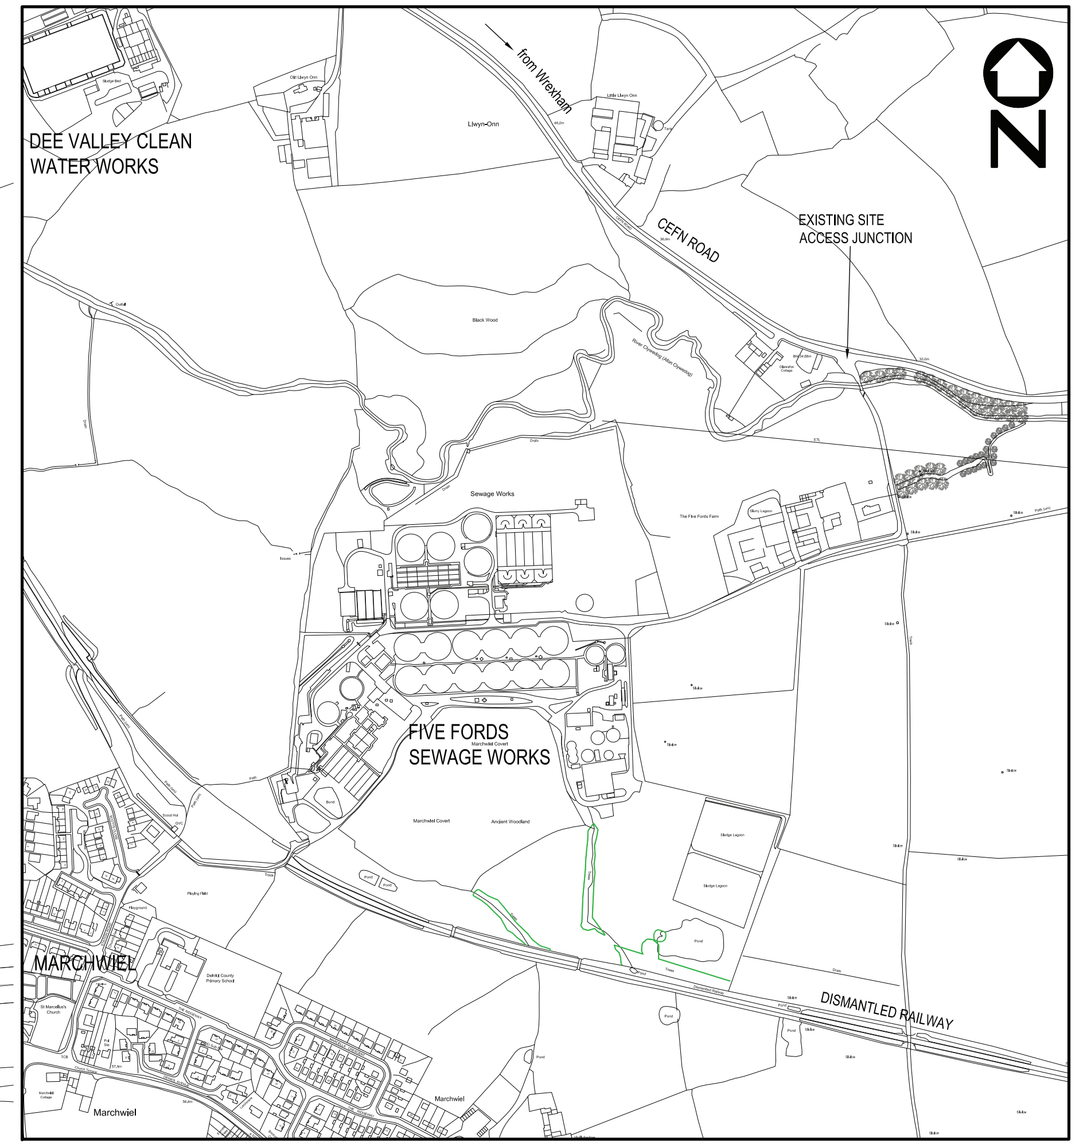LEGEND

- NEW CONCRETE AREA
- NEW TARMAC AREA
- RESURFACED TARMAC ROAD

NOTES:

1. ALL LEVELS ARE IN METRES A.O.D. UNLESS NOTED OTHERWISE.

2. THIS DRAWING IS TO BE READ IN CONJUNCTION WITH :

2480265_1000_2400 - SITE LOCATION & PLANNING APPLICATION SITE BOUNDARY
2480265_1000_2401 - PROPOSED OVERALL SCHEME LAYOUT
2480265_1000_2402 - PROPOSED SITE LAYOUT
2480265_1000_2403 - PROPOSED SITE ELEVATIONS
2480265_1000_2404 - PROPOSED KIOSK DETAILS - SHEET 1 of 2
2480265_1000_2405 - PROPOSED KIOSK DETAILS - SHEET 2 of 2
2480265_1000_2406 - PROPOSED MISCELLANEOUS DETAILS
2480265_1000_2408 - TEMPORARY COMPOUND FOR CONSTRUCTION OF WORKS
2480265_1000_2409 - PROPOSED AREA OF COMPENSATION
2480265_1000_2410 - PROPOSED SCREENING

PLANNING

Dŵr Cymru Welsh Water | COSTAIN | Imtech ImtechProcess

| DC-WW Unique Ref. | Costain Ref. | Imtech Ref. |
|---|---|---|
| DC-WW SAP Ref. A991.S.040.021 | 2480265 | P1607 |

NORTH WALES AMP5 PROGRAMME
FIVE FORDS SLUDGE TREATMENT & SUSTAINABLE ENERGY

PLANNING APPLICATION
MODIFICATIONS TO EXISTING
SITE ACCESS & ROAD

Imtech ImtechProcess | AECOM

Dŵr Cymru - Welsh Water
Vista,
St Davids Park,
Ewloe,
FLINTSHIRE.
CH5 3DT
Tel: 01244 529700
Fax: 01244 529898

| Drawn | Checked | Approved | Date | Scale |
|---|---|---|---|---|
| WJW | LFM | JMo | NOV 09 | AS SHOWN AT A1 |

| Designer's Ref. | Drawing no. | Rev |
|---|---|---|
| 60098354.10.009 | 2480265_1000_2407 | A0 |

© Dŵr Cymru Welsh Water 2009