

Notes:  
FOR EXISTING SECTIONS AS IDENTIFIED ON DRAWING.  
REFER TO DWG: 729098HUNGA/800/002 & 003.

|     |         |    |                               |     |       |
|-----|---------|----|-------------------------------|-----|-------|
| A   | 5/11/09 | AE | Gen. amendments following IDC | GS  |       |
| Rev | Date    | By | Description                   | Ckd | Apprd |

Architects

sbs

3rd and 4th Fls., 8th Floor, 121 Piccadilly Street, Manchester, M1 7TD  
Tel: 0161 256 9886 | Fax: 0161 258 9884 | E: [info@sbsarch.co.uk](mailto:info@sbsarch.co.uk)

mouchel

Network Rail

8th Floor  
40 Welton Street  
London  
NW1 2EE


Project:  
STN 029 – DDA STEP FREE  
ACCESS  
WREXHAM GENERAL STATION

Drawing status:  
DRAFT FOR PLANNING

Drawing title:  
ELR: WSJ2 MILEAGE: 201m 1452yds  
EXISTING STATION  
ARCHITECTURAL  
GENERAL ARRANGEMENT PLAN


|              |          |              |          |
|--------------|----------|--------------|----------|
| Drawn by:    | Date:    | Checked by:  | Date:    |
| ASF          | 22.10.09 | GS           | 23.10.09 |
| Approved by: | Date:    | Reviewed by: | Date:    |
| GS           | 23.10.09 |              |          |

|                       |     |            |             |
|-----------------------|-----|------------|-------------|
| Drawing No:           | REV | Sheet No.: | Sheet size: |
| 729098/WRX/G4/800/001 | A   | 1 OF 1     | A1          |

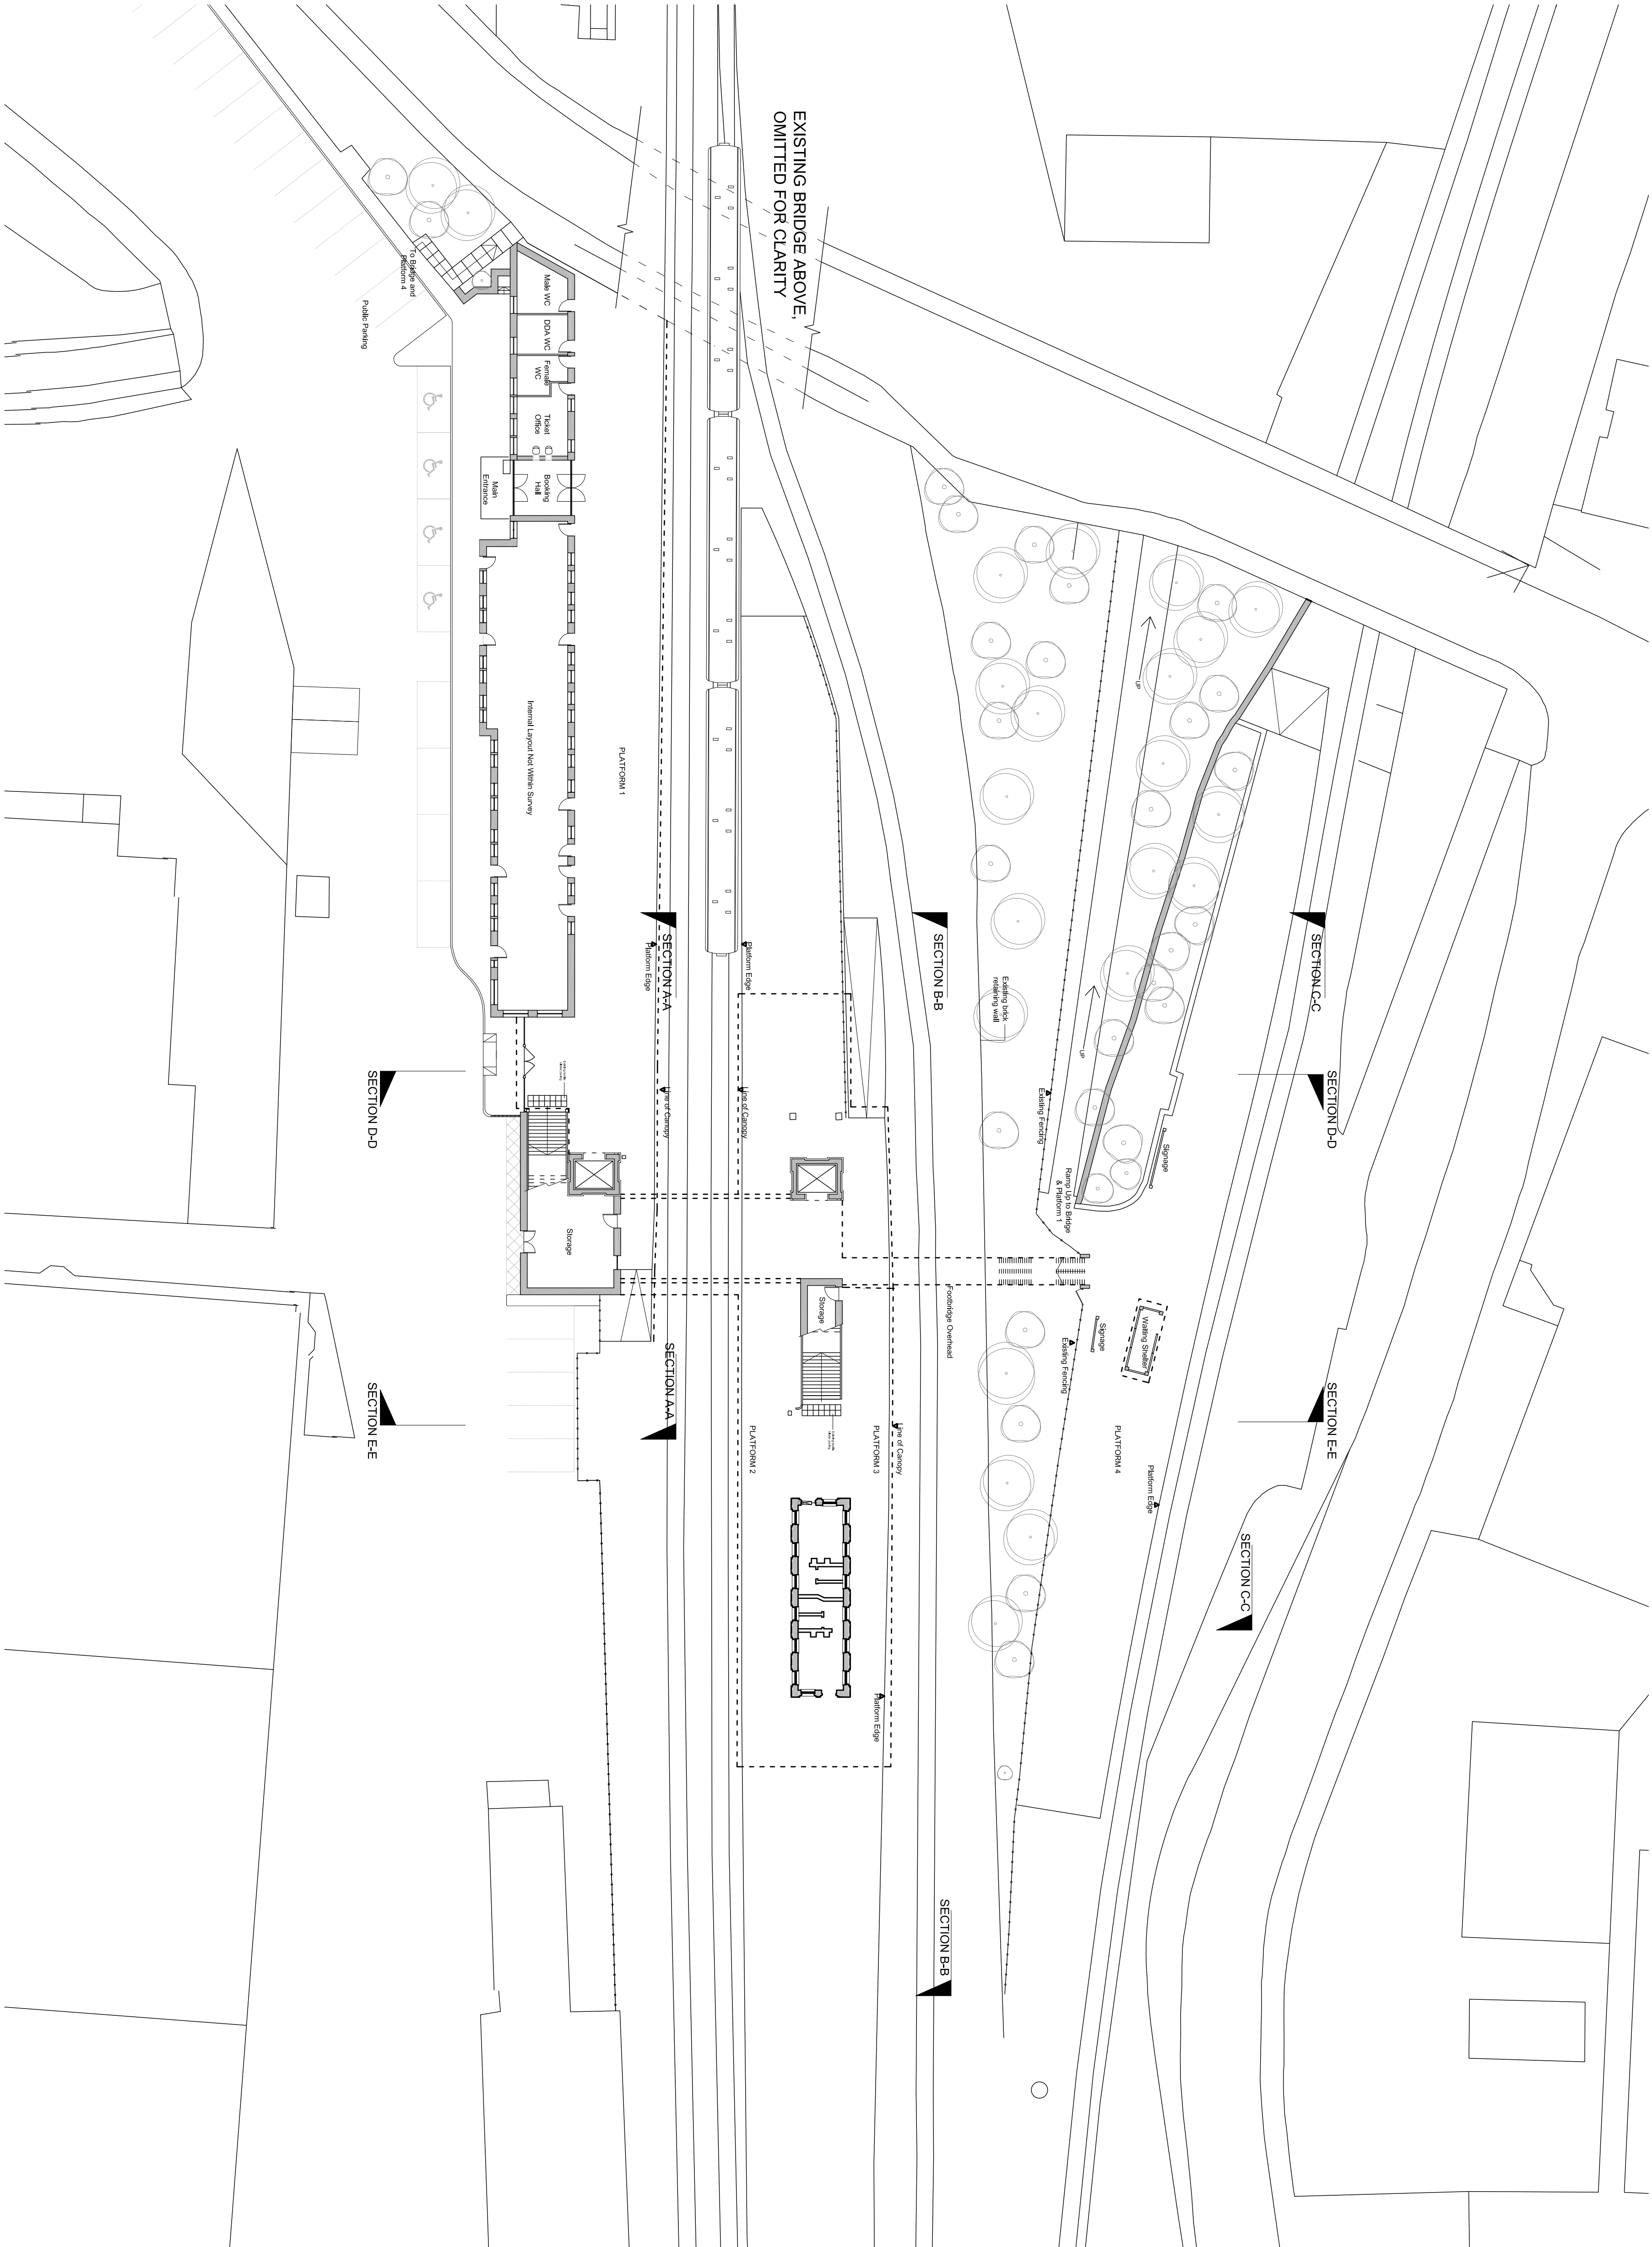

## Existing GA Plan

Scale 1:250

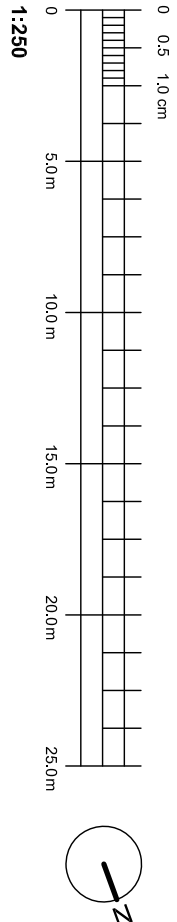

Information based on topographical survey and drawings provided by Mouchel Parkman. Internal information based on NetworkRail archived drawings.