


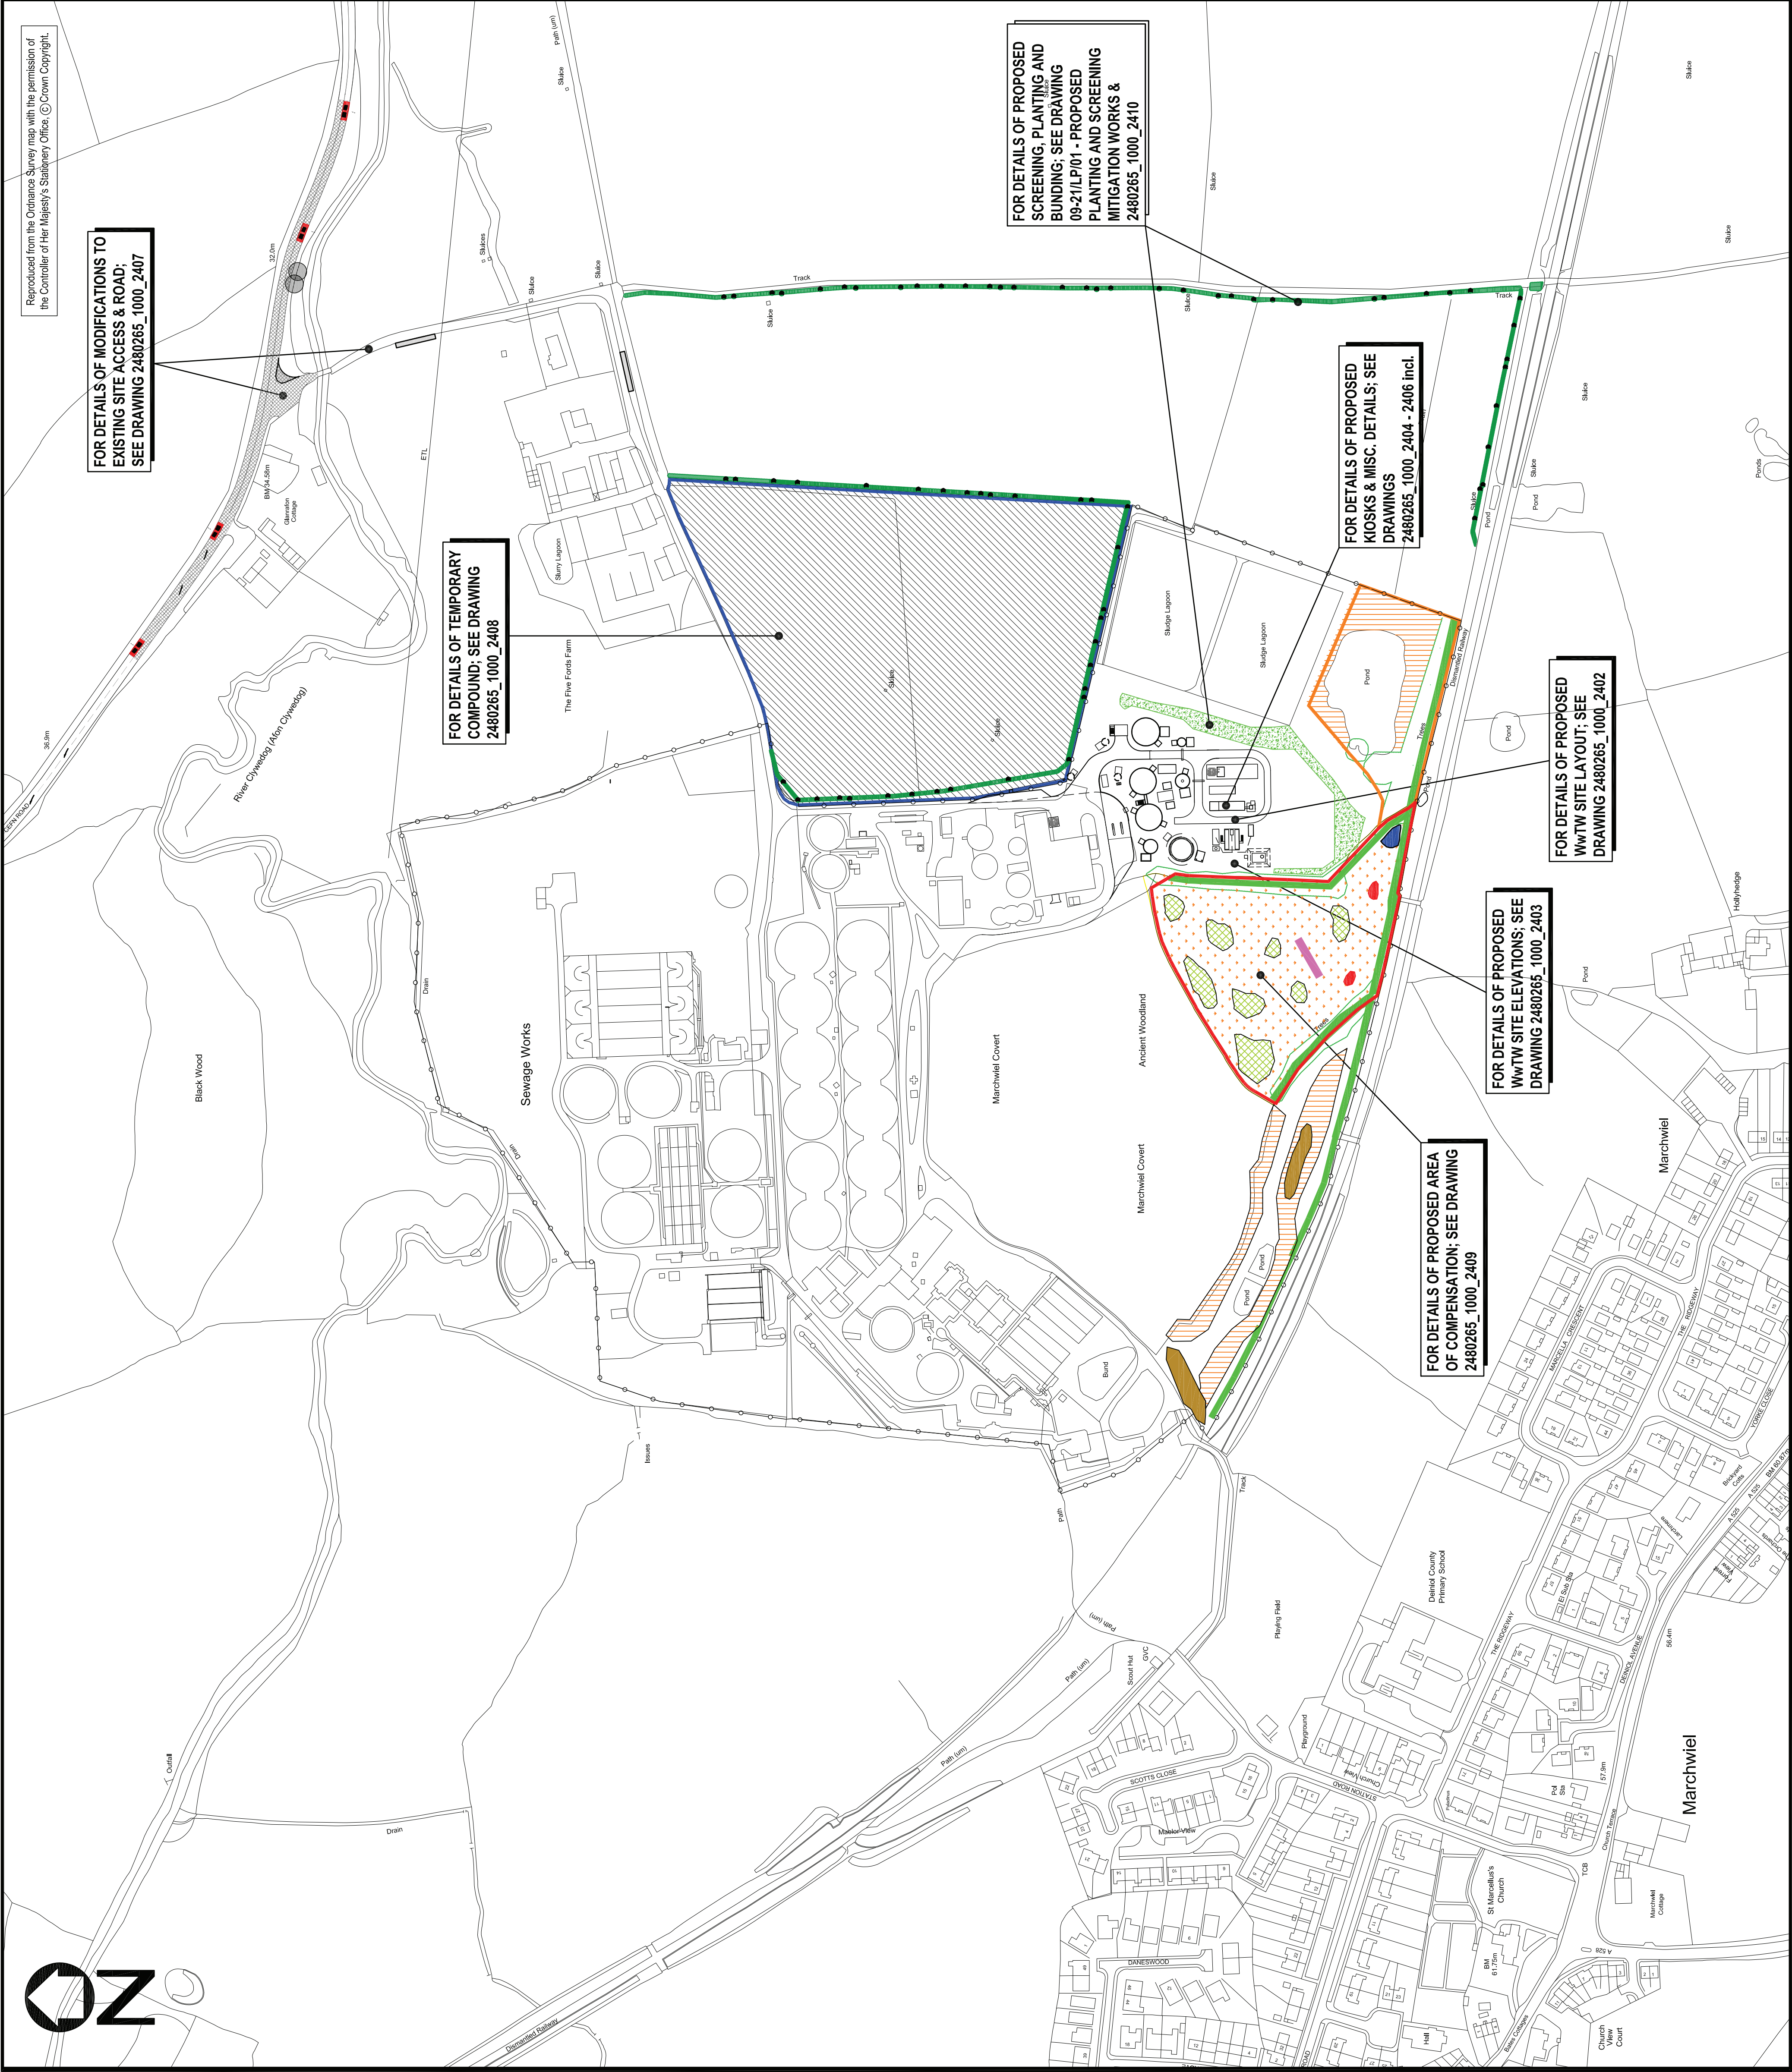

Reproduced from the Ordnance Survey map with the permission of the Controller of Her Majesty's Stationery Office, © Crown Copyright.

FOR DETAILS OF MODIFICATIONS TO EXISTING SITE ACCESS & ROAD; SEE DRAWING 2480265_1000_2407

FOR DETAILS OF TEMPORARY COMPOUND; SEE DRAWING 2480265_1000_2408

FOR DETAILS OF PROPOSED SCREENING, PLANTING AND BUNDING; SEE DRAWING 09-21/LP/01 - PROPOSED PLANTING AND SCREENING MITIGATION WORKS & 2480265_1000_2410

FOR DETAILS OF PROPOSED KIOSKS & MISC. DETAILS; SEE DRAWINGS 2480265_1000_2404 - 2406 incl.


FOR DETAILS OF PROPOSED WWTW SITE LAYOUT; SEE DRAWING 2480265_1000_2402

FOR DETAILS OF PROPOSED WWTW SITE ELEVATIONS; SEE DRAWING 2480265_1000_2403

FOR DETAILS OF PROPOSED AREA OF COMPENSATION; SEE DRAWING 2480265_1000_2409

NOTES:

- 1. ALL LEVELS ARE IN METRES A.O.D. UNLESS NOTED OTHERWISE.
- 2. THIS DRAWING IS TO BE READ IN CONJUNCTION WITH :
 - 2480265_1000_2400 - SITE LOCATION & PLANNING APPLICATION SITE BOUNDARY
 - 2480265_1000_2402 - PROPOSED SITE LAYOUT
 - 2480265_1000_2403 - PROPOSED KIOSK DETAILS - SHEET 1 of 2
 - 2480265_1000_2404 - PROPOSED KIOSK DETAILS - SHEET 2 of 2
 - 2480265_1000_2405 - PROPOSED MISCELLANEOUS DETAILS - SHEET 1 of 2
 - 2480265_1000_2406 - PROPOSED MISCELLANEOUS DETAILS - SHEET 2 of 2
 - 2480265_1000_2407 - PROPOSED SITE ACCESS & ROAD
 - 2480265_1000_2408 - TEMPORARY COMPOUND FOR CONSTRUCTION OF WORKS
 - 2480265_1000_2409 - PROPOSED AREA OF COMPENSATION
 - 2480265_1000_2410 - PROPOSED SCREENING
 - 09-21/LP/01 - PROPOSED PLANTING AND SCREENING MITIGATION WORKS

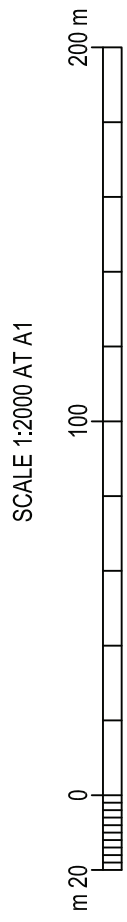

Rev.	BUND ADDED AND SCREENING NOTES AMENDED	WJW	LFM	JMo	Date
A1					17.12.09
Nature of Revision					
Rev.		Drawn	Chkd.	Appt.	Date

PLANNING

DC-WW Unique Ref.	Cosain Ref.	Intech Ref.
DC-WW SAP Ref.	2480265	P1607
A991 SJ040.021		

NORTH WALES AMP5 PROGRAMME
FIVE FORDS SLUDGE TREATMENT & SUSTAINABLE ENERGY

PLANNING APPLICATION
PROPOSED OVERALL SCHEME LAYOUT

Dŵr Cymru - Welsh Water
Vestry
St David's Park,
Ewloe,
FLINTSHIRE,
CH6 3DT
Tel: 01244 529700
Fax: 01244 529898

Drawn	Checked	Approved	Date	Scale	AS SHOWN AT A1
WJW	LFM	JMo	NOV/09		
Drawing no.					
2480265_1000_2401					
Rev					
A1					