
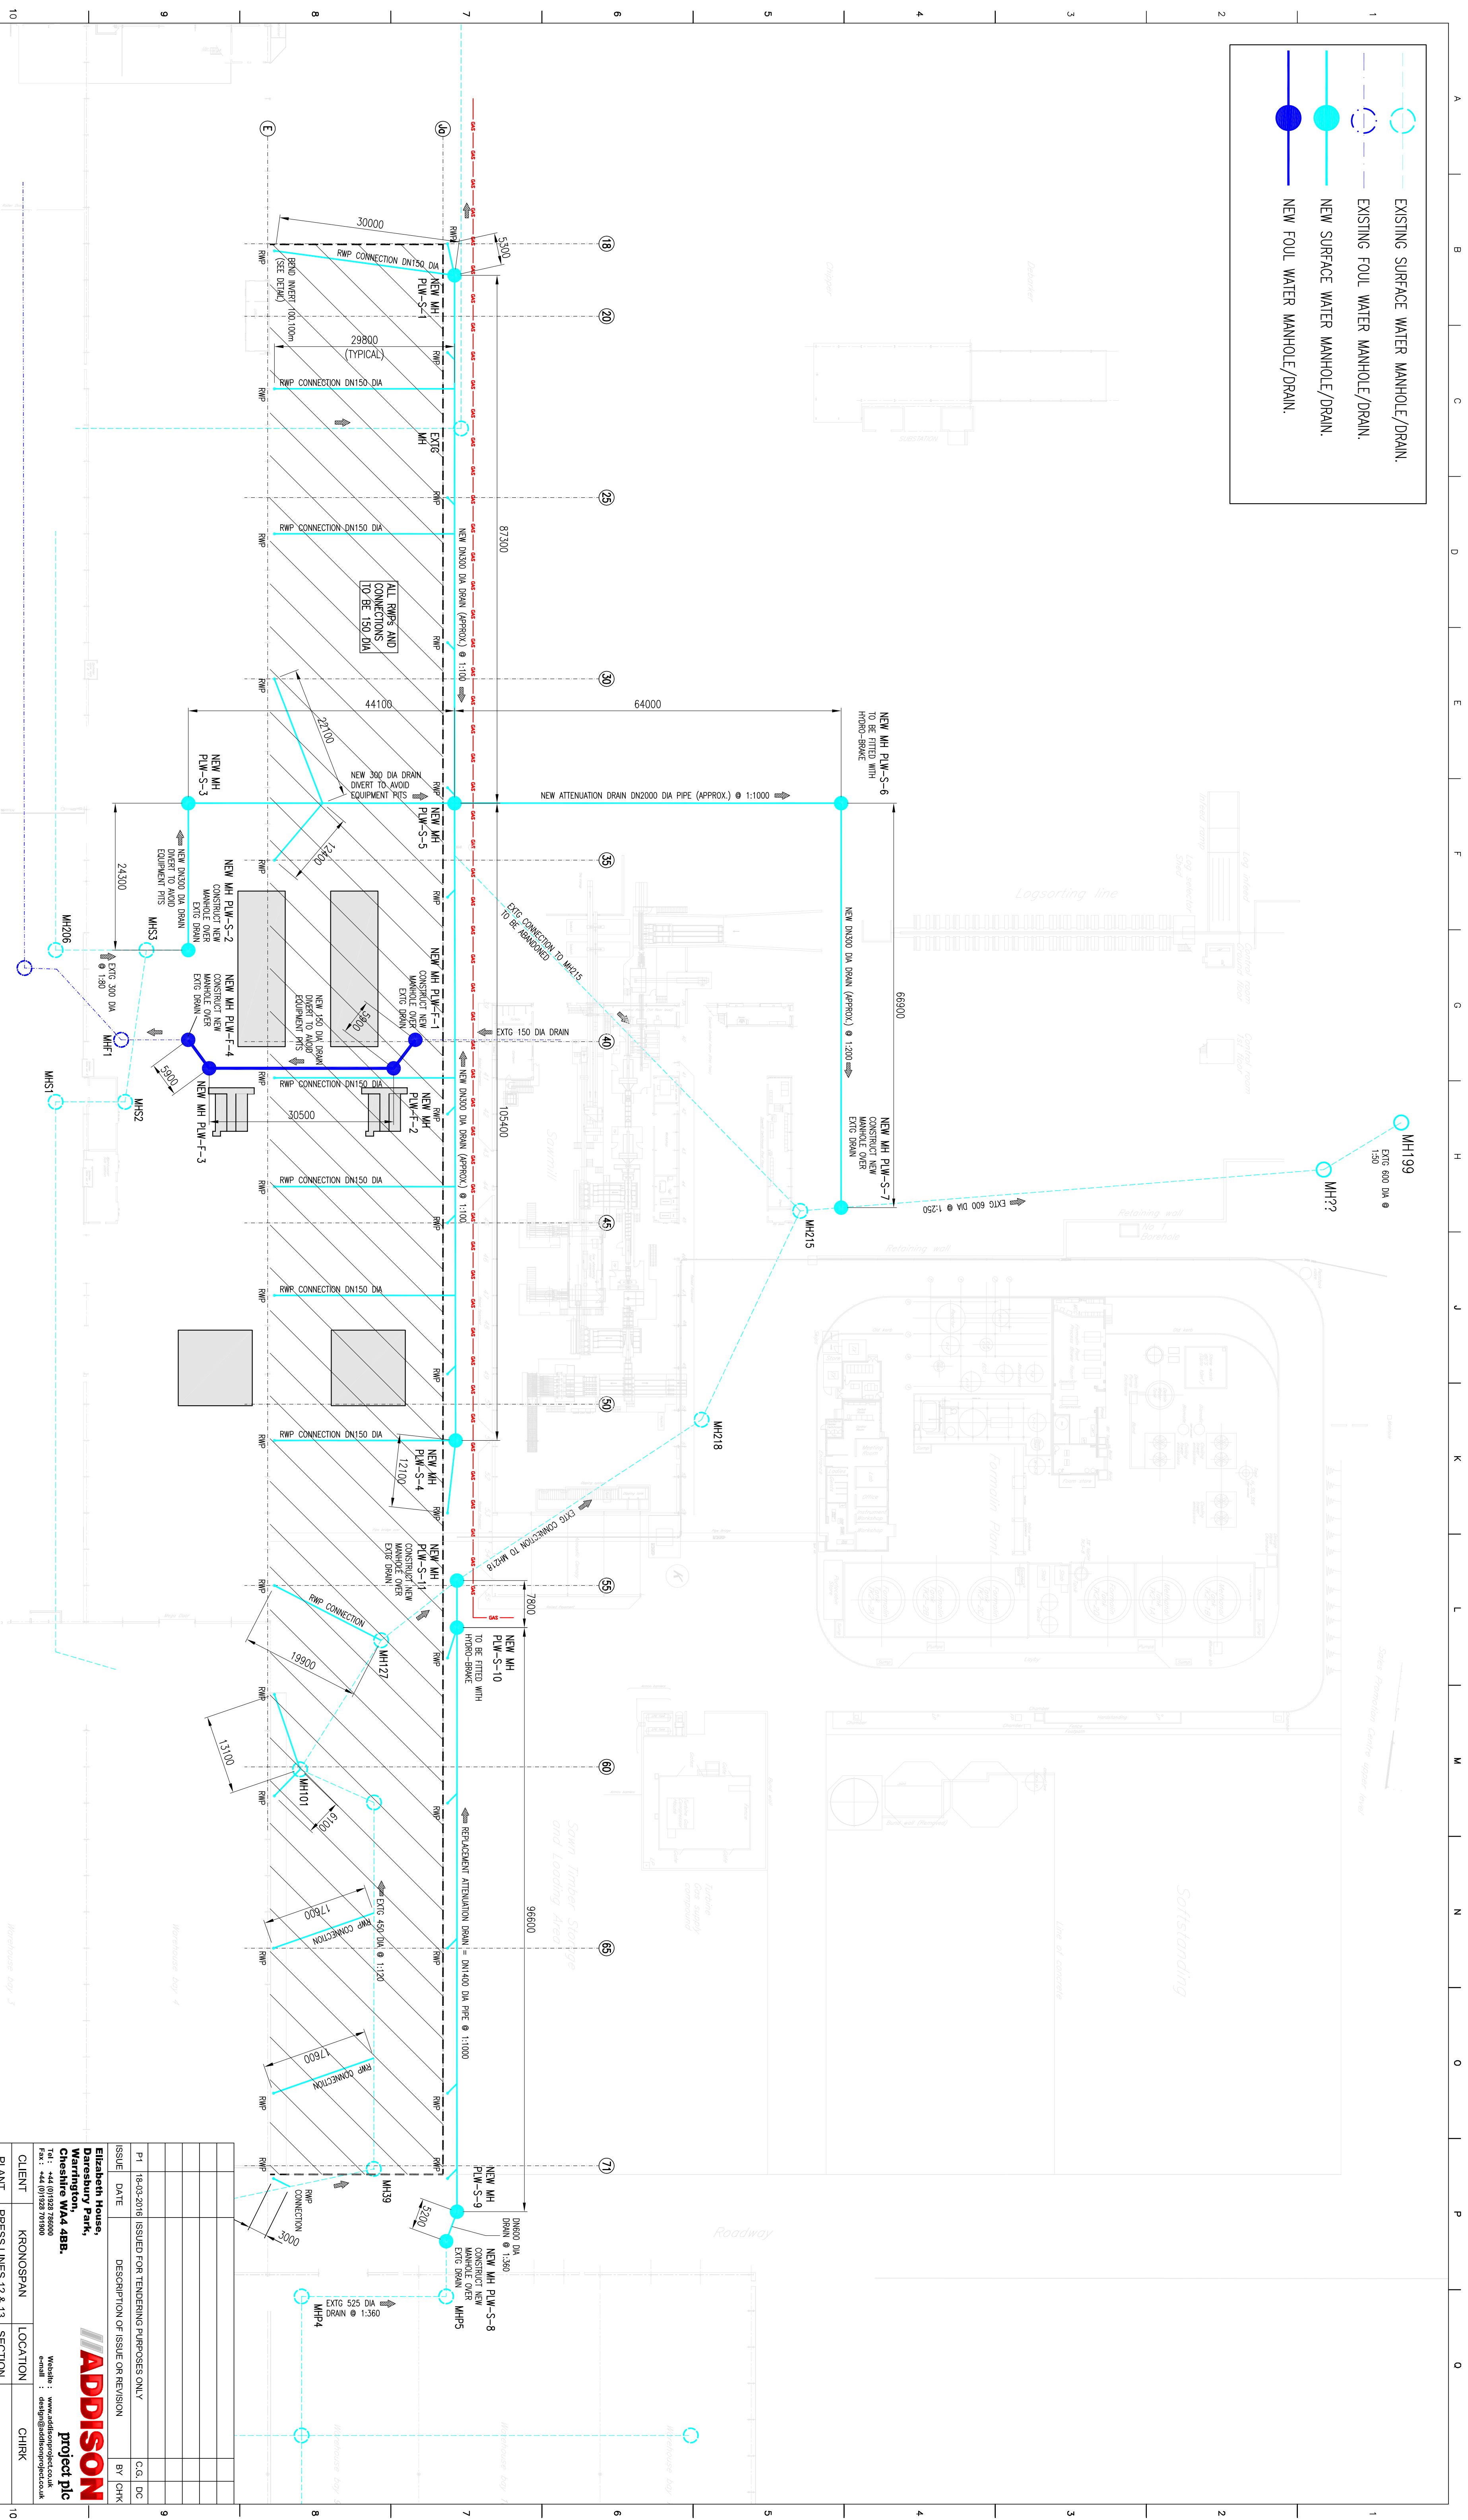


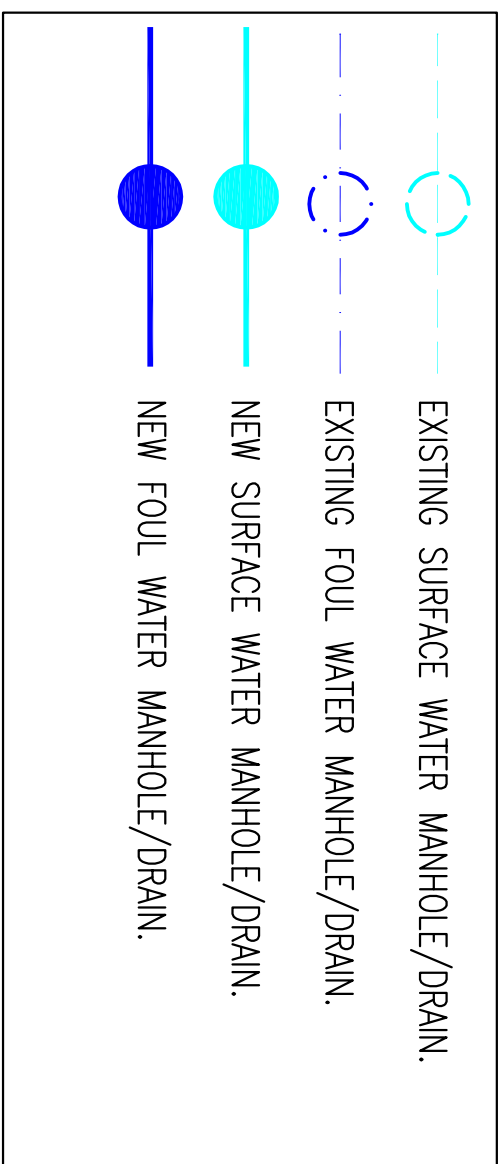

APPENDIX															

**PRELIMINARY
DRAWING. NOT TO
BE USED FOR
CONSTRUCTION**

**ISSUED FOR
TENDERING
PURPOSES ONLY**

[illegible]