


EXISTING ELEVATIONS



Eastern Elevation



Western Elevation

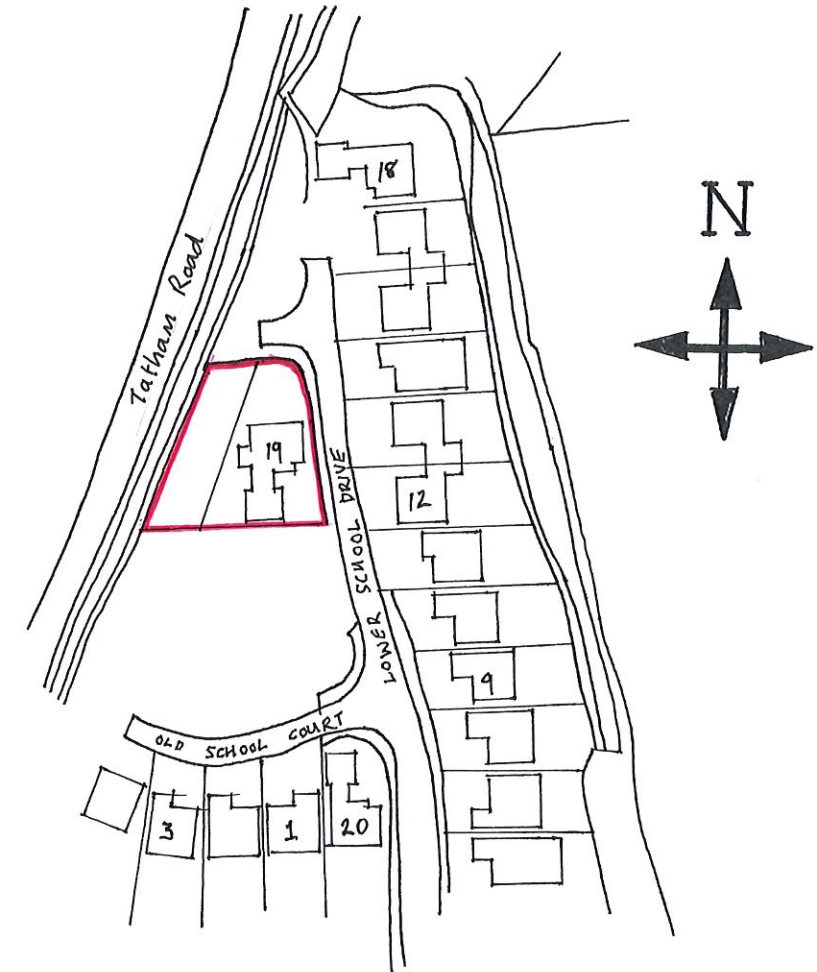

Location Plan

Scale. 1:1250



Northern Elevation

Scales - 1:100, 1:1250


Proposed extension to rear
of NO. 19 Lower School
Drive, Rumbold for Mr K. Jones
07/03/2021

EXISTING FLOOR PLANS, ELEVATIONS & SITE PLAN





Existing Southern Elevation

Existing Ground Floor Plan

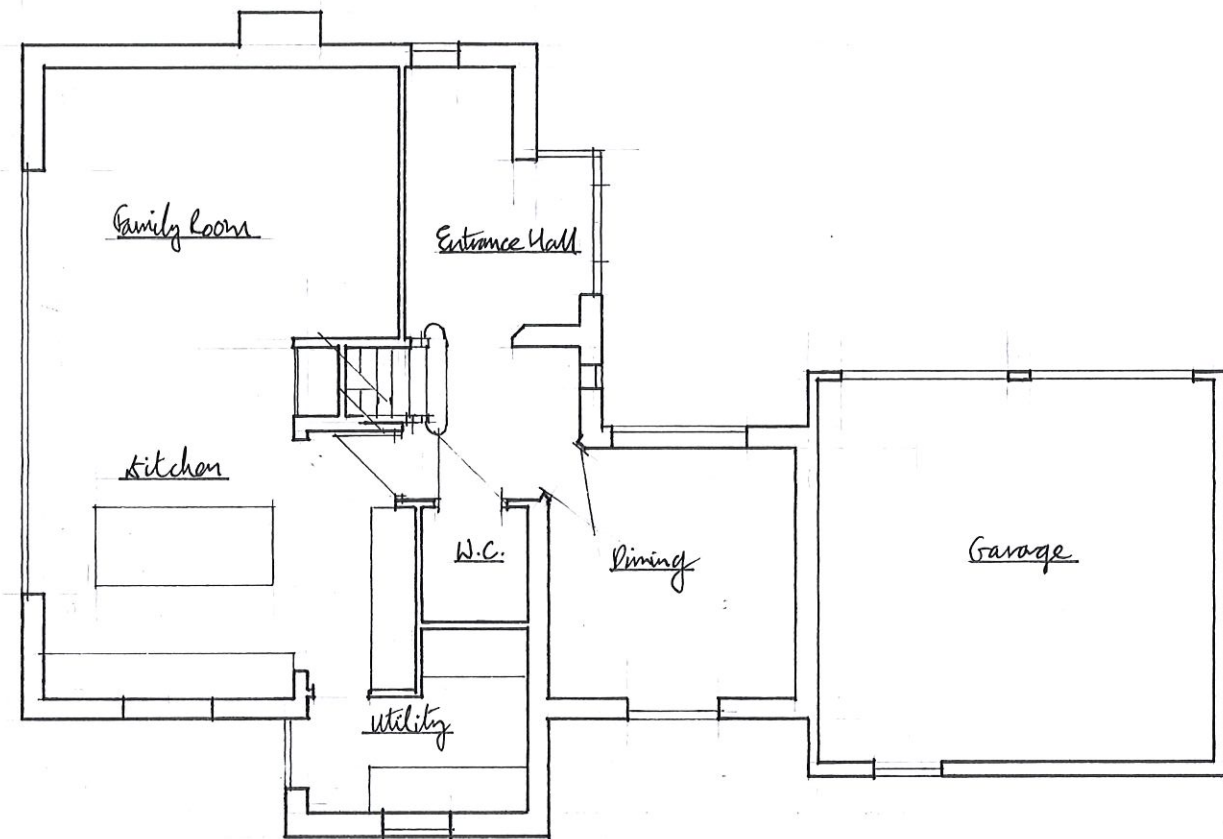

Existing First Floor Plan

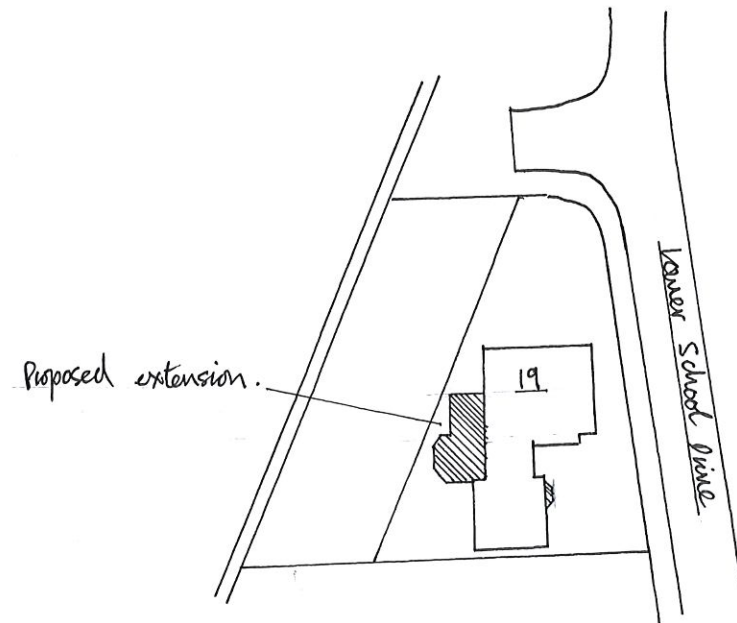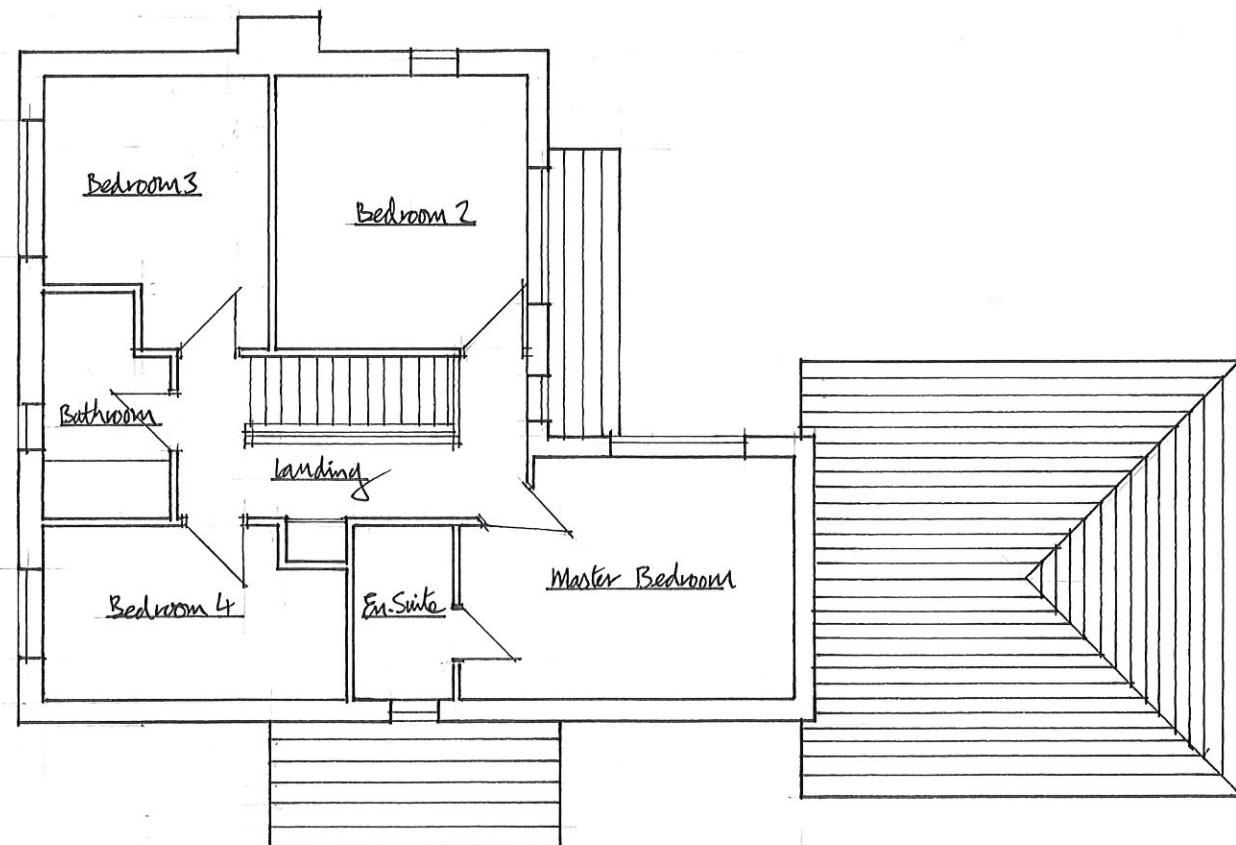

Site Plan

Scale. 1:500

Proposed extension to rear of No.19
Lower School Drive, Rualon,
for Mr K. Jones 07/03/2021
SCALES - 1:100, 1:500

PROPOSED ELEVATIONS



Eastern Elevation



Northern Elevation




Western Elevation




Southern Elevation

Proposed extension to rear of
No. 19, Lower School Lane,
Kualon, for Mr K. Jones.
Scale - 1:100 07/03/2021

PROPOSED GROUND FLOOR PLAN

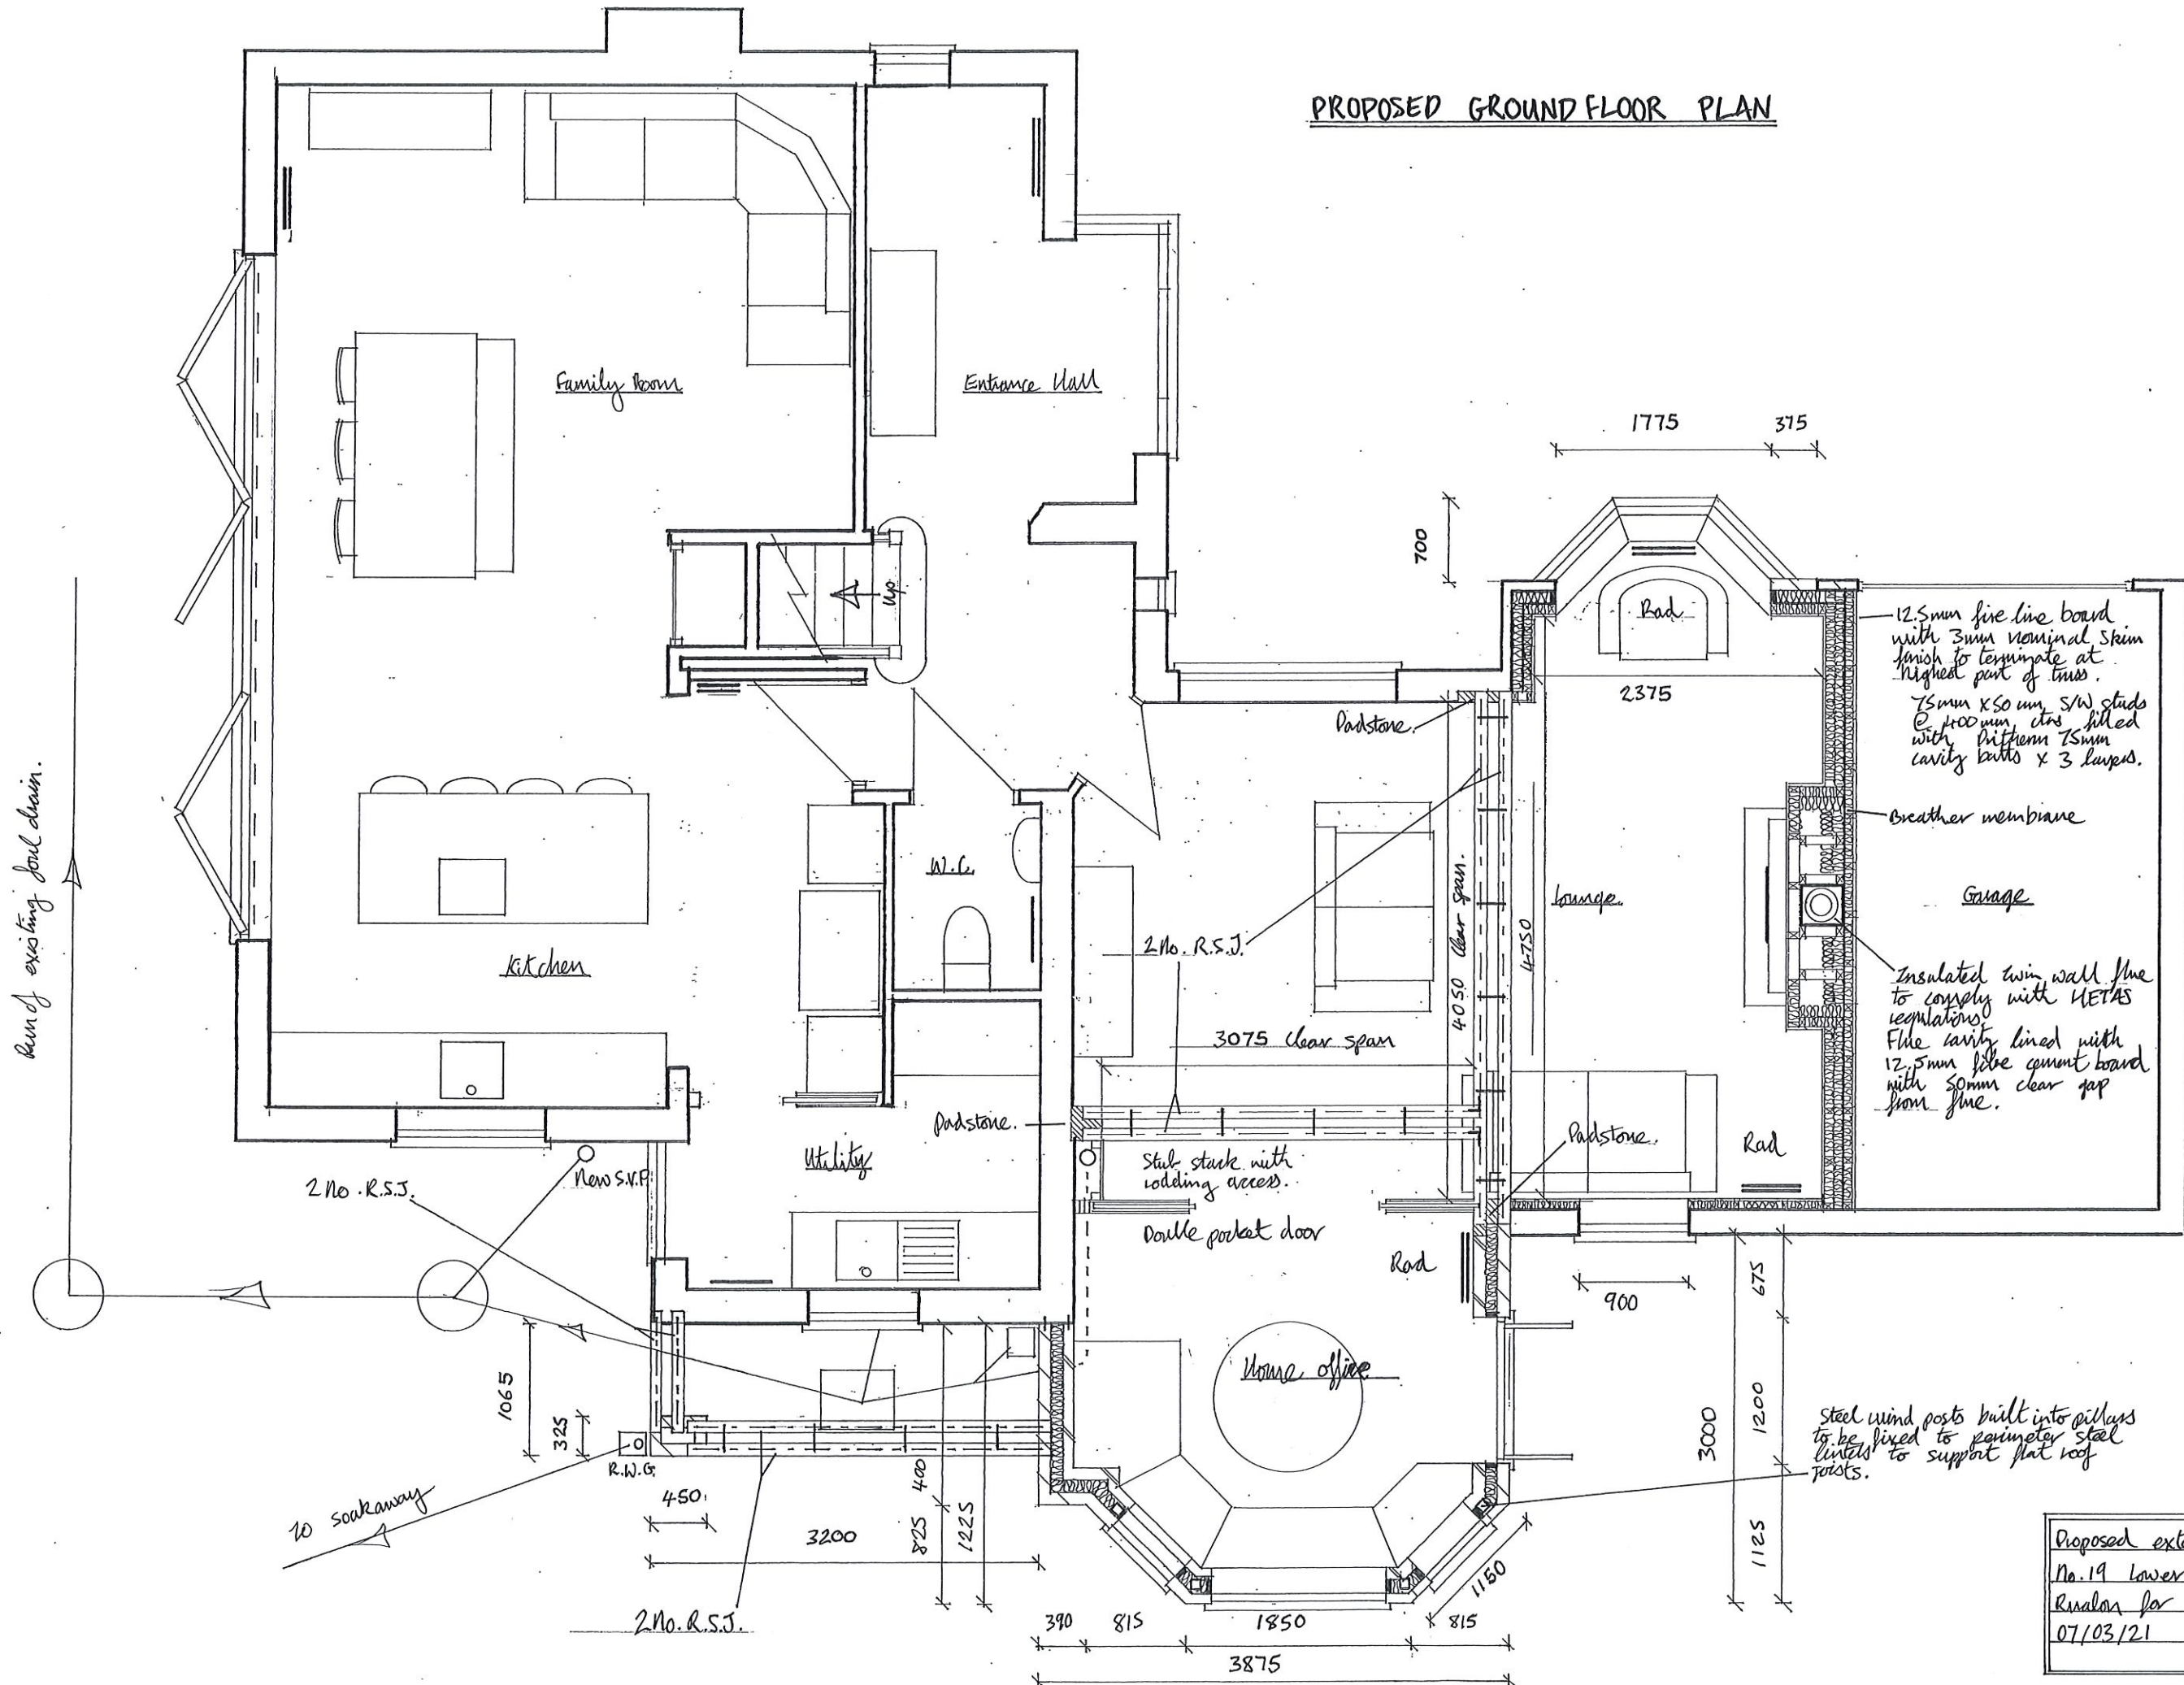

PROPOSED FIRST FLOOR PLAN

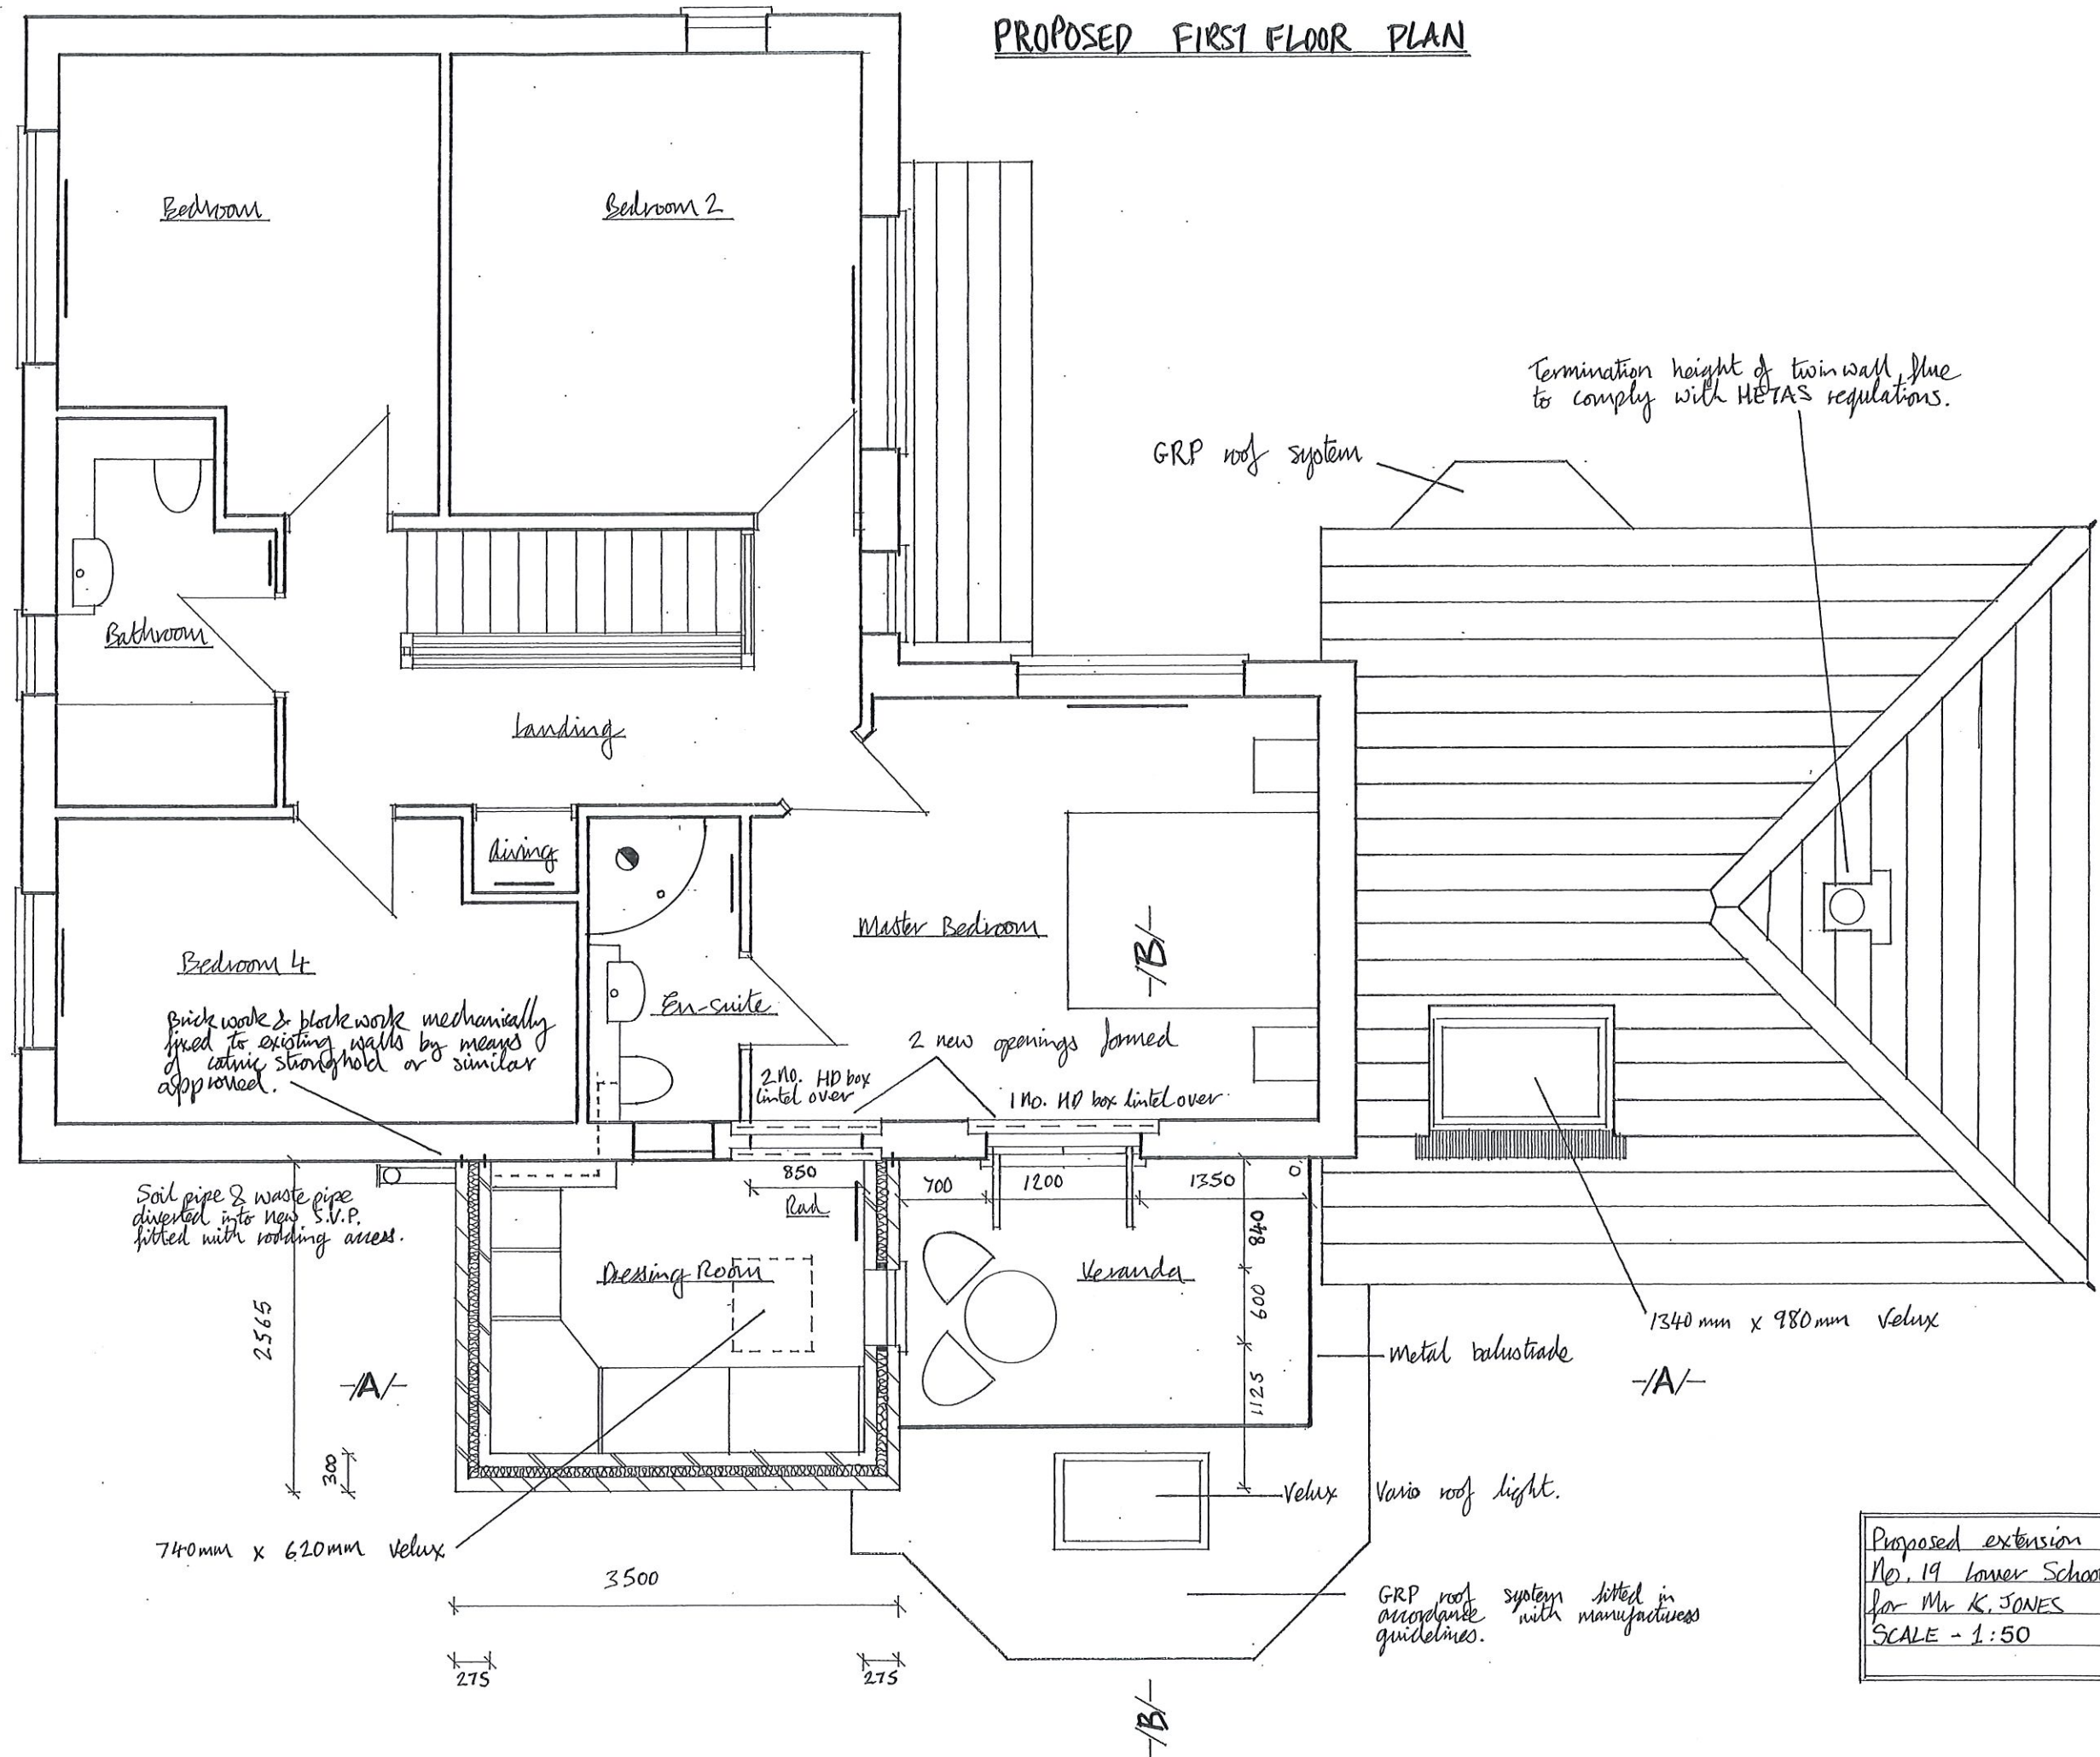

Proposed extension to rear of
No. 19 Lower School Drive,
for Mr K. JONES 07/03/21
SCALE - 1:50