


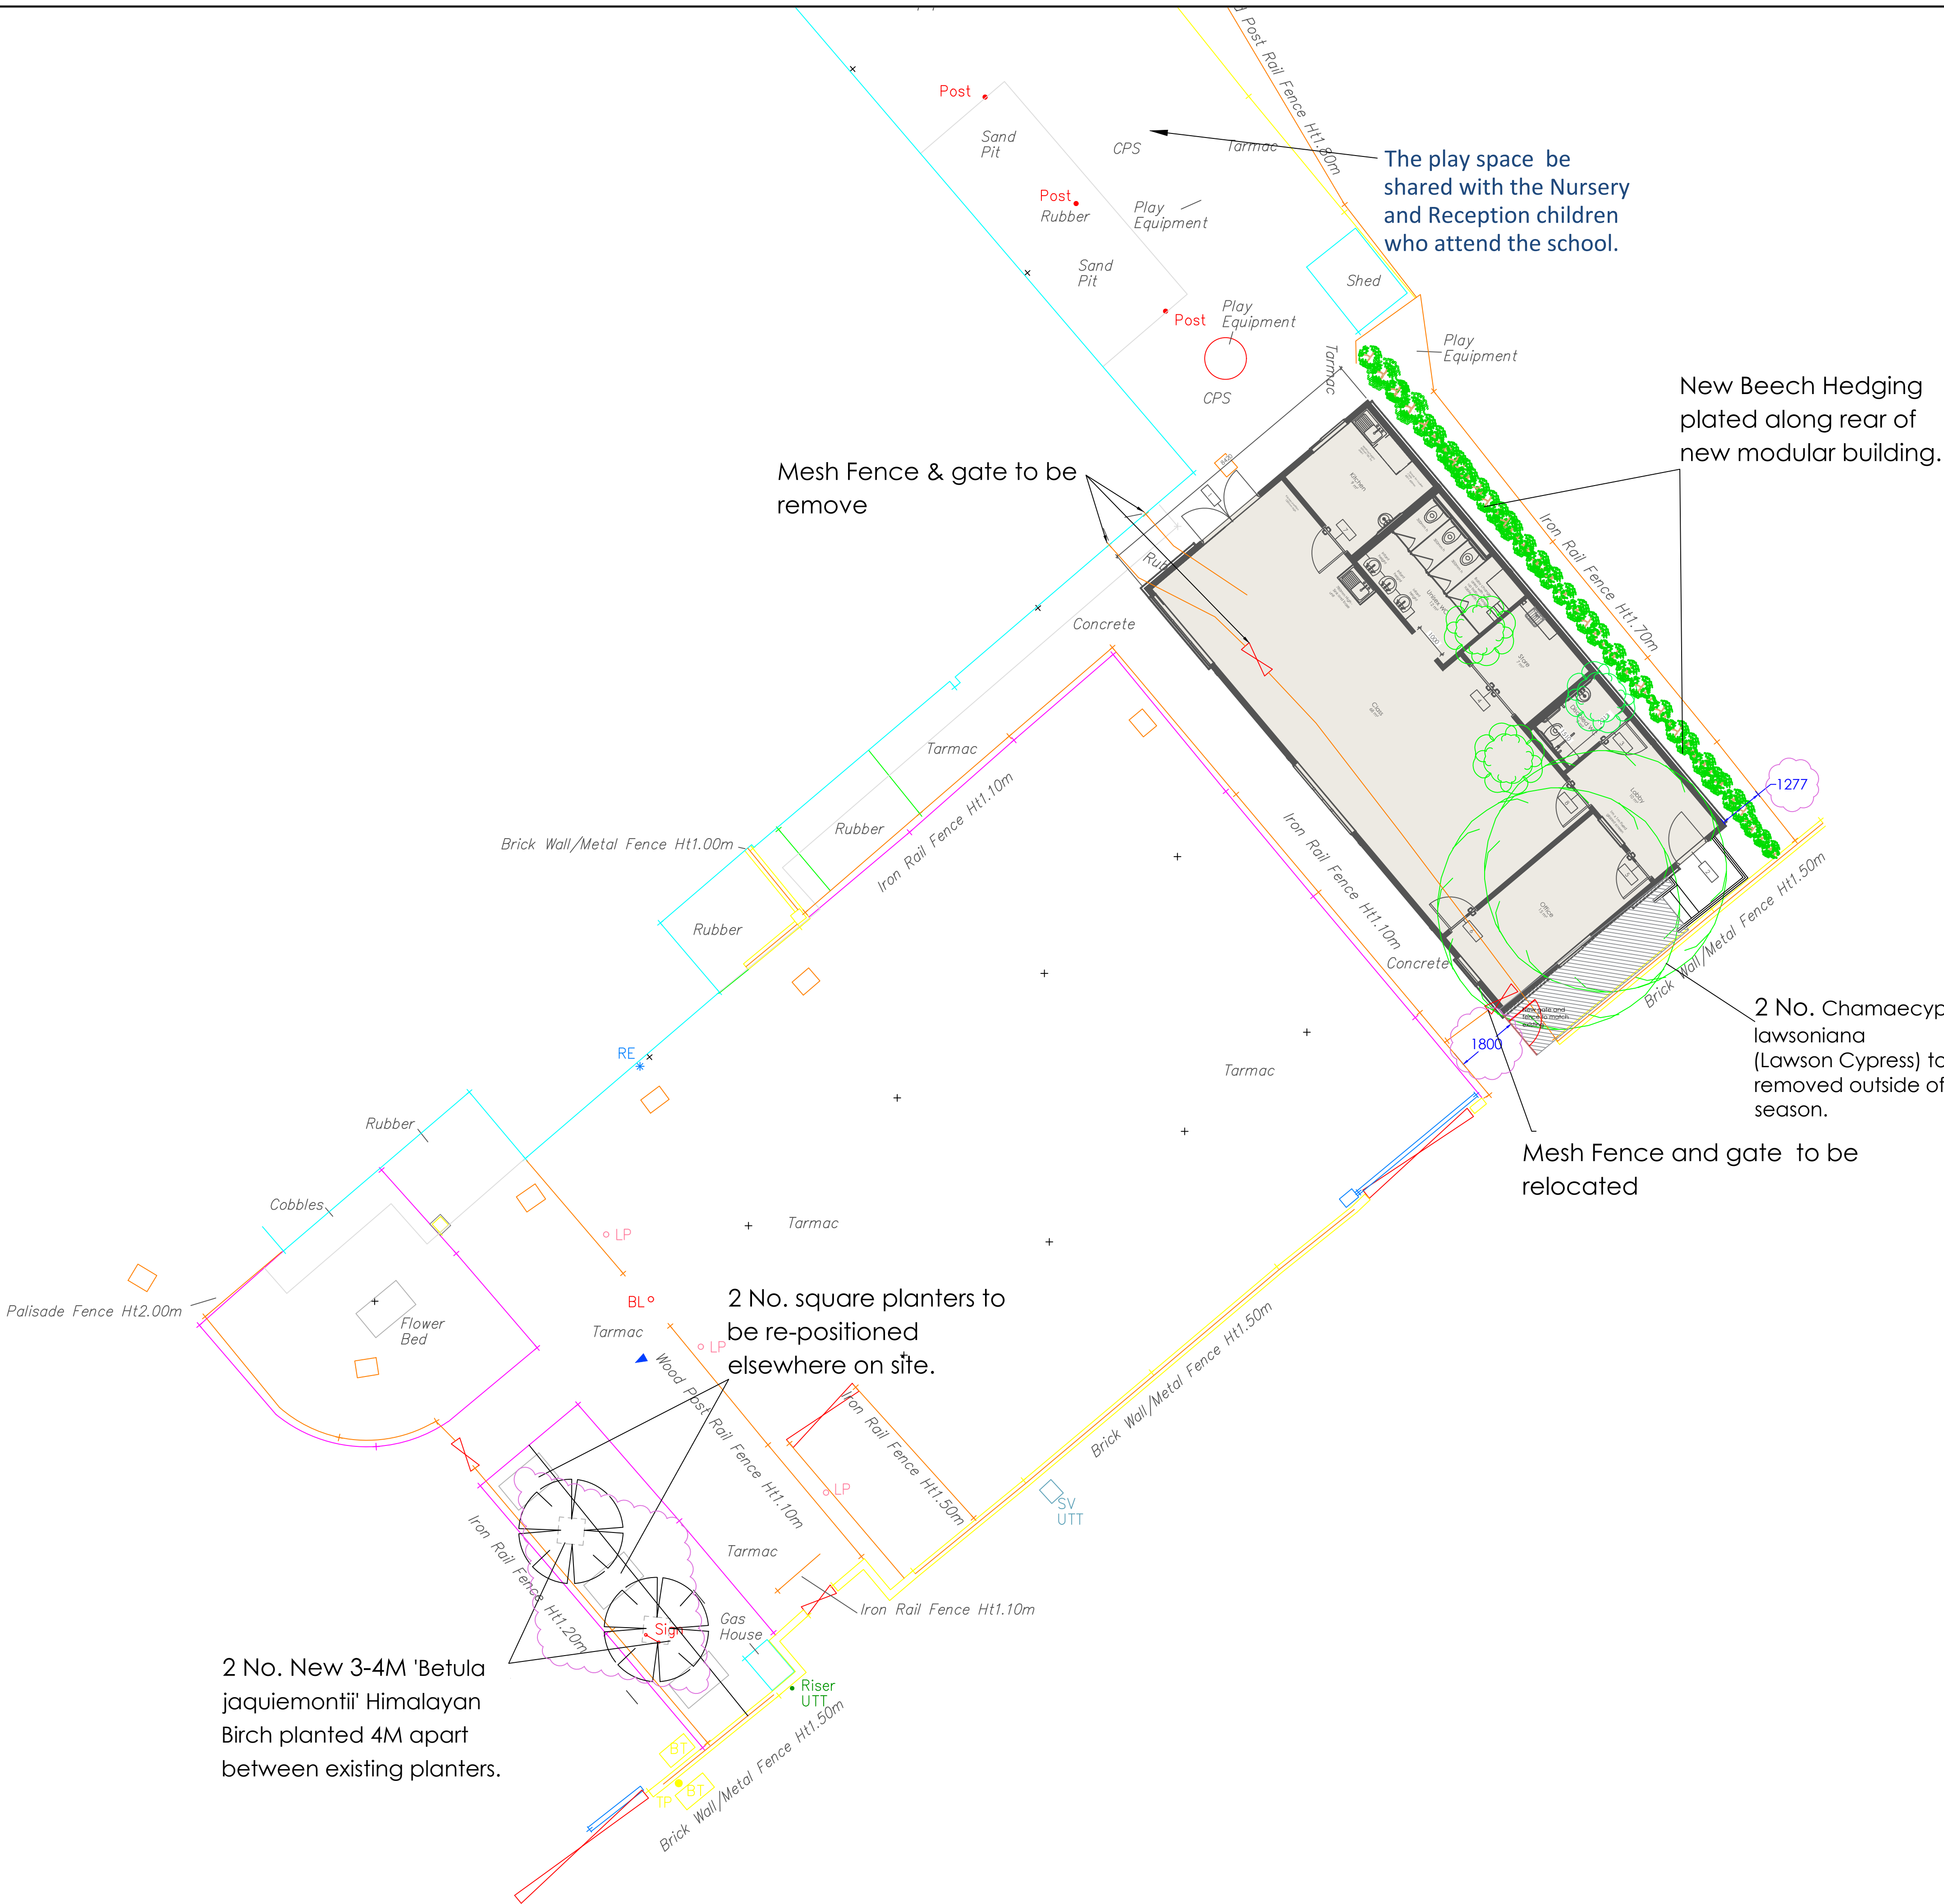

Rev	Description	Date
A	As shown in cloud and the site map is a latest topo survey map.	11.06.21

Building Specification:

PROJECT
Rhostyllen Single Classroom

TITLE
Tree Planting

CLIENT
Wrexham BC

DRAWN BY RC	CHECKED BY JG	DATE 11/06/2021
SCALE (@ A1) 1:200	PROJECT NUMBER 2003 05	
DRAWING NUMBER 2003 05-ELT-00-00-DR-1001	REV A	
STATUS: I		
A=Approval P=Production T=Tender I=Information		