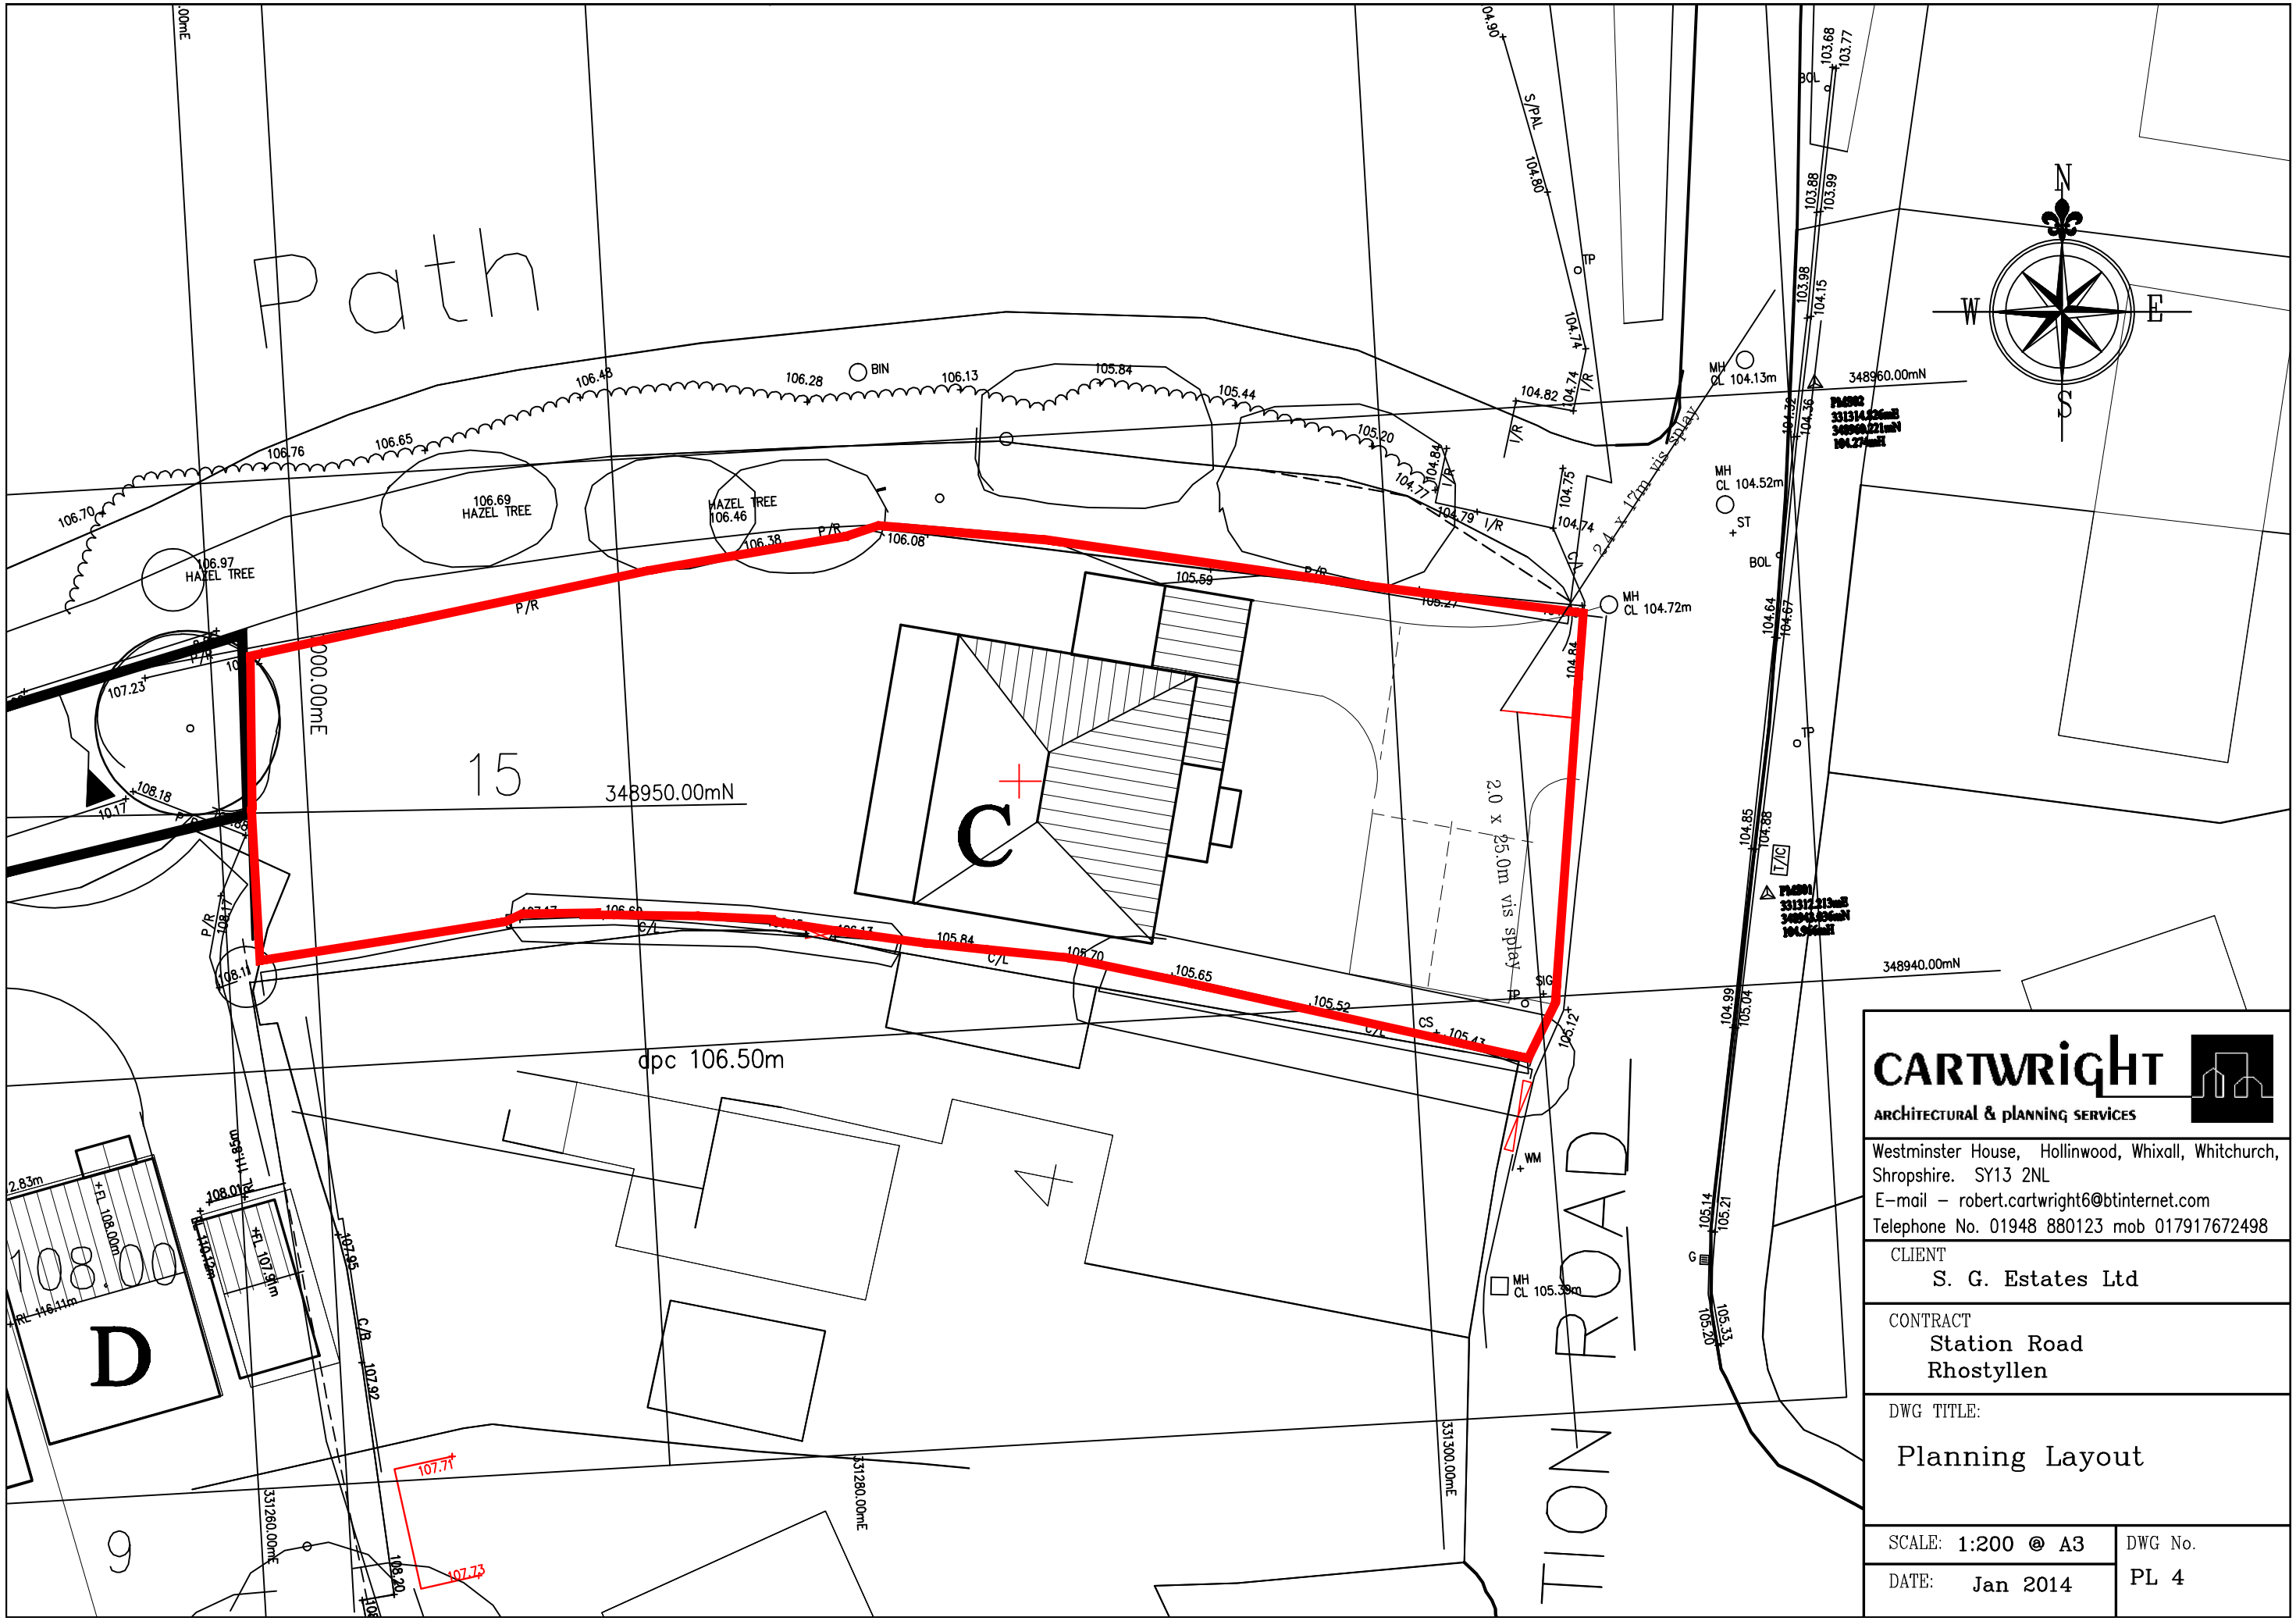

CARTWRIGHT
ARCHITECTURAL & PLANNING SERVICES

Westminster House, Hollinwood, Whixall, Whitchurch, Shropshire. SY13 2NL
E-mail – robert.cartwright6@btinternet.com
Telephone No. 01948 880123 mob 017917672498

CLIENT
S. G. Estates Ltd

CONTRACT
Station Road
Rhostyllen

DWG TITLE:
Planning Layout

SCALE: 1:200 @ A3
DATE: Jan 2014
DWG No. PL 4