


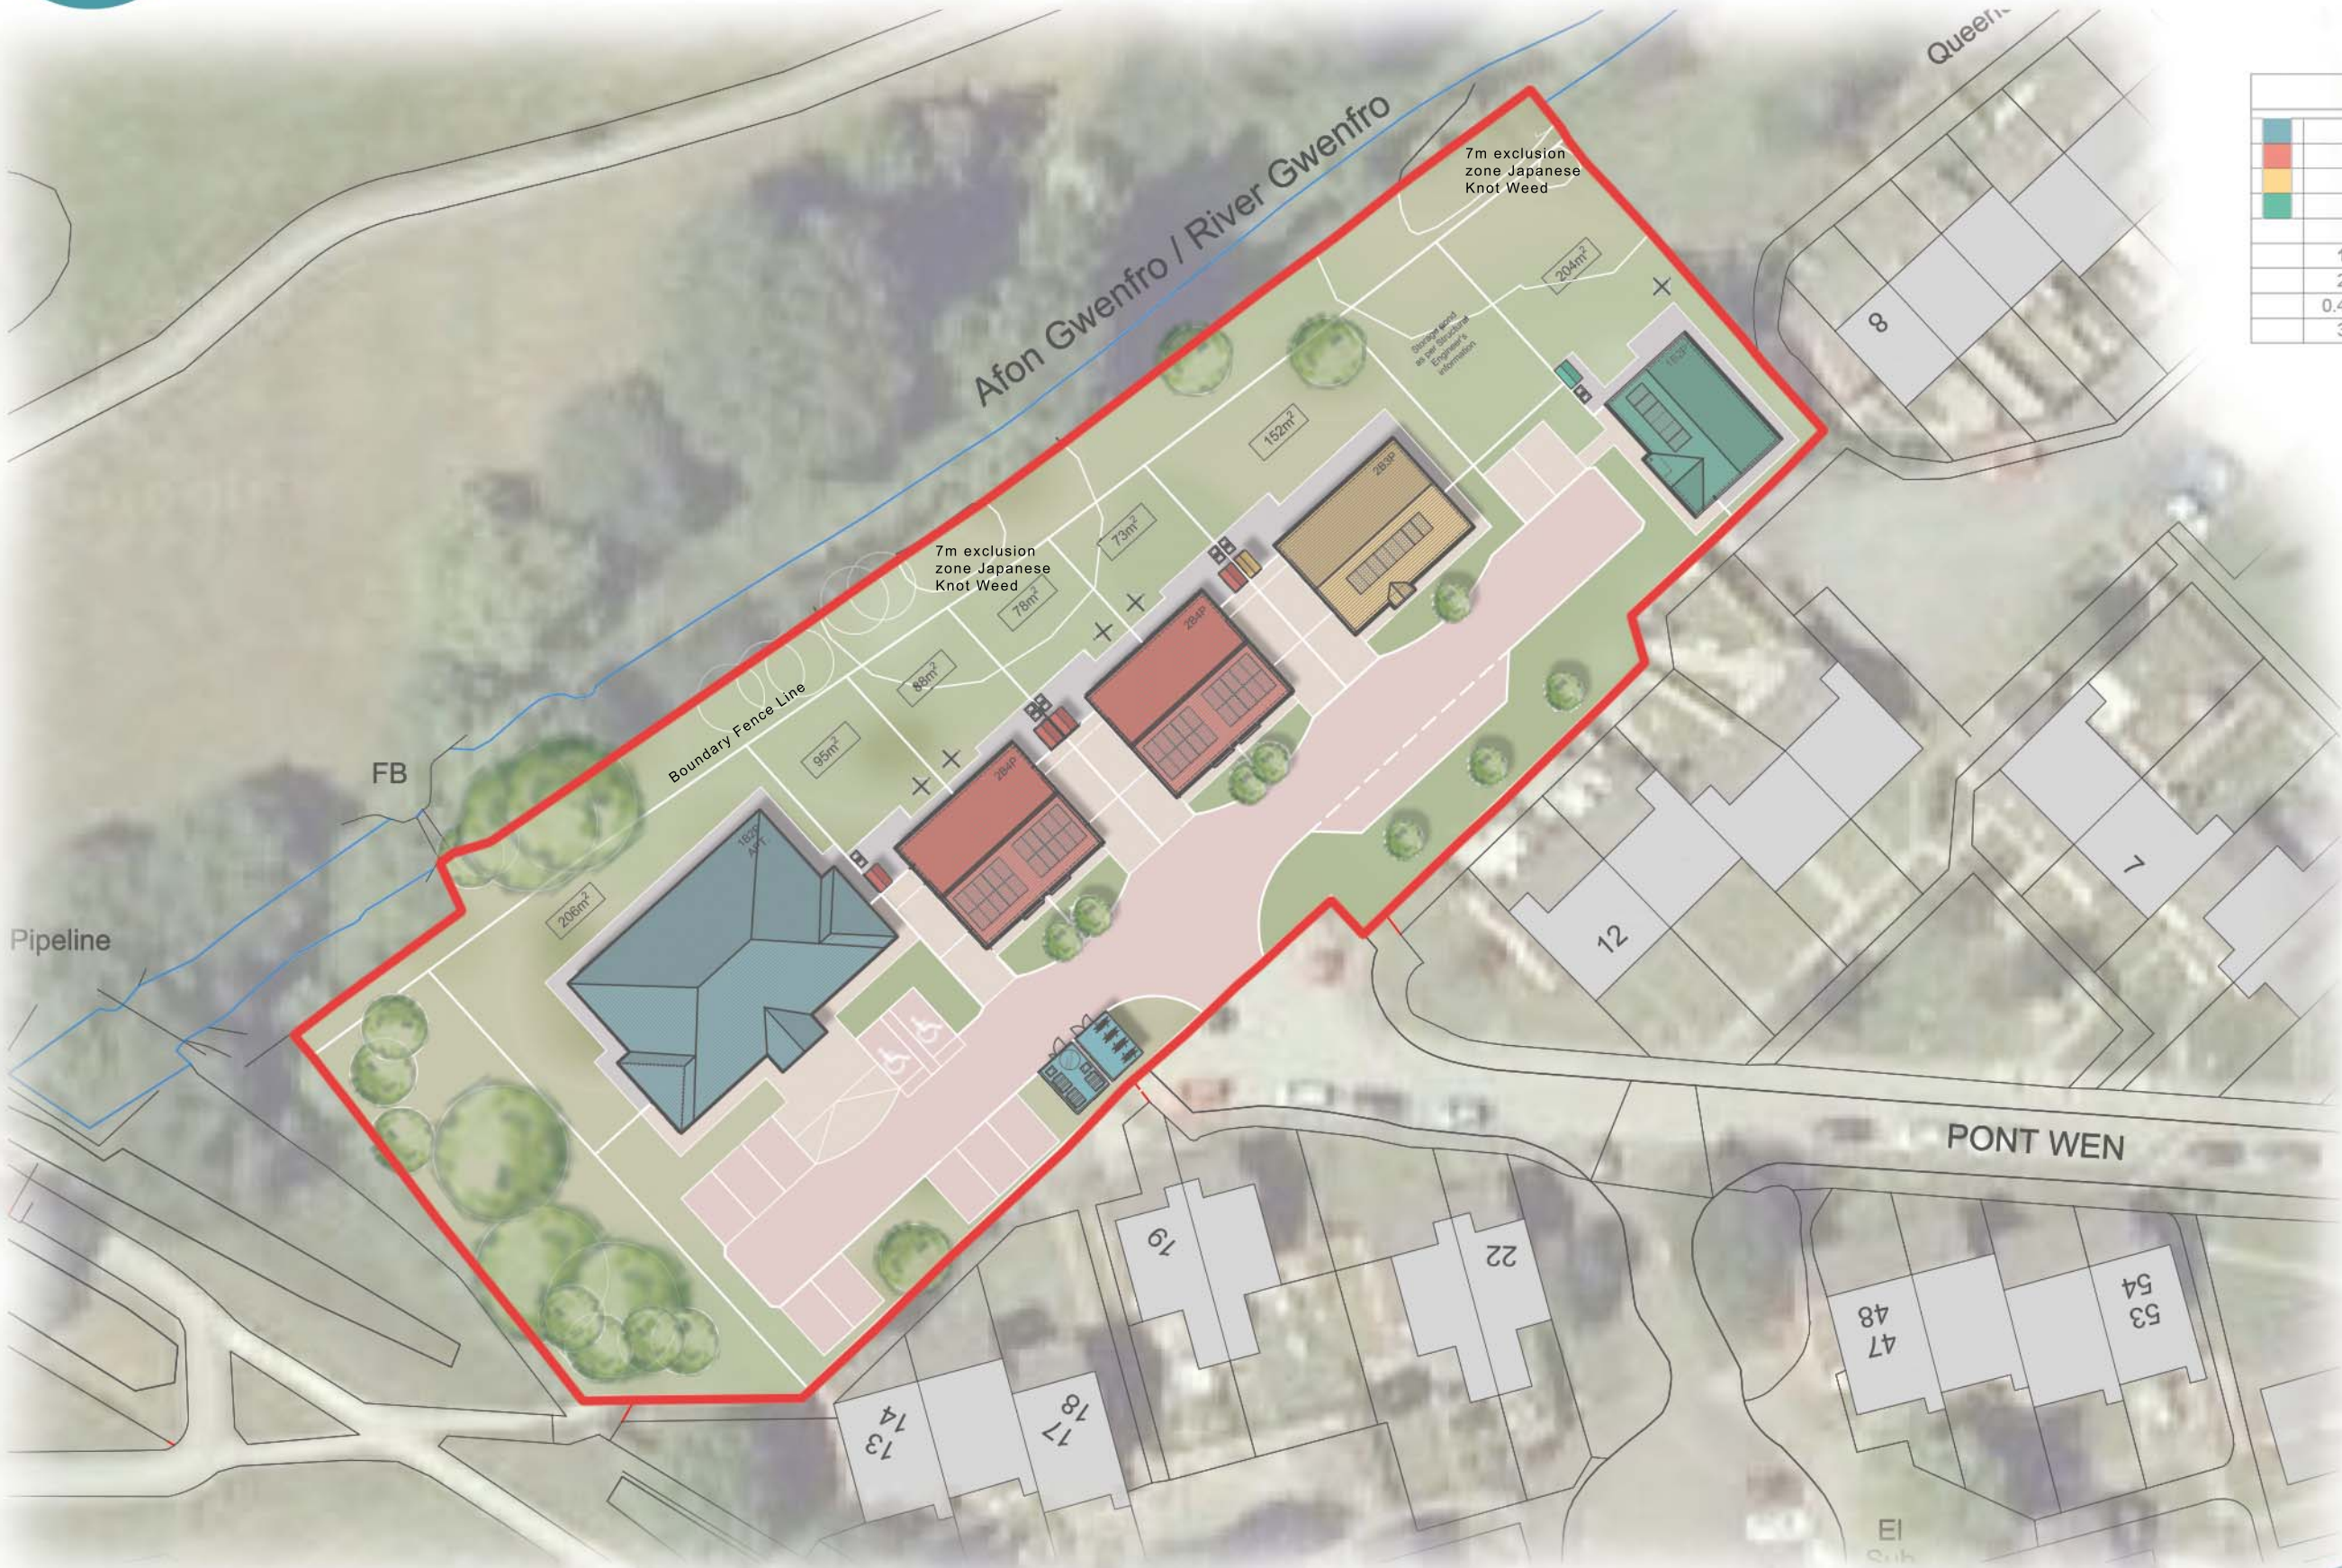

Accommodation Schedule			
	8 No.	1 Bed 2 Person Apt.	57%
	4 No.	2 Bed 4 Person Unit	29%
	1 No.	2 Bed 3 Person Bungalow	7%
	1 No.	1 Bed 2 Person Bungalow	7%
	14 No.	Total Units	100%
	22 No.	Parking Spaces	157%
	0.46 Ha	Site Area	
	30 No.	Dwellings per hectare	

Legend:

-  Tarmac Road
(To adoptable road standards)
-  Contrasting Tarmac
(To adoptable road standards)
-  Soft Landscaping, Grass
(As per Landscape Architects info.)
-  Contrasting Tarmac
(To adoptable road standards)
-  Patio
(As per DQR)
-  Planting
(As per Landscape Architects info.)
-  Robust External Storage
(Min 2m², as per DQR)
-  External Drying
(As per DQR)

