



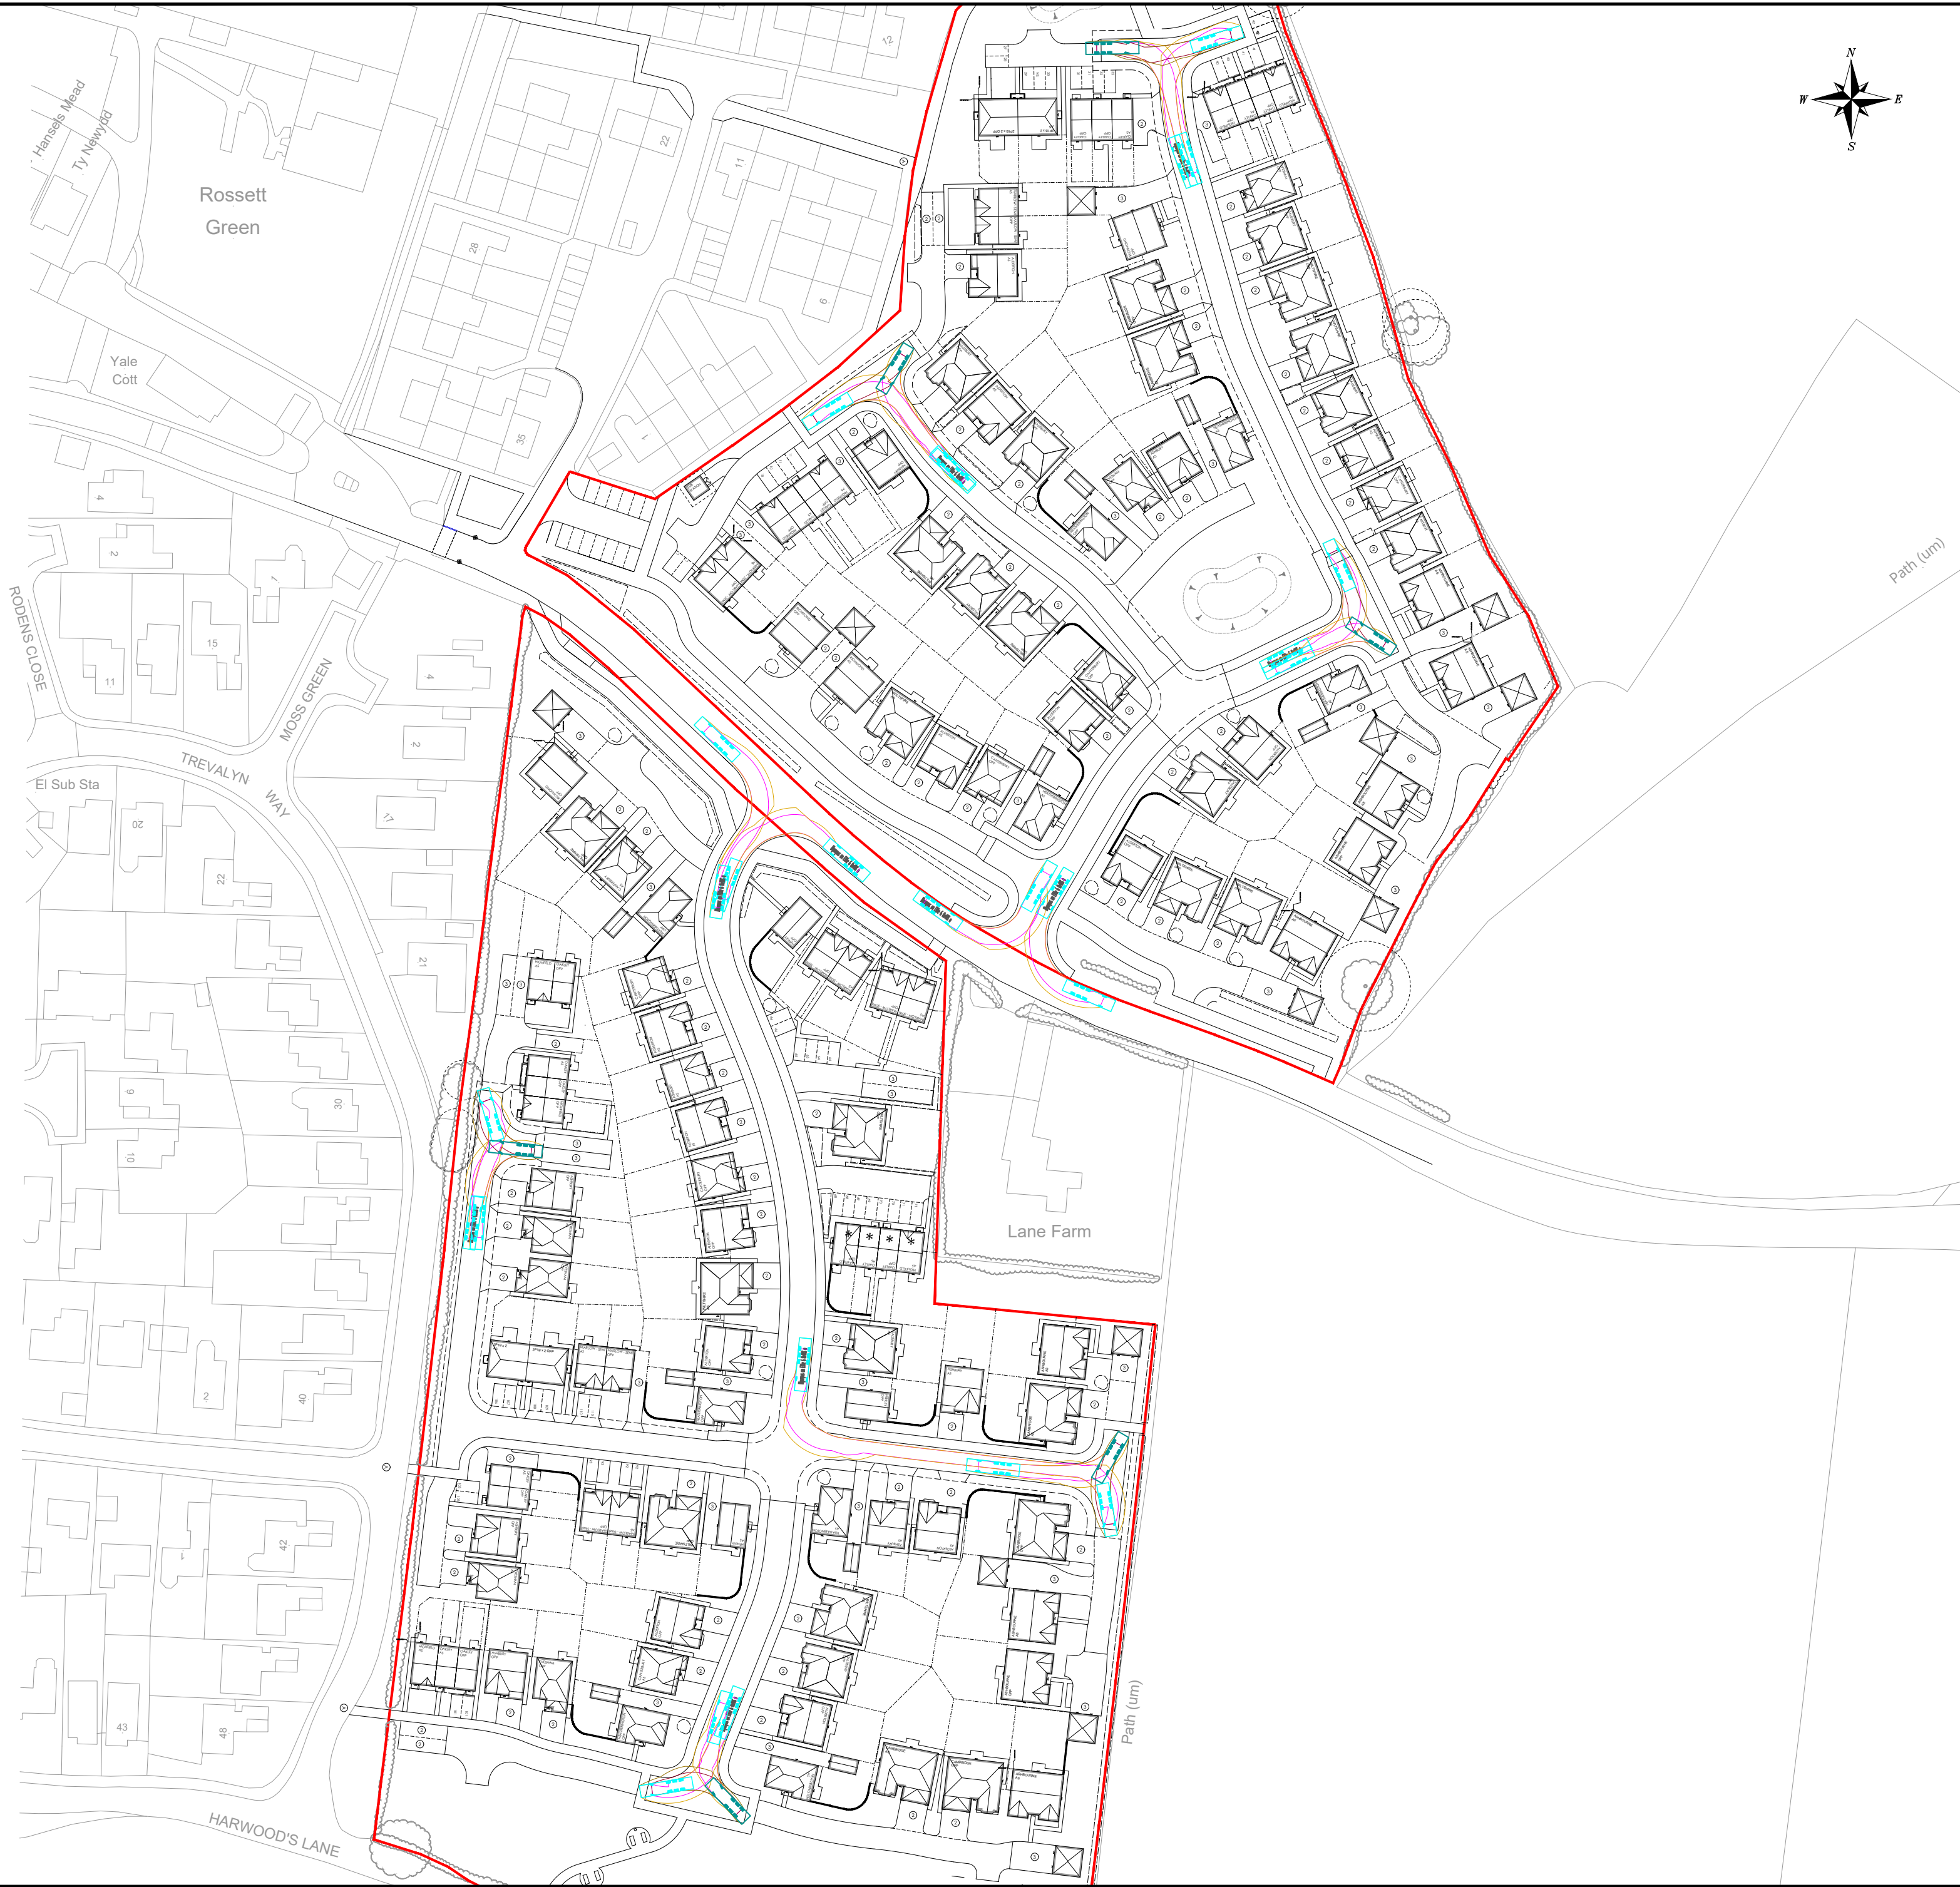

NOTES

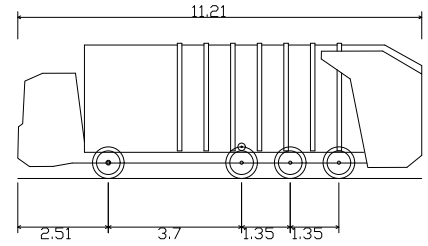

Olympus on Elite 6 8x4MS o 11.210m
Overall Length 2.550m
Overall Width 2.751m
Overall Body Height 0.304m
Min Body Ground Clearance 2.500m
Track Width 6.50s
Lock to lock time 10.329m
Kerb to Kerb Turning Radius



B	REVISED LAYOUT	LB	MC	JUN 21
REV	DETAILS	DRAWN	CHECKED	DATE

CLIENT:
CASTLEGREEN HOMES

PROJECT:
ROSSETT ROAD, WREXHAM

DRAWING TITLE:
SWEPT PATH ANALYSIS

SCALES:
1:1000 @ A2

DRAWN:	GM	CHECKED:	MR	DATE:	JAN 21
--------	----	----------	----	-------	--------

Croft Transport Planning & Design
340 Deansgate
Manchester
M3 4LY
Email: info@crofts.co.uk
Tel: 0161 837 7380
Web: www.eddisons.com/services/transport-planning

DRAWING NUMBER:	3256-SP01	REVISION:	B
-----------------	-----------	-----------	---

Eddisons | Incorporating
Croft