
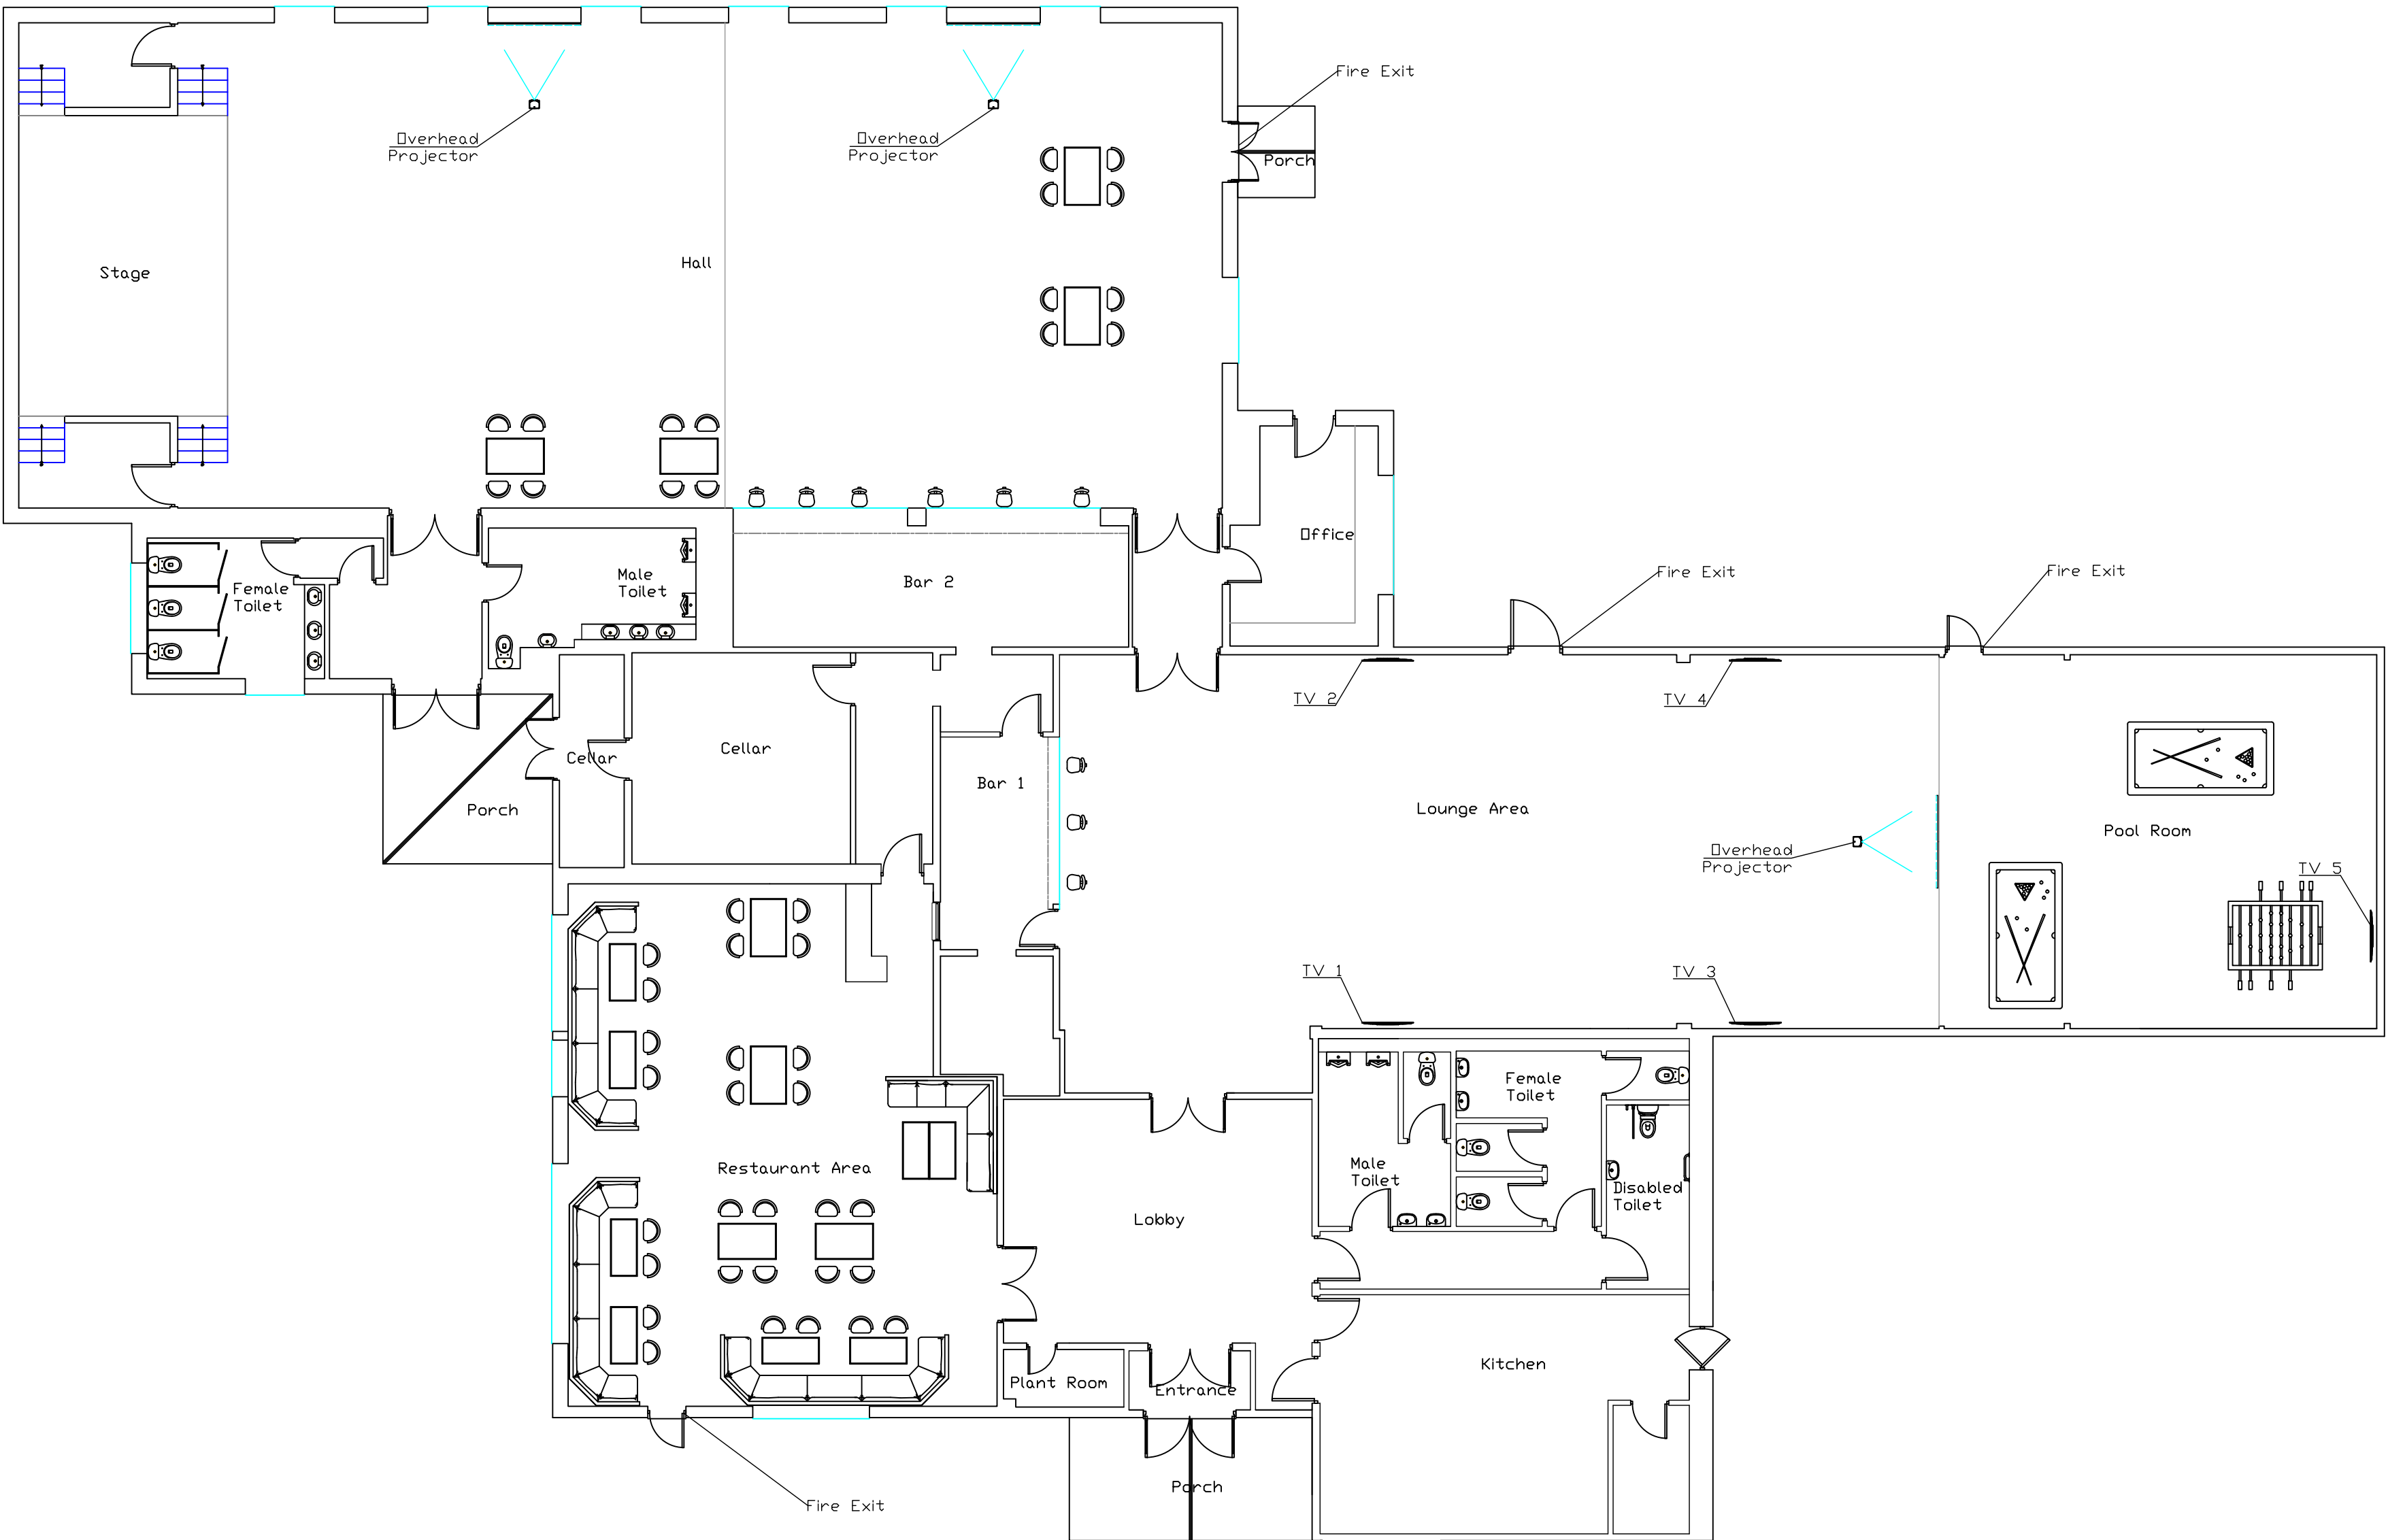


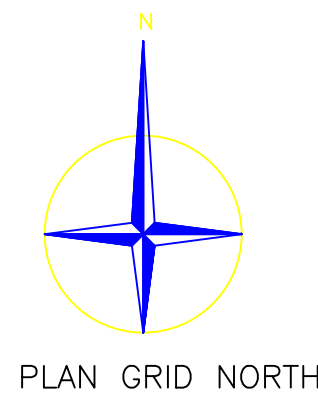

Info@jwc-ltd.co.uk

Client

Project Title
Acrefair Sports and Social Club

Scale 1:100 – A1	Date 11-05-2021	Job No 001
Surveyed J.M	Drawn J.M	Checked J.M