


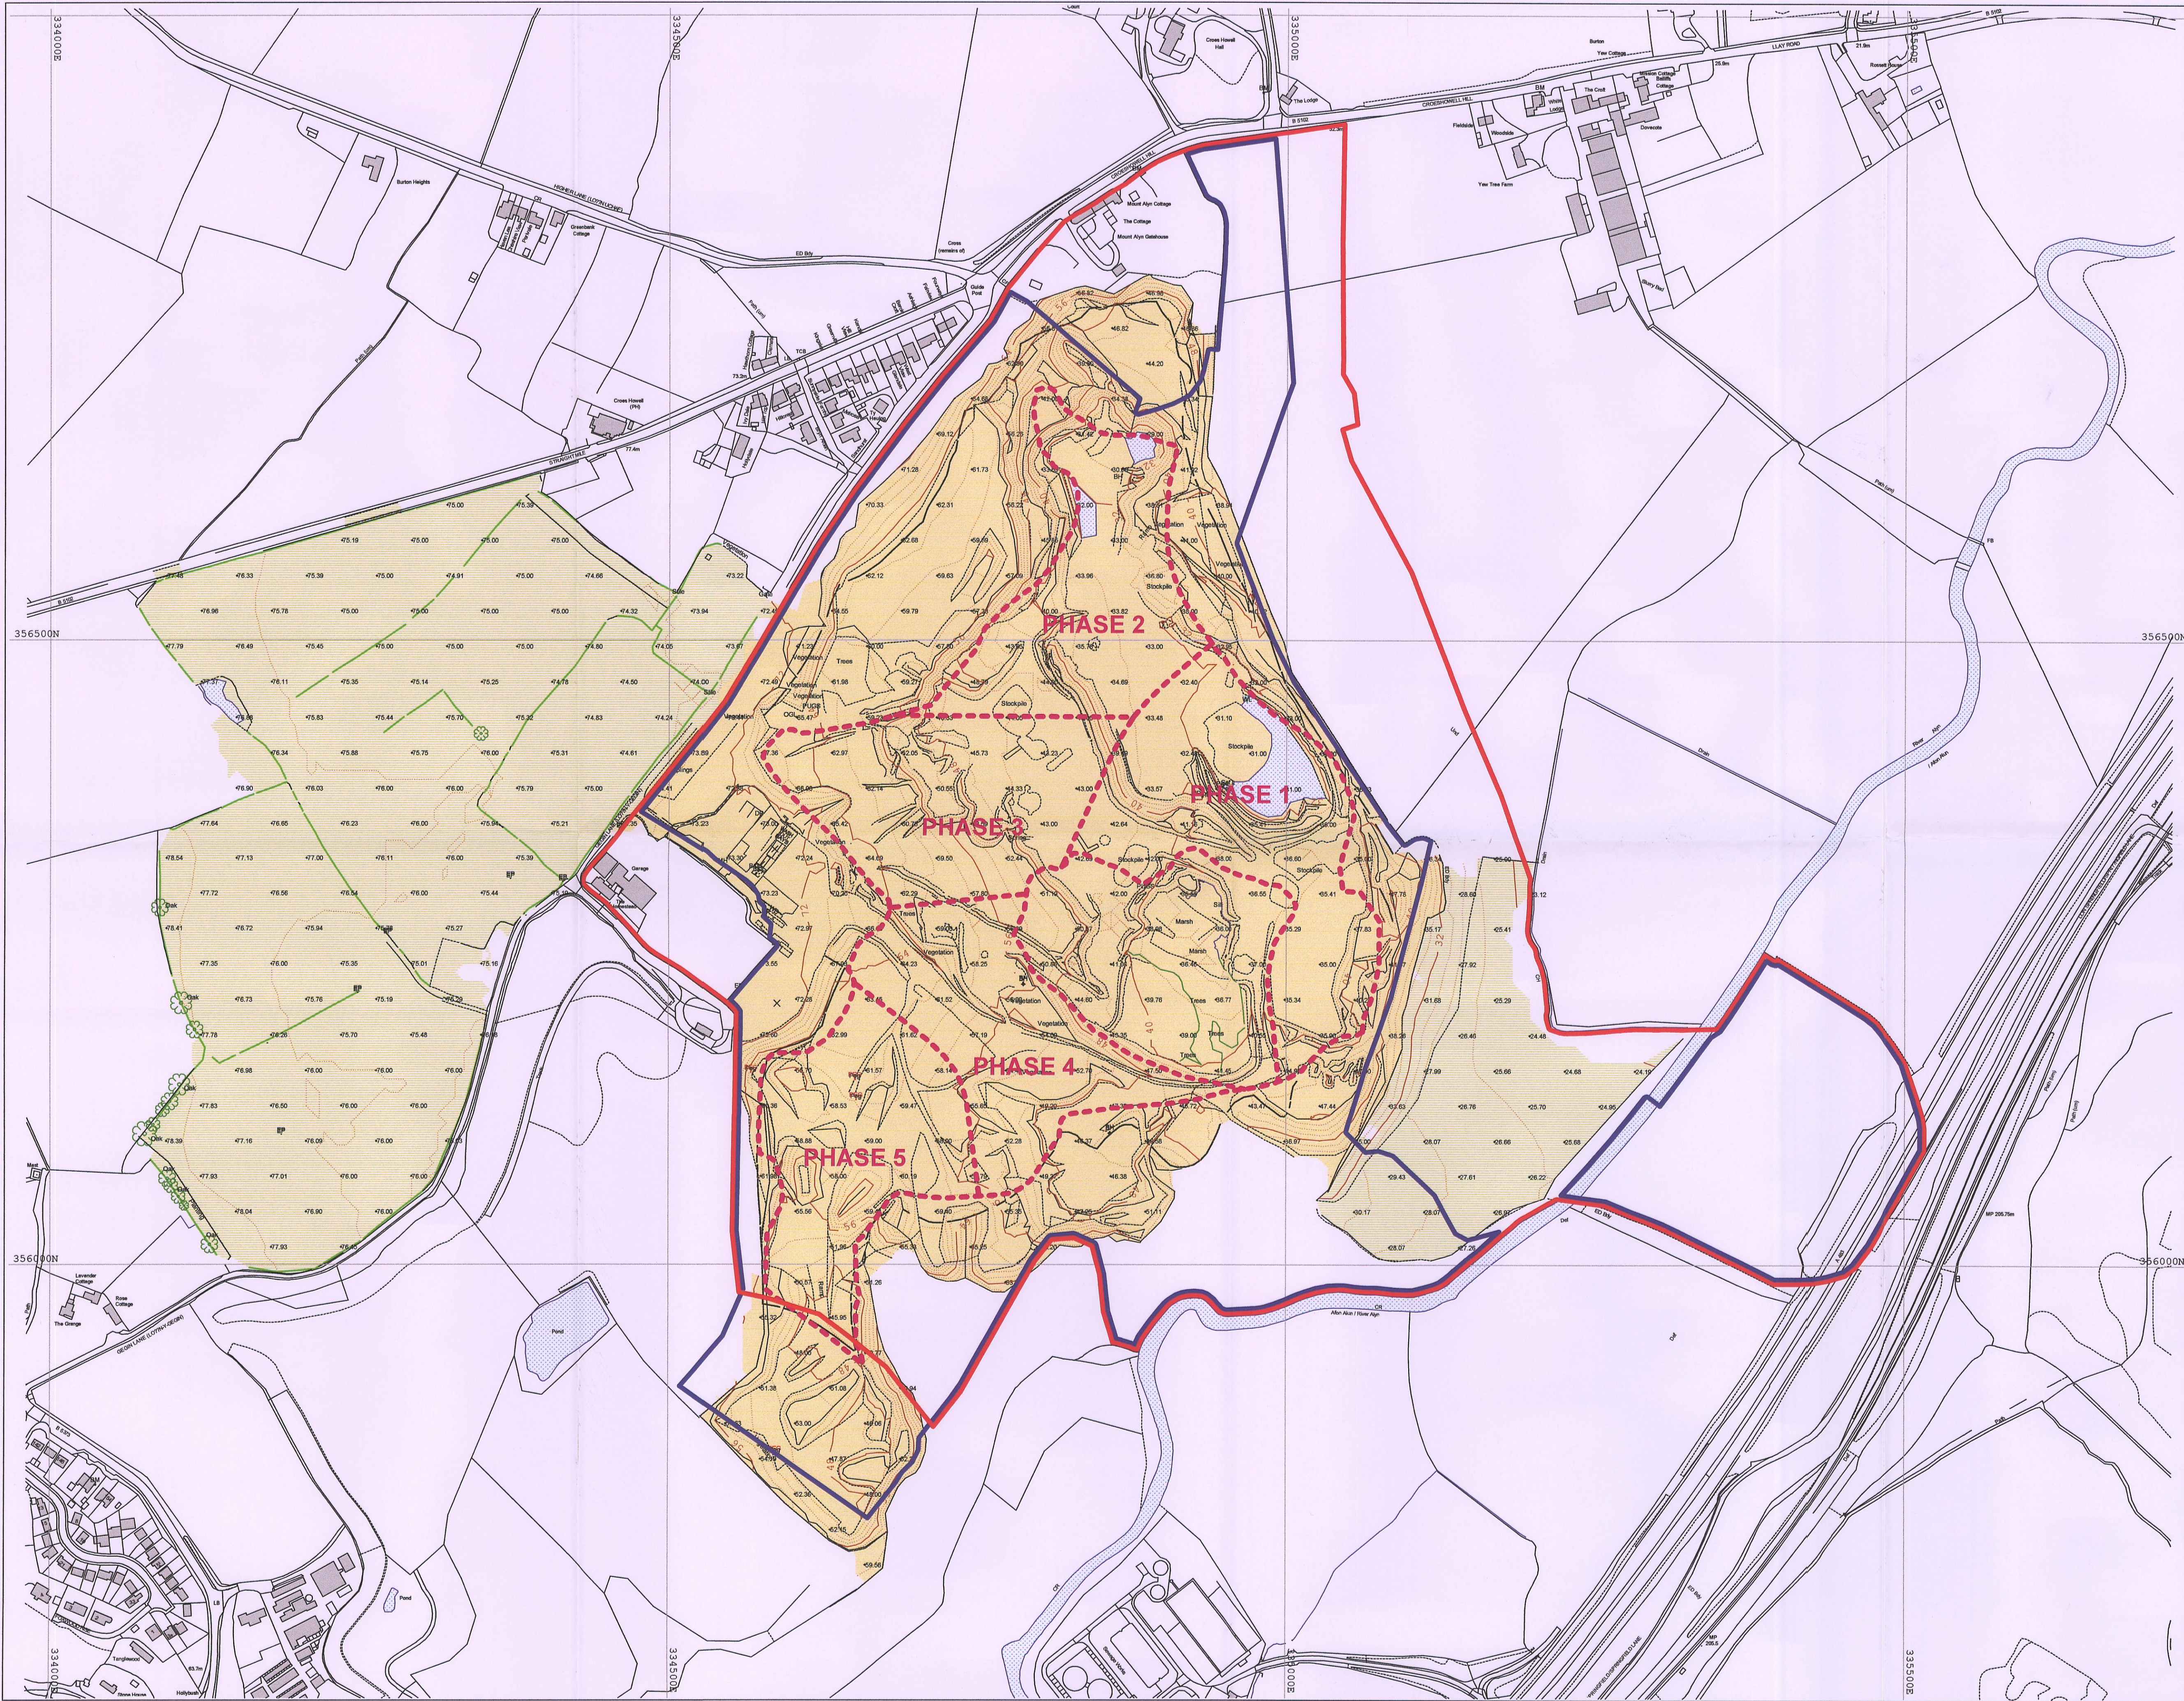

REVISIONS

Date	Description	By
//	//	//
//	//	//
//	//	//
//	//	//

Legend:

Ownership Boundary

Planning Permission Boundary

Working Phases

P / 2016 / 0110

TERRESTRIA LIMITED

TERRESTRIA LIMITED
T/A MgM Consulting
83 Barn Lane
Solihull
B92 7NB

Tel - 0121 742 4448
Mob - 07712779525
e-mail - mick@terrestria.co.uk

Client

D P Williams Holdings Ltd

Job Title

BALLSWOOD QUARRY

Project Title

Scale

1:2500

Date

JAN 16

Drawn by

SW

Checked

MM

Dwg. title

APPLICATION DRAWING
BOROUGH CC. R/C/L

09 FEB 2016

PLANNING DEPARTMENT

DWG No.

DPW/BW/ROMP/16-02

PLOT SIZE: A1. PLOT SCALE: 1: TYPE SCALE HERE