

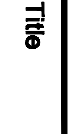


Abbreviations/Symbols (Measured Building Survey):

- C: Window Cill Height
H: Window Head Height
M: Measured
Dh: Door Height
COL: Column
SPP: Square Pipe
FL: Floor level
TH: Threshold level
F: Floor to Ceiling Height
V: Vaulted Ceiling

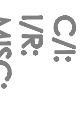

- Line Types
Hedge Lines
Drainage Run
Overhead Electricity Cables
Overhead Telephone Cables

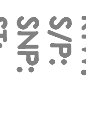


UK Building Surveys
15 Brougham Close
Warrington
Cheshire WA4 3QR
Tel: 01928 551111
Email: ukbs@ukbsurveys.co.uk

Site

Garnford Farm
Garnford Lane
Rosset

Surveyed By	CP	Checked By	HJH	Status	Original
Designed By	CP	Approved By	MAS		
Scale	1:200	Scale	1:200	Scale	1:200
Drawing No	UKBS-6775	Drawing No	UKBS-6775	Drawing No	UKBS-6775

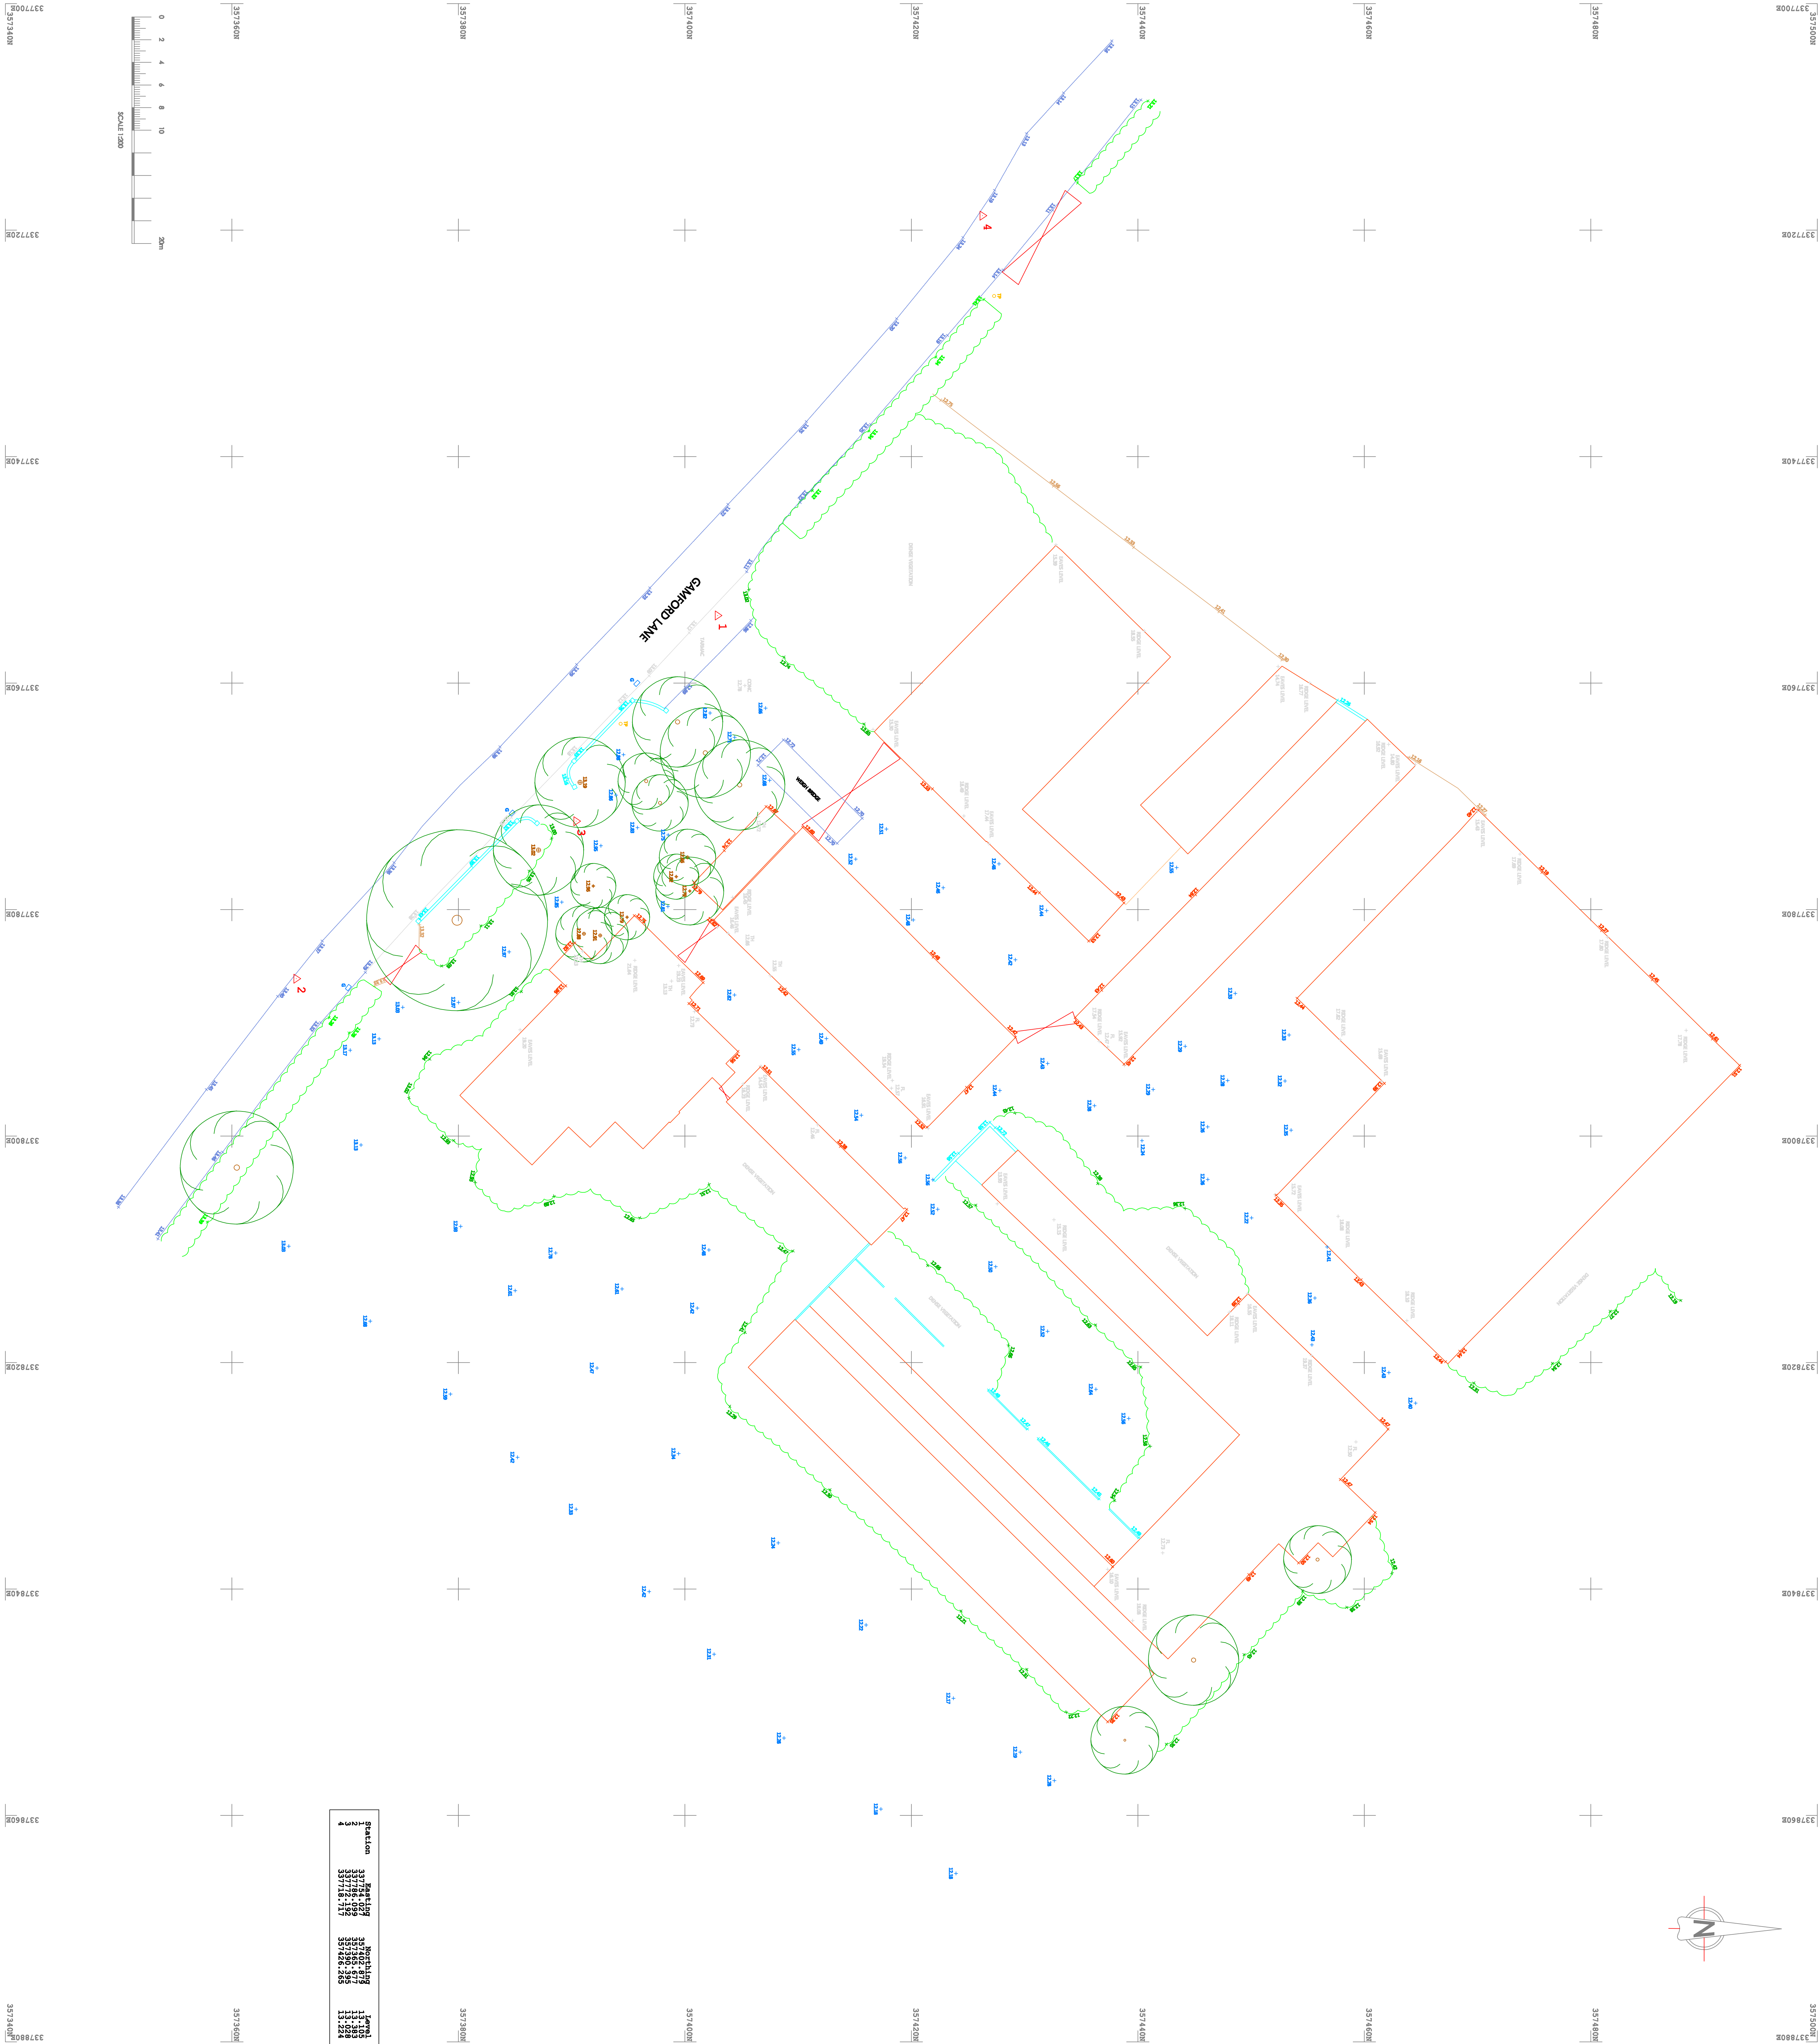

