


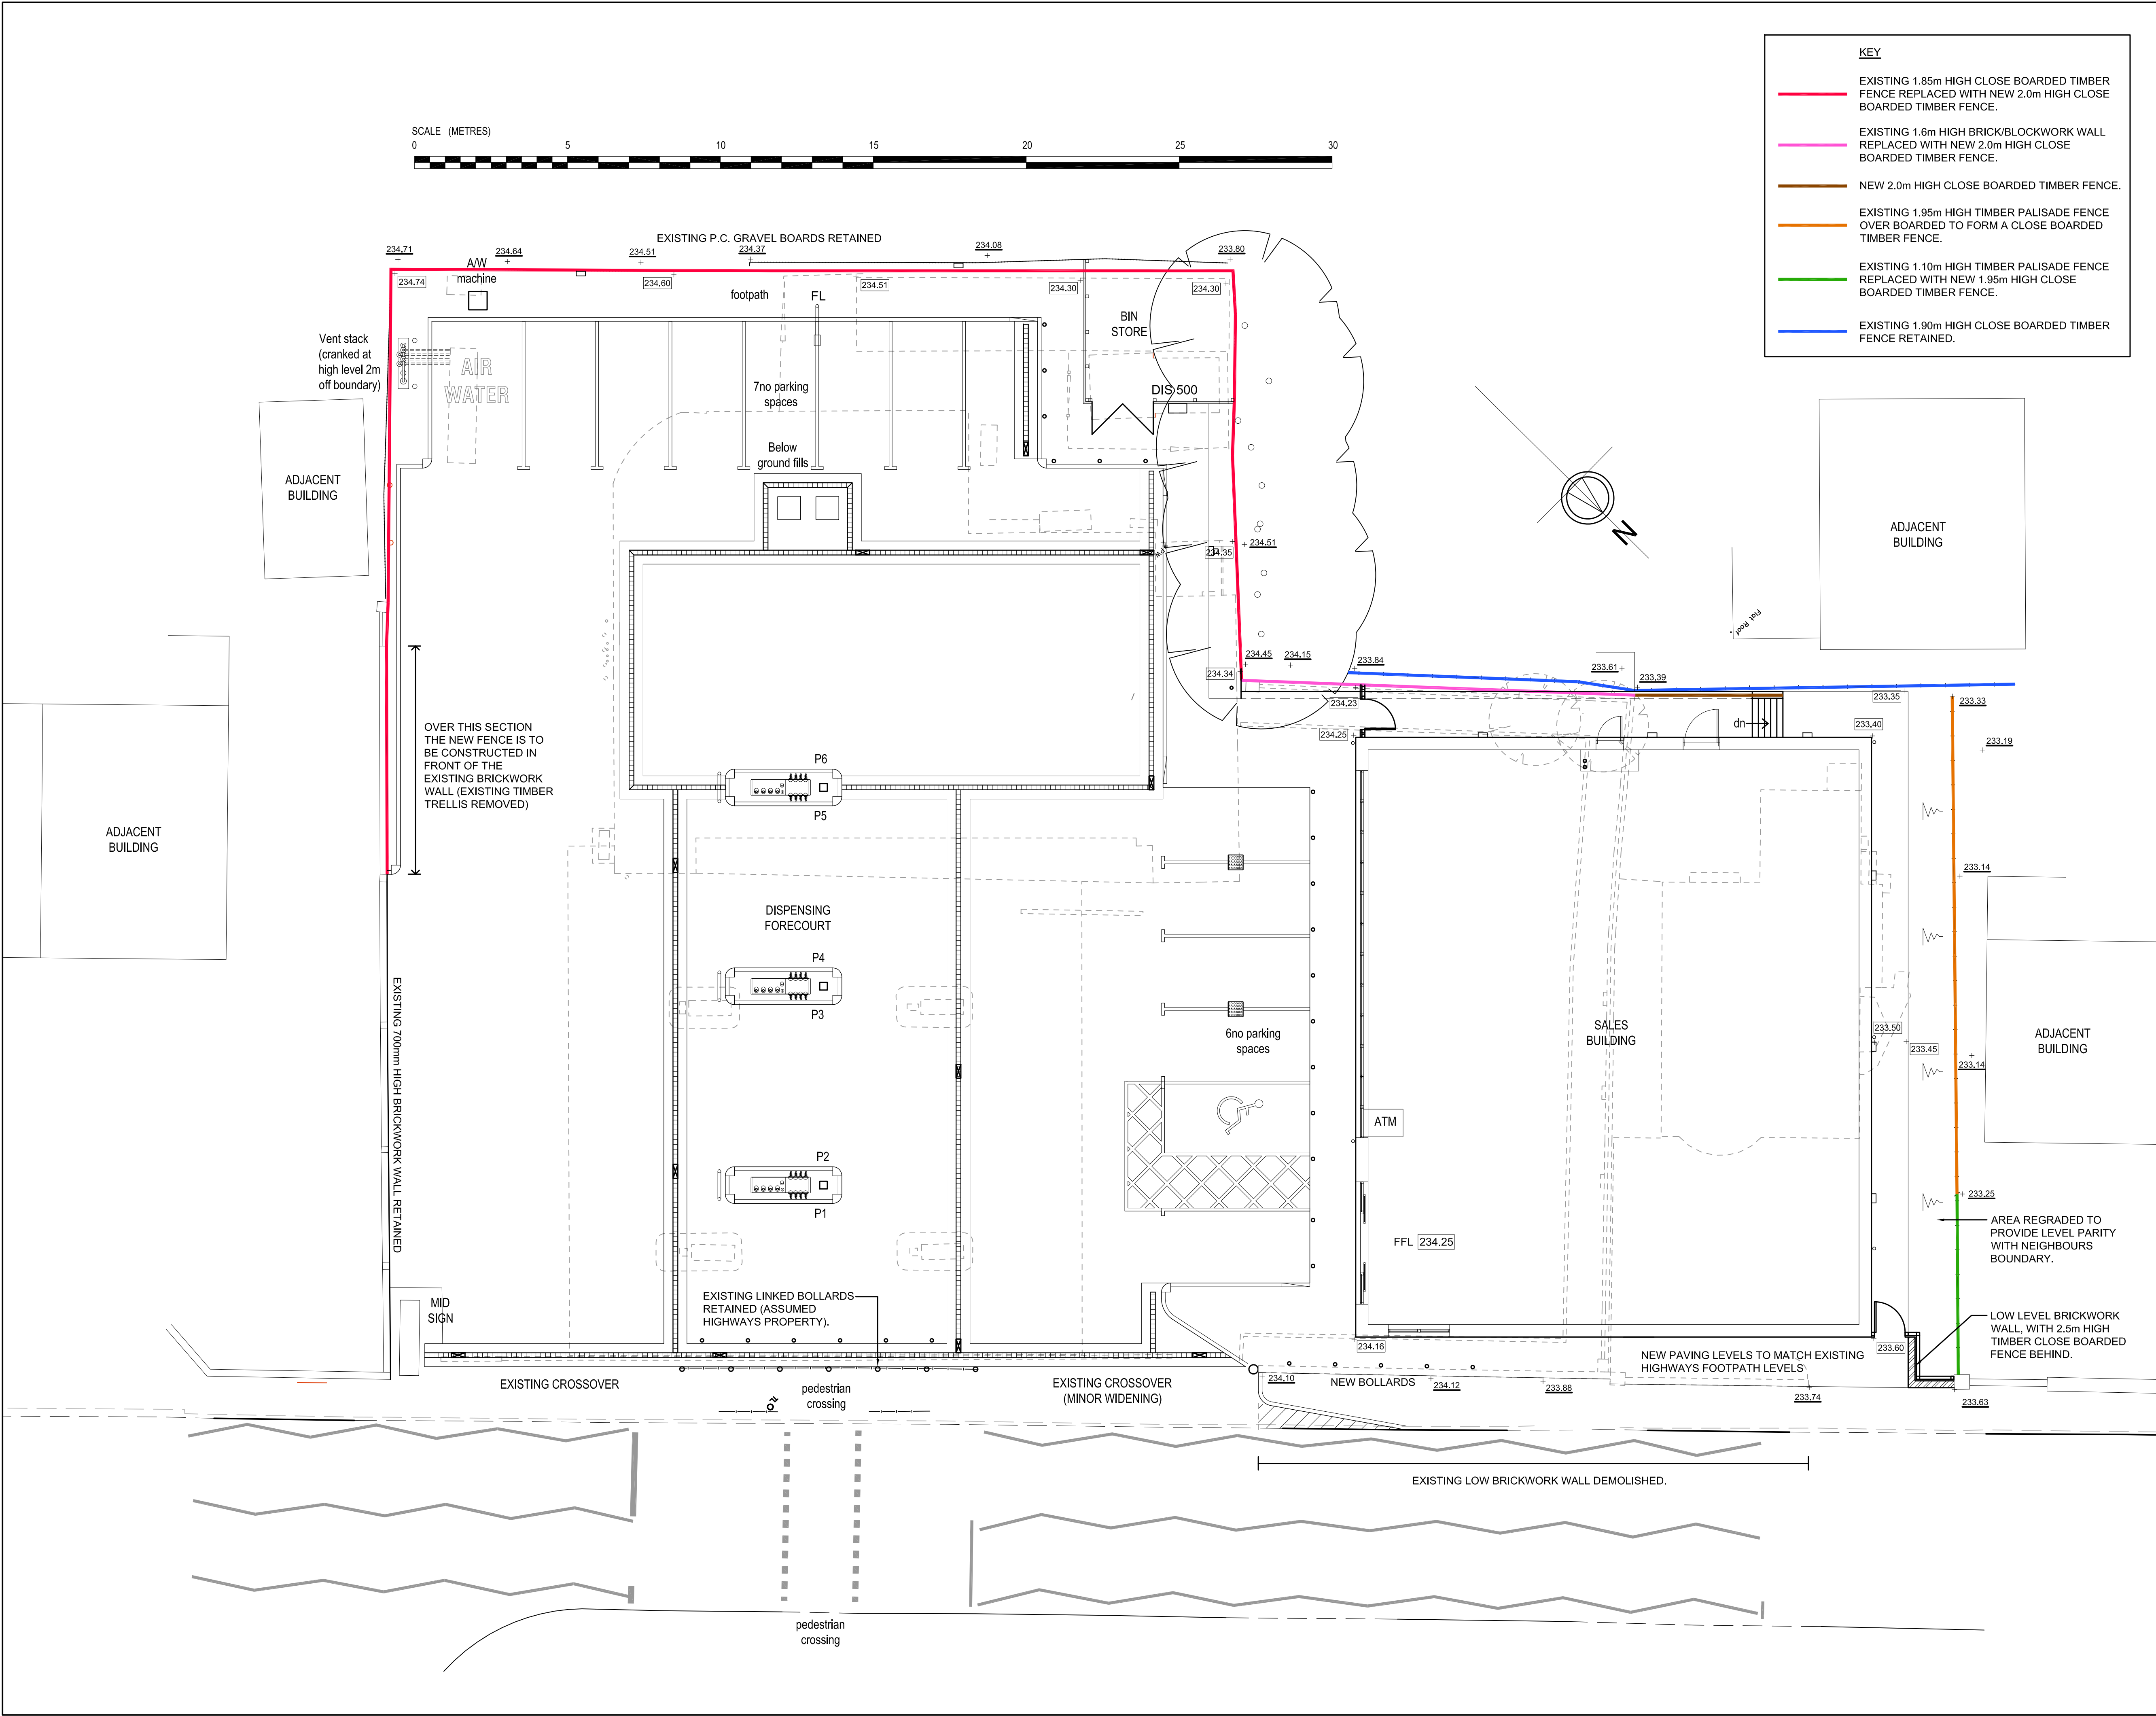

NOTES

Figured dimensions must be taken in preference to scaled dimensions. Contractors, Sub-Contractors and Suppliers must verify all dimensions on site before commencing or preparing shop drawings. All drawings are subject to Copyright.

KEY

EXISTING 1.85m HIGH CLOSE BOARDED TIMBER FENCE REPLACED WITH NEW 2.0m HIGH CLOSE BOARDED TIMBER FENCE.

EXISTING 1.6m HIGH BRICK/BLOCKWORK WALL REPLACED WITH NEW 2.0m HIGH CLOSE BOARDED TIMBER FENCE.

NEW 2.0m HIGH CLOSE BOARDED TIMBER FENCE.

EXISTING 1.95m HIGH TIMBER PALISADE FENCE OVER BOARDED TO FORM A CLOSE BOARDED TIMBER FENCE.

EXISTING 1.10m HIGH TIMBER PALISADE FENCE REPLACED WITH NEW 1.95m HIGH CLOSE BOARDED TIMBER FENCE.

EXISTING 1.90m HIGH CLOSE BOARDED TIMBER FENCE RETAINED.

REVISION		
no.	date	details
A	10/18	Part low brick wall replaced with bollards. Levels added.
B	03/19	Boundary wall between shop and highway removed.
C	03/19	Alterations following WSL comments.

ALLAN.B. MATTHEWS A.R.I.B.A.

CHARTERED ARCHITECT

37 Fore Street,
Bovey Tracey, Devon
TQ13 9AD
Tel : (01626) 833727
Fax : (01626) 833102
enquiries@allanbmattthews.co.uk
www.allanbmattthews.co.uk

CO-OP

CLIENT

WILLIAMS SOUTHERN LIMITED CONSTRUCTION

Southern House Eagle Road,
Langridge Business Park,
Plymouth PL7 5HZ

Tel: 01752 201300
Fax: 01752 201299
Email: mail@williamsbuild.com
Web: www.williamsbuild.com

JOB

CO-OP Coedpoeth
High Street
Wrexham
Clwyd
LL11 3UF

DRAWING TITLE

BOUNDARY TREATMENT
as proposed

TO DISCHARGE COND. 18
OF PLANNING APPROVAL
REF. P/2018/0463

M:\2207\Coedpoeth-working-drawings.dwg

drawn by: DH

date: 09/2017

checked by:

date:

Scale: 1:100 @ A1
1:200 @ A3

Type: KDRB

Drwg. No. 2207 / 01 / P

Revision: C