

# ORIGINAL FLUSH SASH INTERNALLY GLAZED


(reinforcement shown for reference only)
refer to reinforcement guides for more information

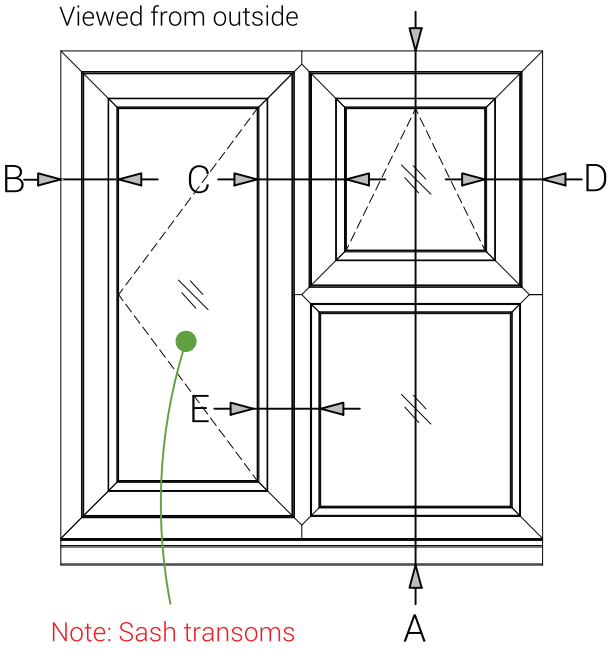

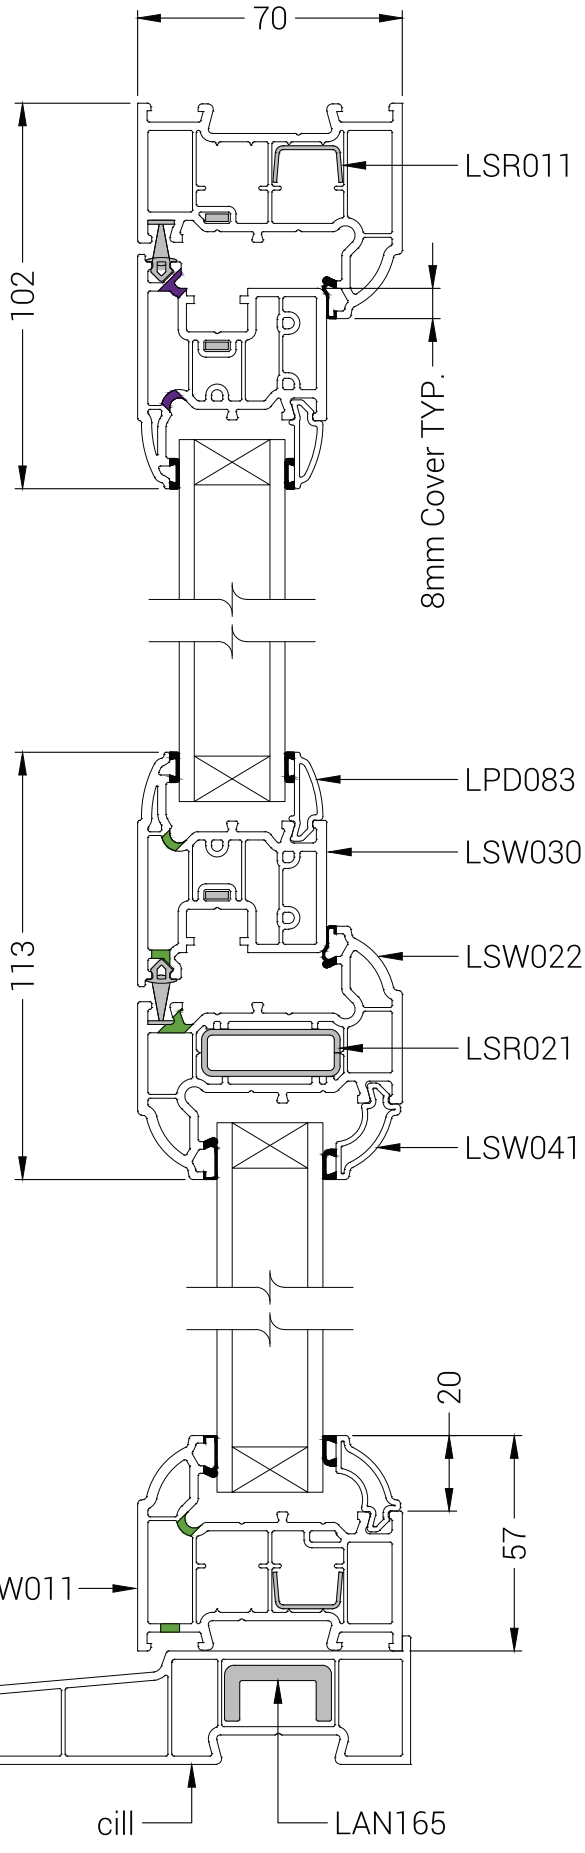




## SECTION A
Scale 1:2
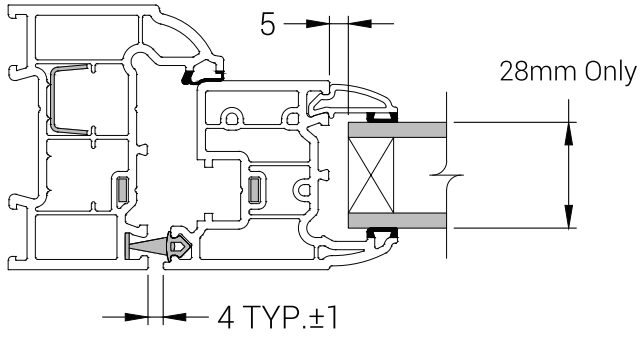
## SECTION B
Scale 1:2

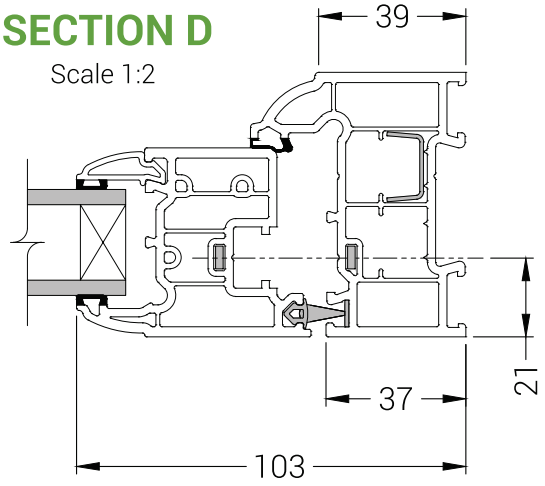


## SECTION D
Scale 1:2




Drainage Slot typically 30mm x 5mm wide.
Pressure Equalization typically 30mm x 5mm wide.
Liniar recommend Shootbolt locking systems to all opening sashes.
Cill Venting - see page 88