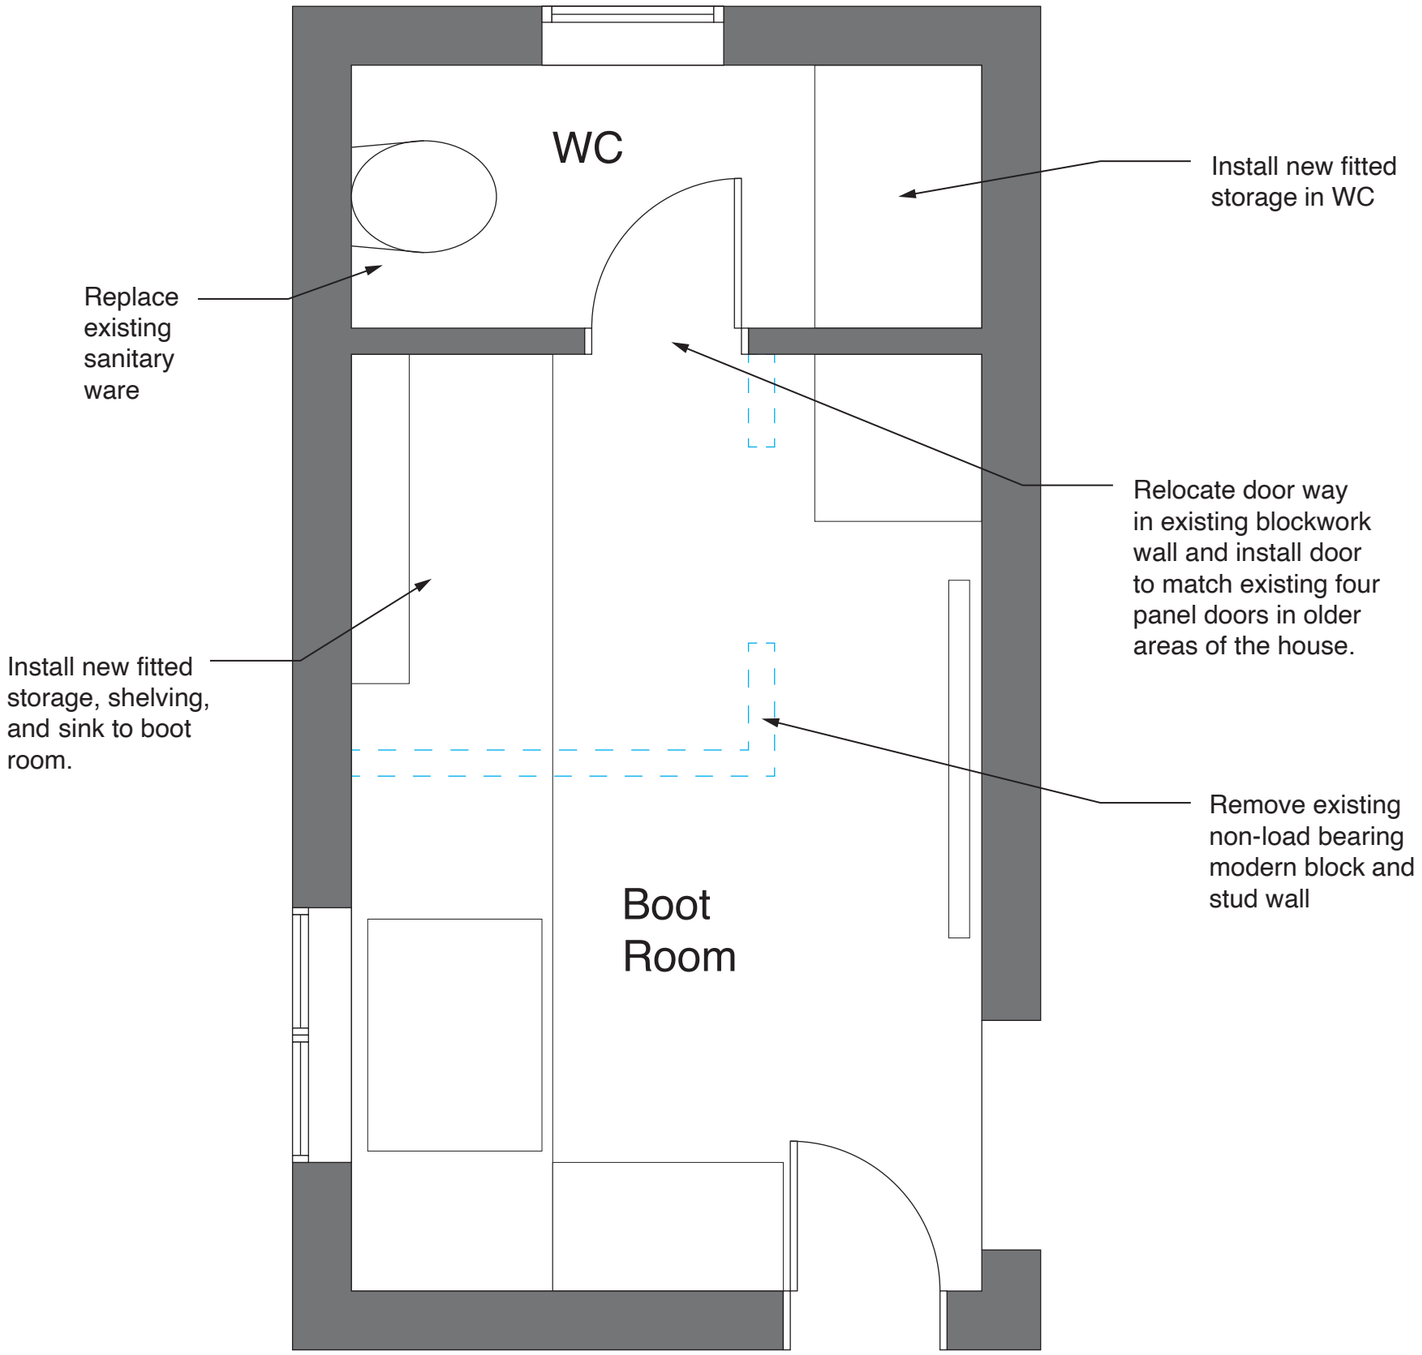


BOOT ROOM
PROPOSED FLOOR PLAN

INFORMATION

Hollybush Lane Farm, Penley, Wrexham

Rev	*Date*	*By*
First Issue	27/11/25	MH

All dimensions to be verified on site
The author should be notified of discrepancies
Drawing only to be used for the purpose specified