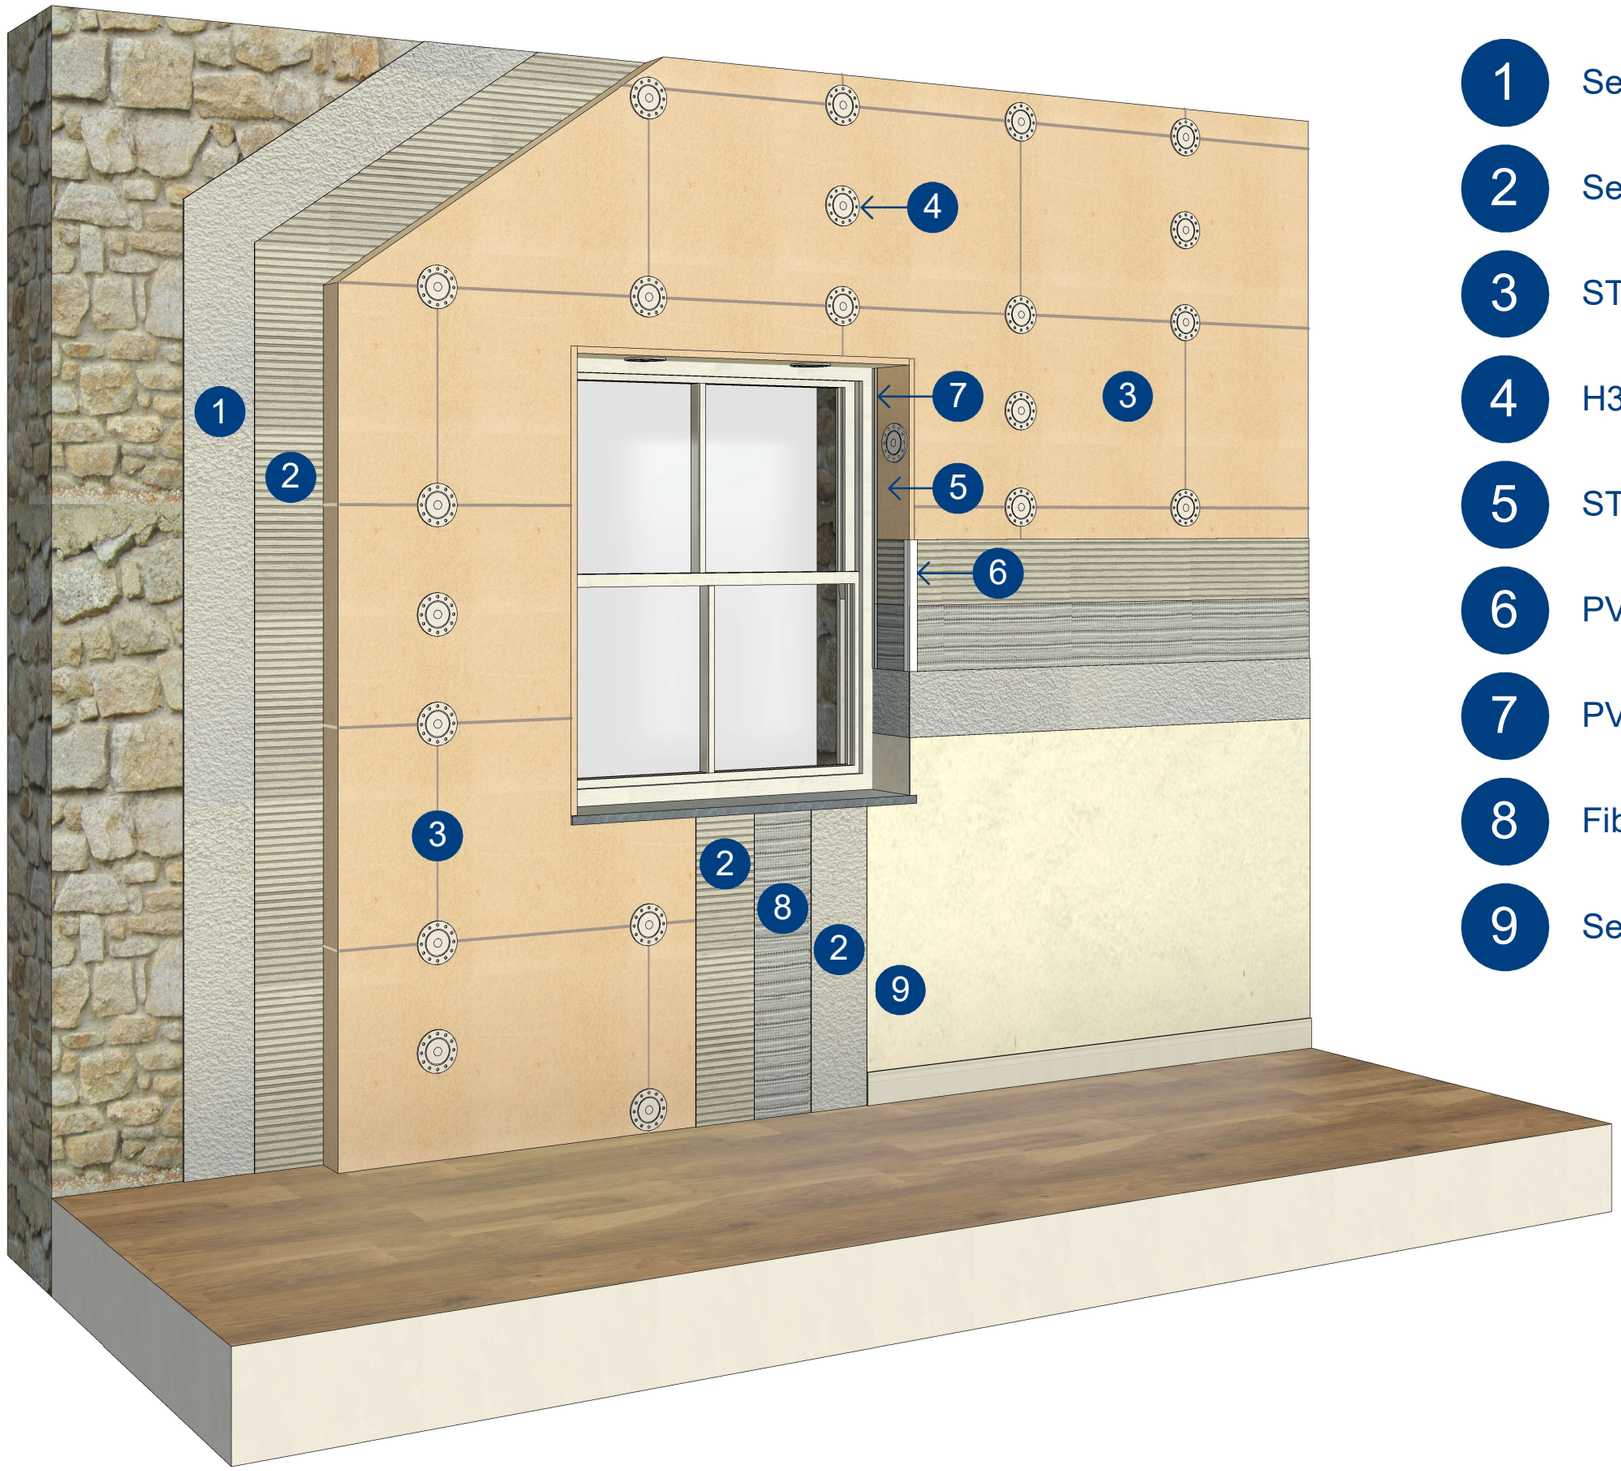


1. SecilTek Reabilita Cal RB (if levelling is required)
2. SecilTek Isovit Lime
3. STEICO Internal / Therm Wet
4. H3 Insulated Masonry Fixings
5. STEICO Therm Wet Reveal Boards
6. PVC Corner Bead (mesh wing)
7. PVC Window Frameseal Beads
8. Fibre Glass Render Mesh
9. SecilTek Reabilita Cal AC FINO

MIKE WYE

sales@mikewye.co.uk
01409 281644