
Symbol Guide

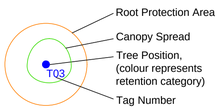

BS5837:2012 - Tree Category

- Category A Trees High Quality
- Category B Trees Moderate Quality
- Category C Trees Low Quality
- Category U Trees Poor Quality/ Remove

Tree Protection & Removal


- Proposed Tree Removal
- Tree Protection Fencing

KEY

- Indicative Red Line Boundary
- Oswestry 6T
- Legacy Fibre Route
- Legacy 7T

TREE 21
Tree Surveys & Consultancy Services

Project Name:	Kronospan Cable Routes
Drawing Title:	Tree Protection, Retention and Removal Plan Sheet 1 of 13
Drawing Number:	251027-1.0-KCR-TPRRP-MH-01
Client:	Kronospan
Agent:	Axis
Date:	October 2025
Scale:	1:1000 @ A1

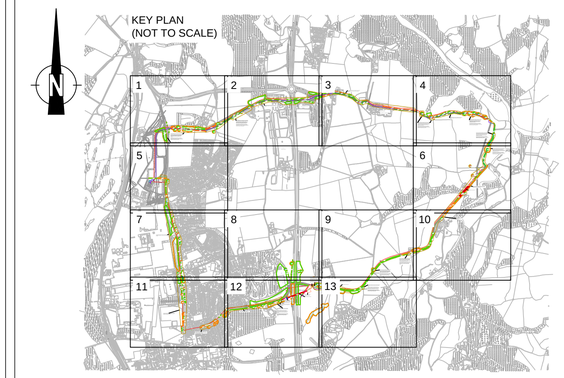

H279
H278
H280
G281
H255
H253
H254
H249
H240
H241
H245
G246
G247
G248
G251
T263
T264
T265
T266
T262
T261
T260
T259
T258
T257
T256
T252
T267
T268
T269
T270
T271
T272
T250
Parkgate Cottage

The route alignment has been stepped out into the road to help avoid potential damage to tree roots within the Root Protection Area of T252 - T265. Excavation will also be monitored by the project Arboricultural Consultant. Any concerns relating to structural damage, during or following excavations will be immediately reported to WCBC and management works prescribed.

Any root damage greater than 25mm will be recorded and impacted trees will be inspected once a year for a period of 3 years during full leaf. Any decline in physiological condition will be reported and a mitigation strategy produced.

Works in this area are addressed in a separate Arboricultural Impact Assessment, associated with a separate planning application (planning reference: P/2022/1080).

CUT
SHEET 5

CUT
SHEET 2


G233
G231
G232
H230
G229
G228
T227
H224
G226
H221
T220
T216
T219
T218
T217
H223
G225
G222
G215
H212
G214
T236
T234
T235
H237
T238
T239
T242
H240
H241
T243
T244
CUT
SHEET 1
CUT
SHEET 3
MCDONALDS

Arboricultural impact in this area is considered to be very low with no additional management or supervision works considered necessary.

The route alignment has been stepped out into the road to help avoid potential damage to tree roots within the Root Protection Area of T238, T239, T243 & T244. However, excavation within the RPA of these trees will be monitored by the project Arboricultural Consultant. Any concerns relating to structural damage, during or following excavations will be immediately reported to WCBC and management works prescribed.

Any root damage greater than 25mm will be recorded and impacted trees will be inspected once a year for a period of 3 years during full leaf. Any decline in physiological condition will be reported and a mitigation strategy produced.

KEY PLAN
(NOT TO SCALE)

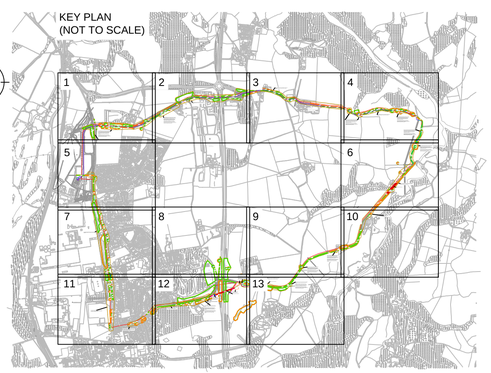

Symbol Guide

Root Protection Area
Canopy Spread
Tree Position, (colour represents retention category)
T03
Tag Number

BS5837:2012 - Tree Category

- Category A Trees High Quality
- Category B Trees Moderate Quality
- Category C Trees Low Quality
- Category U Trees Poor Quality/ Remove

Tree Protection & Removal

- Proposed Tree Removal
- Tree Protection Fencing

KEY

- Indicative Red Line Boundary
- Oswestry 6T
- Legacy Fibre Route
- Legacy 7T

TREE 21
Tree Surveys & Consultancy Services

Project Name:
Kronospan Cable Routes

Drawing Title:
Tree Protection, Retention and Removal Plan
Sheet 2 of 13


Drawing Number:
251027-1.0-KCR-TPRRP-MH-02

Client:
Kronospan

Agent:
Axis

Date:
October 2025

Scale:
1:1000 @ A1

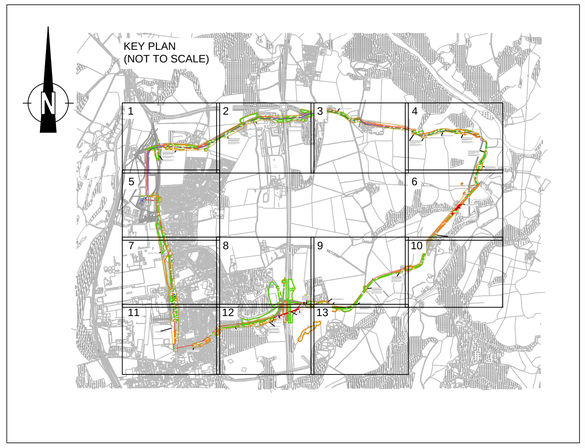

SHEET 2
CUT

Arboricultural impact in this area is considered to be very low with no additional management or supervision works considered necessary.

H212
H211
H210
H209
H208
H213
H207
H206
H204
G205
T203
H198
T202
H199
T200
T201
T197
H196
H195
H194

HALTON
DAIRY FARM

CUT
SHEET 4

Symbol Guide

Root Protection Area
Canopy Spread
Tree Position, (colour represents retention category)
Tag Number
T03

BS5837:2012 - Tree Category

- Category A Trees High Quality
- Category B Trees Moderate Quality
- Category C Trees Low Quality
- Category U Trees Poor Quality/ Remove

Tree Protection & Removal

- Proposed Tree Removal
- Tree Protection Fencing

KEY

- Indicative Red Line Boundary
- Oswestry 6T
- Legacy Fibre Route
- Legacy 7T

TREE 21
Tree Surveys & Consultancy Services

Project Name:
Kronospan Cable Routes

Drawing Title:
Tree Protection, Retention and Removal Plan
Sheet 3 of 13

Drawing Number:
251027-1.0-KCR-TPRRP-MH-03

Client:
Kronospan

Agent:
Axis

Date:
October 2025

Scale:
1:1000 @ A1