
Symbol Guide

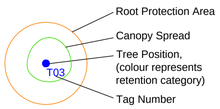

BS5837:2012 - Tree Category

- Category A Trees High Quality
- Category B Trees Moderate Quality
- Category C Trees Low Quality
- Category U Trees Poor Quality/ Remove

Tree Protection & Removal

- Proposed Tree Removal
- Tree Protection Fencing

KEY

- Indicative Red Line Boundary
- Oswestry 6T
- Legacy Fibre Route
- Legacy 7T

TREE 21
Tree Surveys & Consultancy Services

Project Name:
Kronospan Cable Routes

Drawing Title:
Tree Protection, Retention and Removal Plan
Sheet 9 of 13

Drawing Number:
251027-1.0-KCR-TPRRP-MH-09


Client:
Kronospan

Agent:
Axis

Date:
October 2025

Scale:
1:1000 @ A1

KEY PLAN
(NOT TO SCALE)

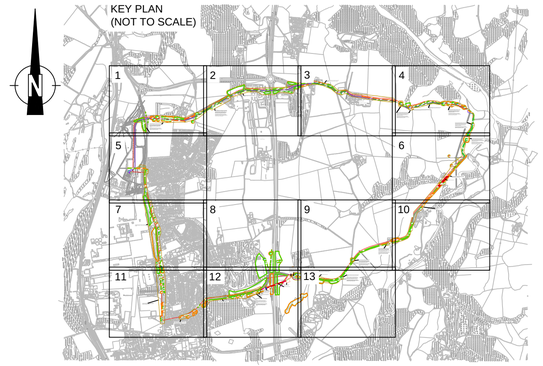

SHEET 8
CUT

CUT
SHEET 10

G140
H138
H139
T136
H137
H135
H134
T133
H120
H118

Due to the narrow and likely shallow of the road make up in this area, excavation within the Root Protection Area of T136 will be be monitored by the project Arboricultural Consultant. Any concerns relating to structural damage, during or following excavations will be immediately reported to WCBC and management works prescribed.

Any root damage greater than 25mm will be recorded and impacted trees will be inspected once a year for a period of 3 years during full leaf. Any decline in physiological condition will be reported and a mitigation strategy produced.

Due to the narrow and likely shallow of the road make up in this area, excavation within the Root Protection Area of T133 will be be monitored by the project Arboricultural Consultant. Any concerns relating to structural damage, during or following excavations will be immediately reported to WCBC and management works prescribed.

Any root damage greater than 25mm will be recorded and impacted trees will be inspected once a year for a period of 3 years during full leaf. Any decline in physiological condition will be reported and a mitigation strategy produced.

CUT
SHEET 13

SHEET 6
CUT

H146

H145

No impact is likely in this area due to small size of trees which are unlikely to extend below the road.

H144

H143

T142

H141

SHEET 9
CUT


G140

H138


H139

N

KEY PLAN
(NOT TO SCALE)

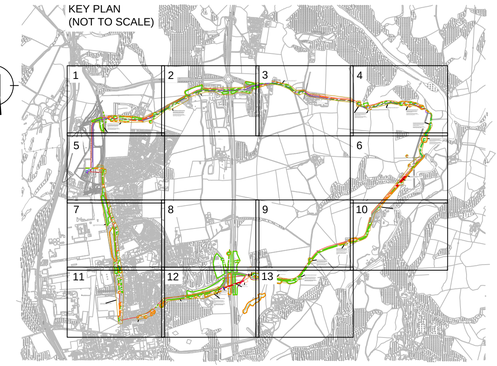

Symbol Guide

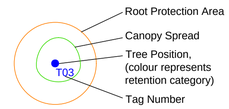

BS5837:2012 - Tree Category

- Category A Trees High Quality
- Category B Trees Moderate Quality
- Category C Trees Low Quality
- Category U Trees Poor Quality/ Remove

Tree Protection & Removal

- Proposed Tree Removal
- Tree Protection Fencing


KEY

- Indicative Red Line Boundary
- Legacy Fibre Route
- Oswestry 6T
- Legacy 7T

TREE 21
Tree Surveys & Consultancy Services

Project Name:	Kronospan Cable Routes
Drawing Title:	Tree Protection, Retention and Removal Plan Sheet 10 of 13
Drawing Number:	251027-1.0-KCR-TPRRP-MH-10
Client:	Kronospan
Agent:	Axis
Date:	October 2025
Scale:	1:1000 @ A1

Symbol Guide

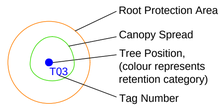

BS5837:2012 - Tree Category

- Category A Trees High Quality
- Category B Trees Moderate Quality
- Category C Trees Low Quality
- Category U Trees Poor Quality/ Remove

Tree Protection & Removal

- Proposed Tree Removal
- Tree Protection Fencing

KEY

- Indicative Red Line Boundary
- Oswestry 6T
- Legacy Fibre Route
- Legacy 7T

TREE 21
Tree Surveys & Consultancy Services

Project Name:
Kronospan Cable Routes

Drawing Title:
Tree Protection, Retention and Removal Plan
Sheet 11 of 13

Drawing Number:
251027-1.0-KCR-TPRRP-MH-11

Client:
Kronospan

Agent:
Axis

Date:
October 2025

Scale:
1:1000 @ A1

