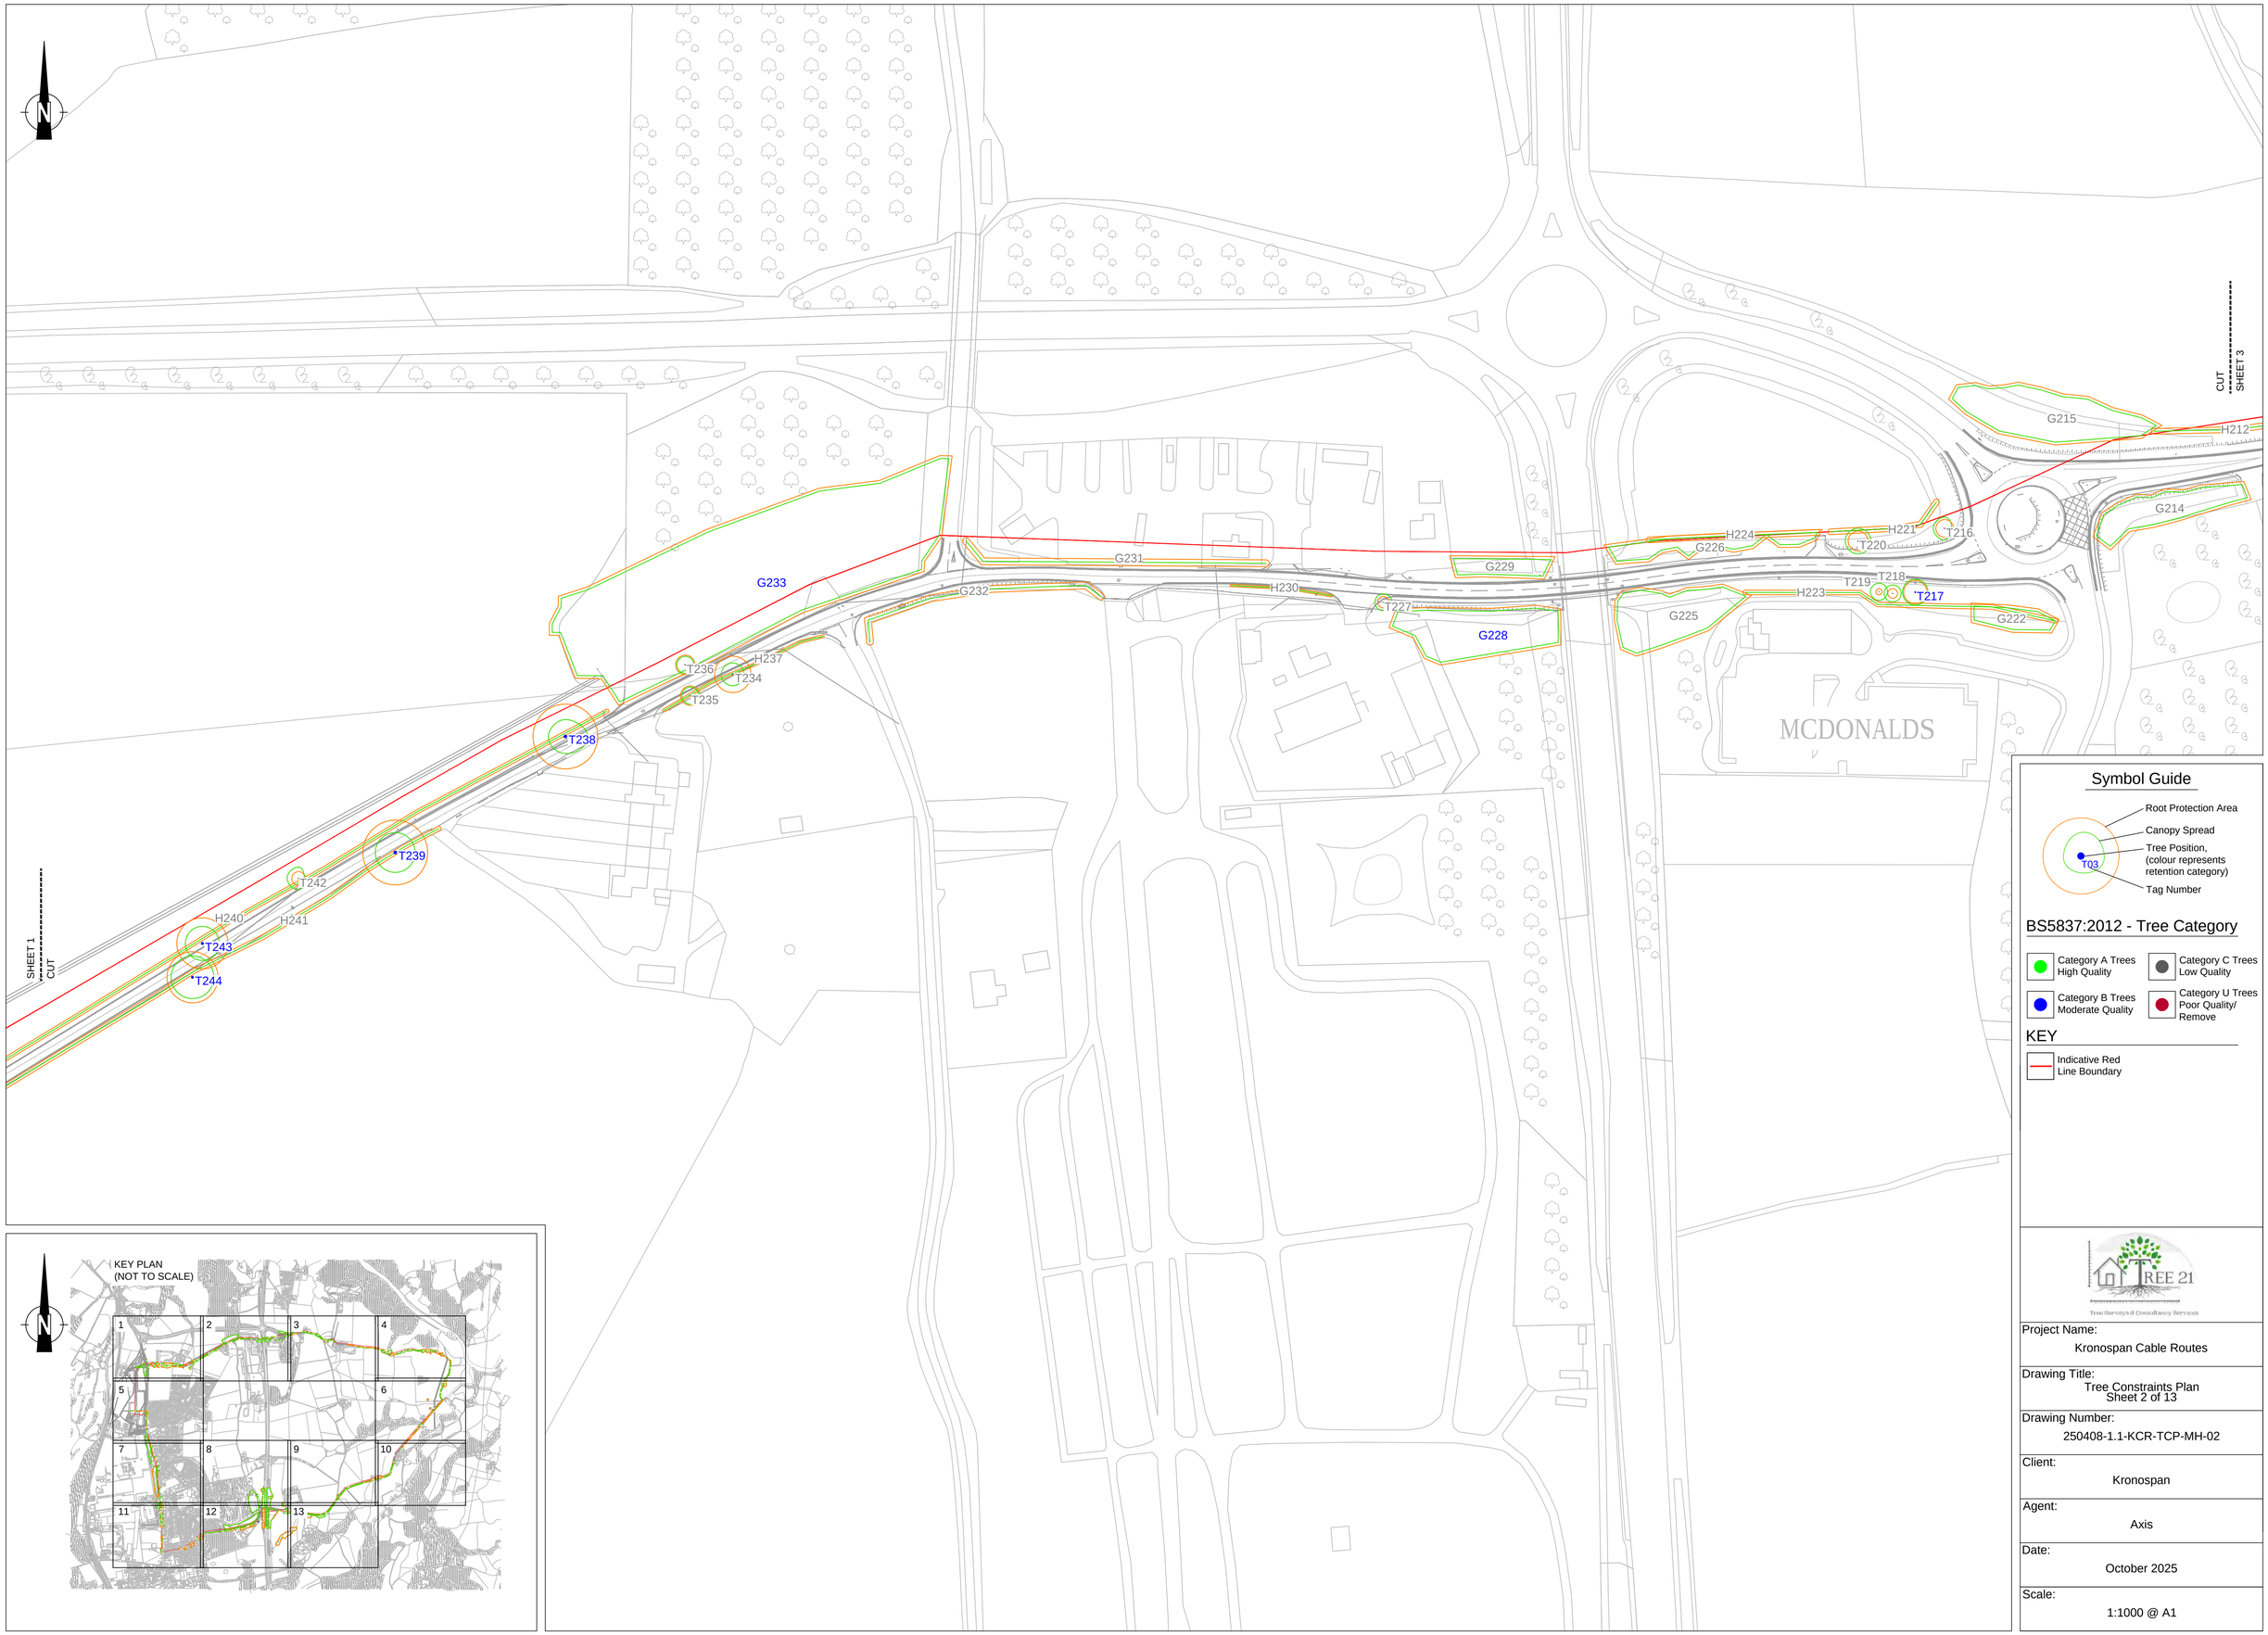



## Symbol Guide

- Root Protection Area
- Canopy Spread
- Tree Position, (colour represents retention category)
- Tag Number

T03

## BS5837:2012 - Tree Category

- Category A Trees High Quality
- Category B Trees Moderate Quality
- Category C Trees Low Quality
- Category U Trees Poor Quality/ Remove

## KEY

- Indicative Red Line Boundary

KEY PLAN
(NOT TO SCALE)




TREE 21
Tree Surveys & Consultancy Services

Project Name:
Kronospan Cable Routes

Drawing Title:
Tree Constraints Plan
Sheet 2 of 13

Drawing Number:
250408-1.1-KCR-TCP-MH-02

Client:
Kronospan

Agent:
Axis

Date:
October 2025

Scale:
1:1000 @ A1







## Symbol Guide




Root Protection Area

Canopy Spread

Tree Position, (colour represents ~~retention category~~)

Tag Number

## ~~BS5837:2012 - Tree Category~~

- Category A Trees High Quality
- Category B Trees Moderate Quality
- Category C Trees Low Quality
- Category U Trees Poor Quality/ Remove

## ~~KEY~~

- Indicative Red Line Boundary

TREE 21
Tree Surveys & Consultancy Services

Project Name:
Kronospan Cable Routes

Drawing Title:
Tree Constraints Plan
Sheet 3 of 13


Drawing Number:
250408-1.1-KCR-TCP-MH-03

Client:
Kronospan

Agent:
Axis

Date:
October 2025

Scale:
1:1000 @ A1

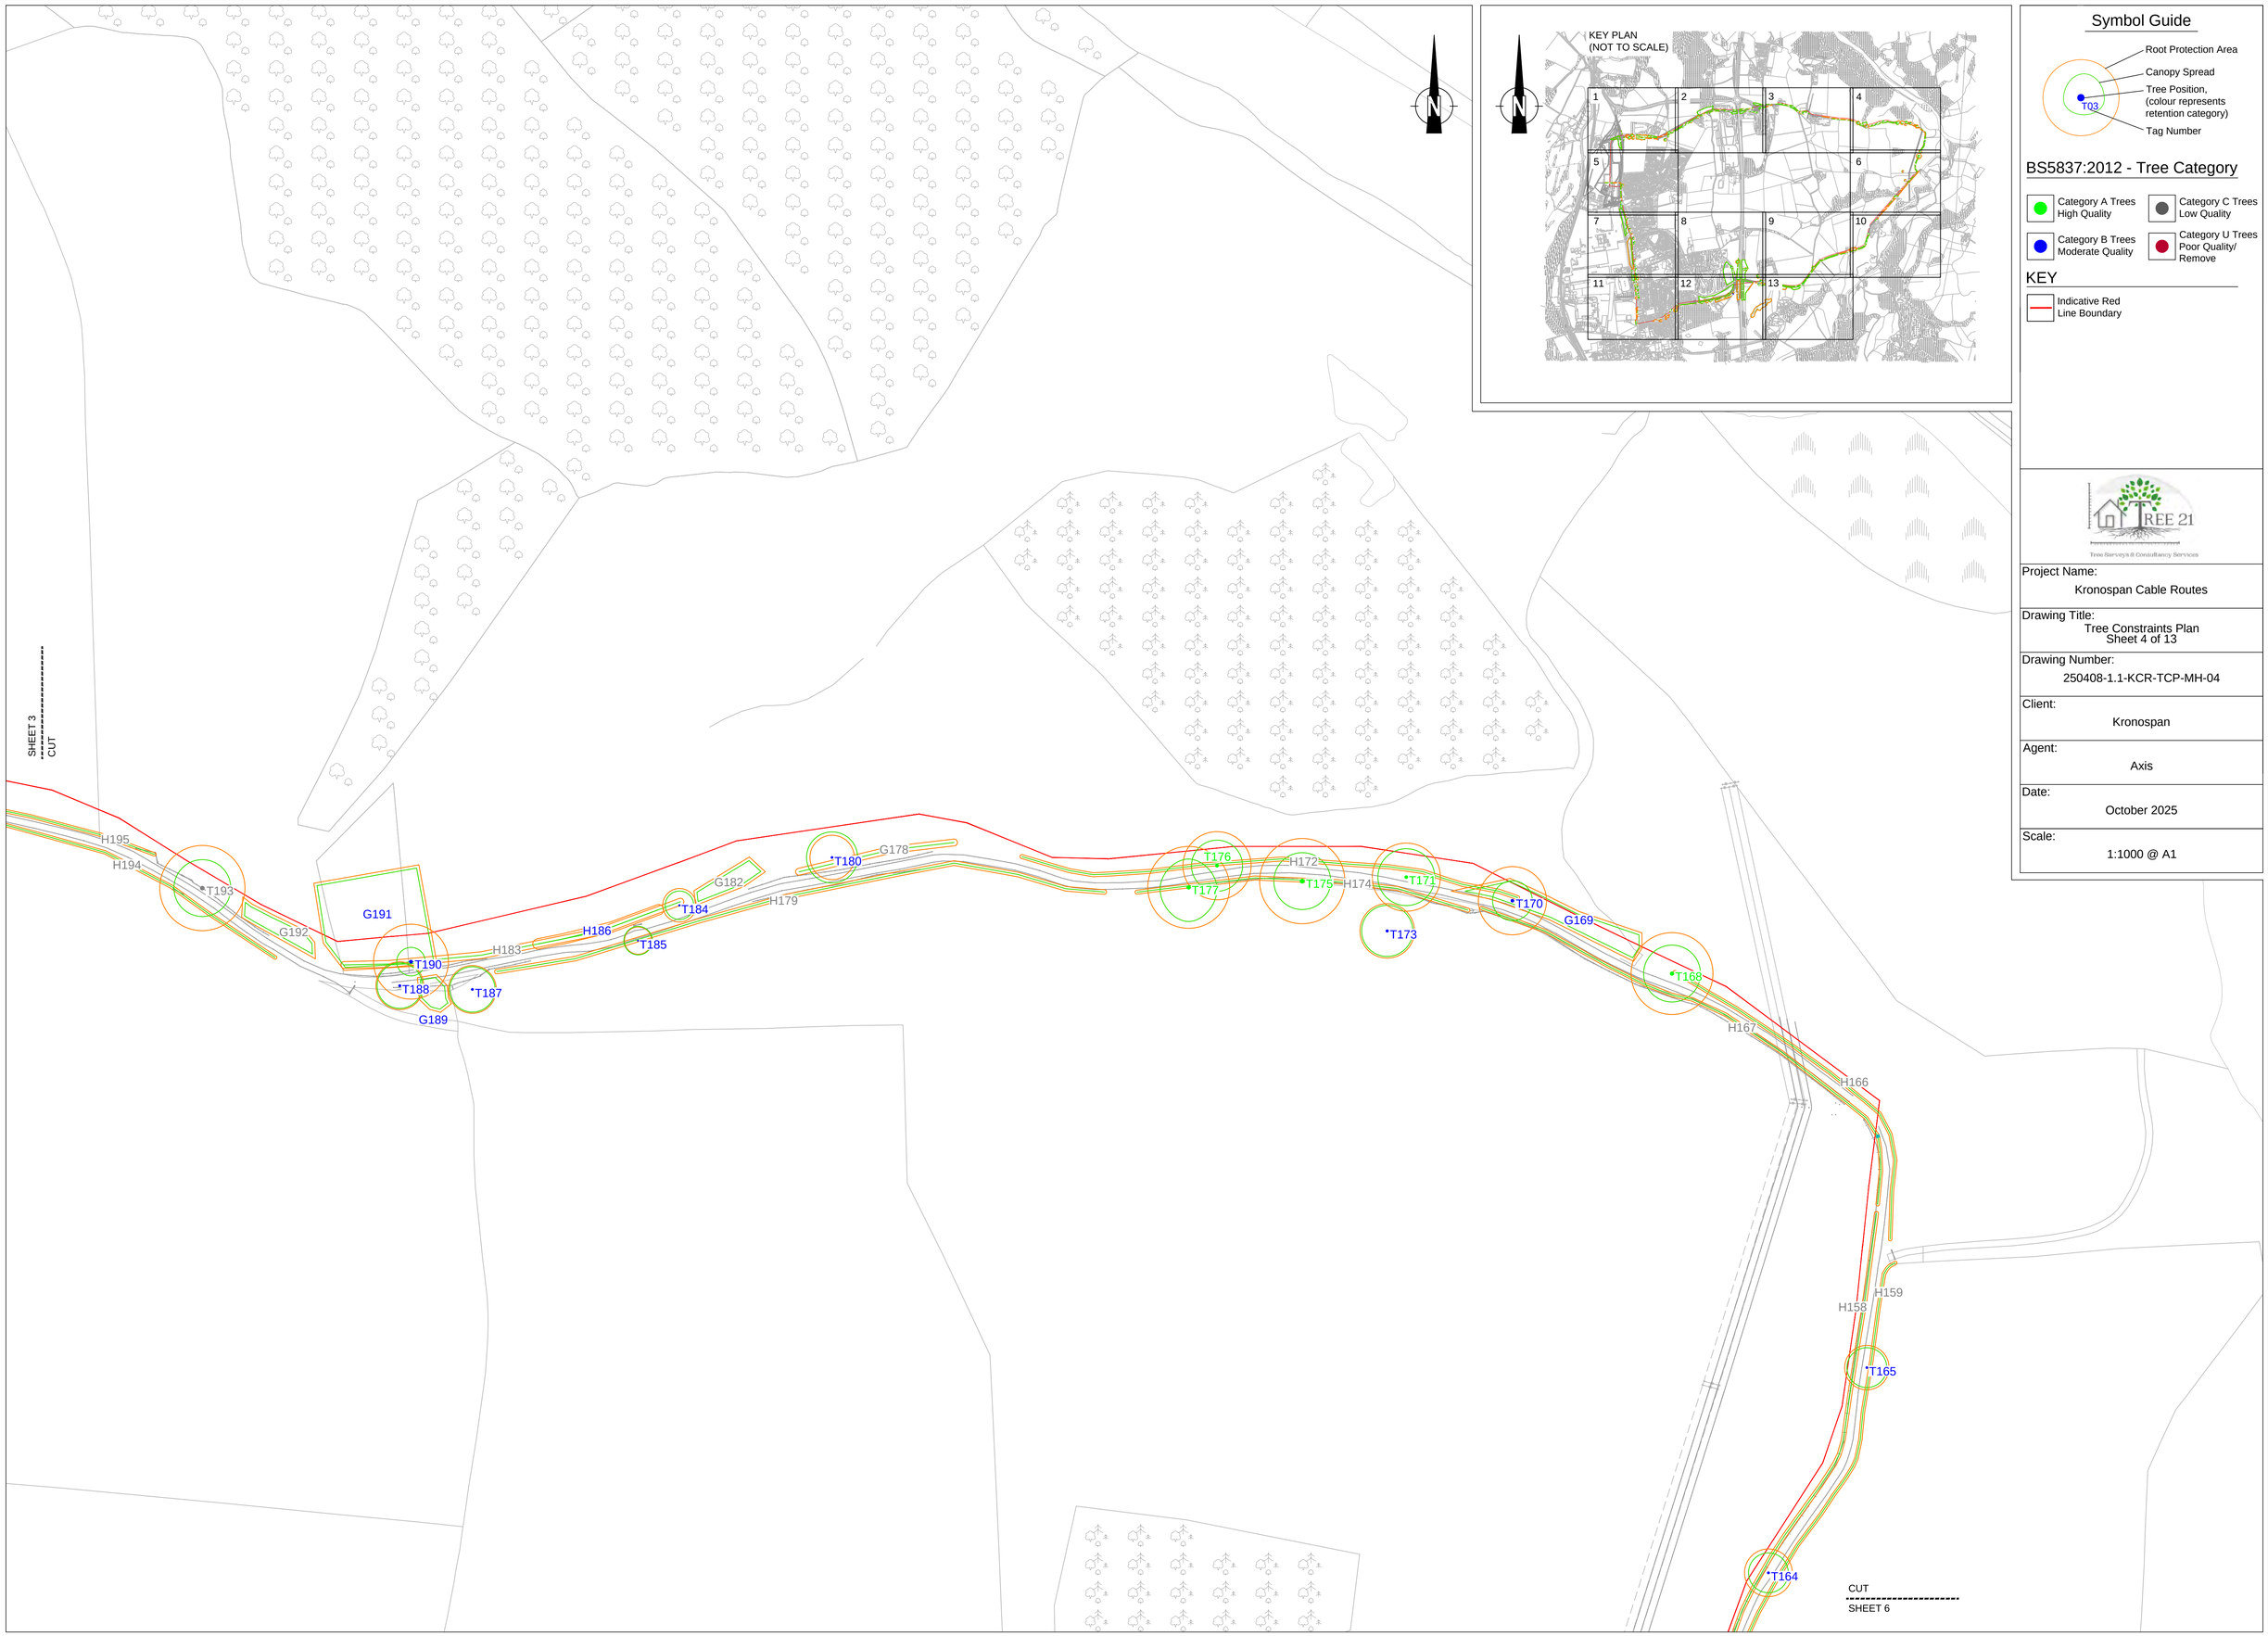





## Symbol Guide




## BS5837:2012 - Tree Category

- Category A Trees High Quality
- Category B Trees Moderate Quality
- Category C Trees Low Quality
- Category U Trees Poor Quality/ Remove

## KEY

- Indicative Red Line Boundary

TREE 21
Tree Surveys & Consultancy Services

Project Name:
Kronospan Cable Routes

Drawing Title:
Tree Constraints Plan
Sheet 4 of 13

Drawing Number:
250408-1.1-KCR-TCP-MH-04

Client:
Kronospan

Agent:
Axis

Date:
October 2025

Scale:
1:1000 @ A1