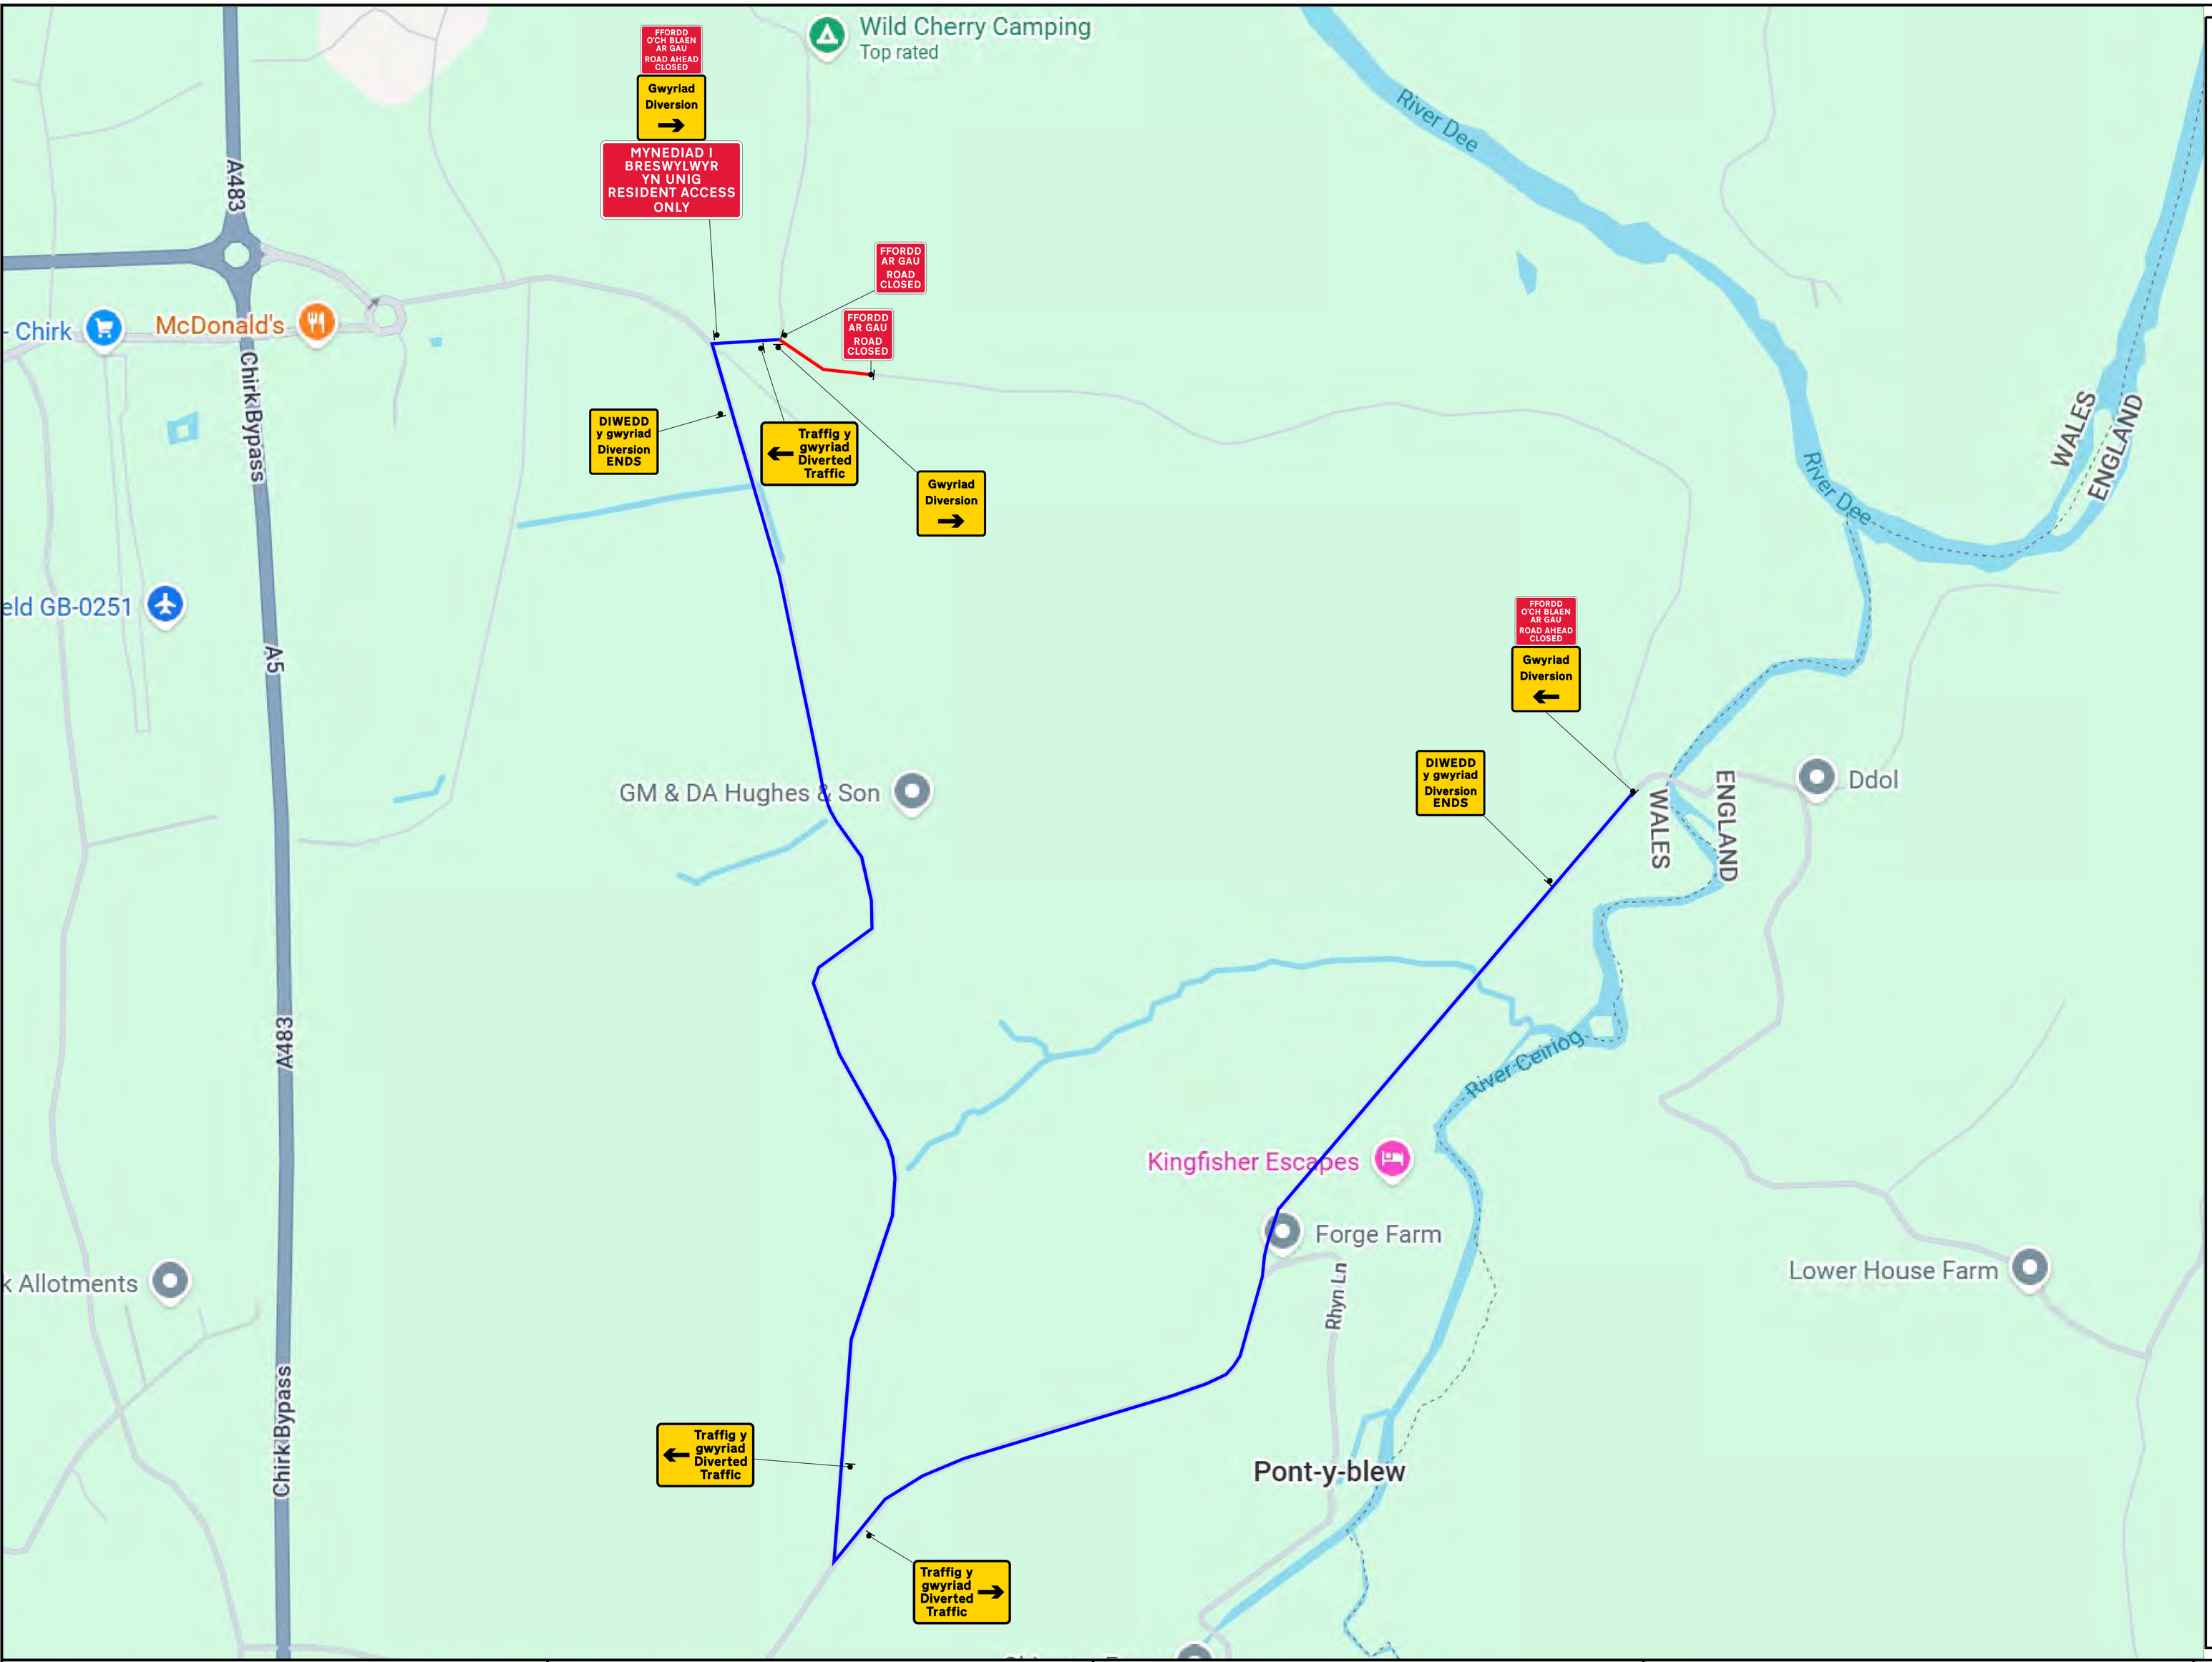


EXCALON TRAFFIC MANAGEMENT

NOTES

1. ALL SIGNS ARE AS PER CHAPTER 8.
2. DISTANCE BETWEEN SIGNS ARE NOT TO SCALE AND ARE FOR LAYOUT PURPOSES ONLY.
3. SIGNS SHOULD BE POSITIONED IN A SAFE WORKING SPACE.
4. BARRIER BOARD TO BE INSTALLED AT ALL ROAD CLOSURE POINTS.

KEY

EXTENT OF ROAD CLOSURE

DIVERSION ROUTE

SIGN	QUANTITY
FFORDD AR GAU ROAD CLOSED	X 2
FFORDD O'CH BLAEN AR GAU ROAD AHEAD CLOSED	X 2
MYNEDIAD I BRESWYLWYR YN UNIG RESIDENT ACCESS ONLY	X 1
Gwyriad Diversion ←	X 1
Gwyriad Diversion →	X 2
DIWEDD y gwyriad Diversion ENDS	X 2
← Traffig y gwyriad Diverted Traffic	X 2
Traffig y gwyriad Diverted Traffic →	X 1

EXCALON HEAD OFFICE
EXCALON YARD,
2 DUNCAN STREET,
SALFORD,
M5 3SQ

EXCALON Infrastructure for Tomorrow

kronospan

PROJECT


KRO001

DRAWING

COLT LANE,
CHIRK, LL14 5BG,
ROAD CLOSURE (PHASE 4)

DRAWN BY:	LR	DATE: 19/01/26
CHECKED BY:	ML	DATE: 19/01/26
APPROVED BY:	ML	DATE: 19/01/26
DRAWING No.	PHASE 4	REVISION 0

DO NOT SCALE FROM THIS DRAWING

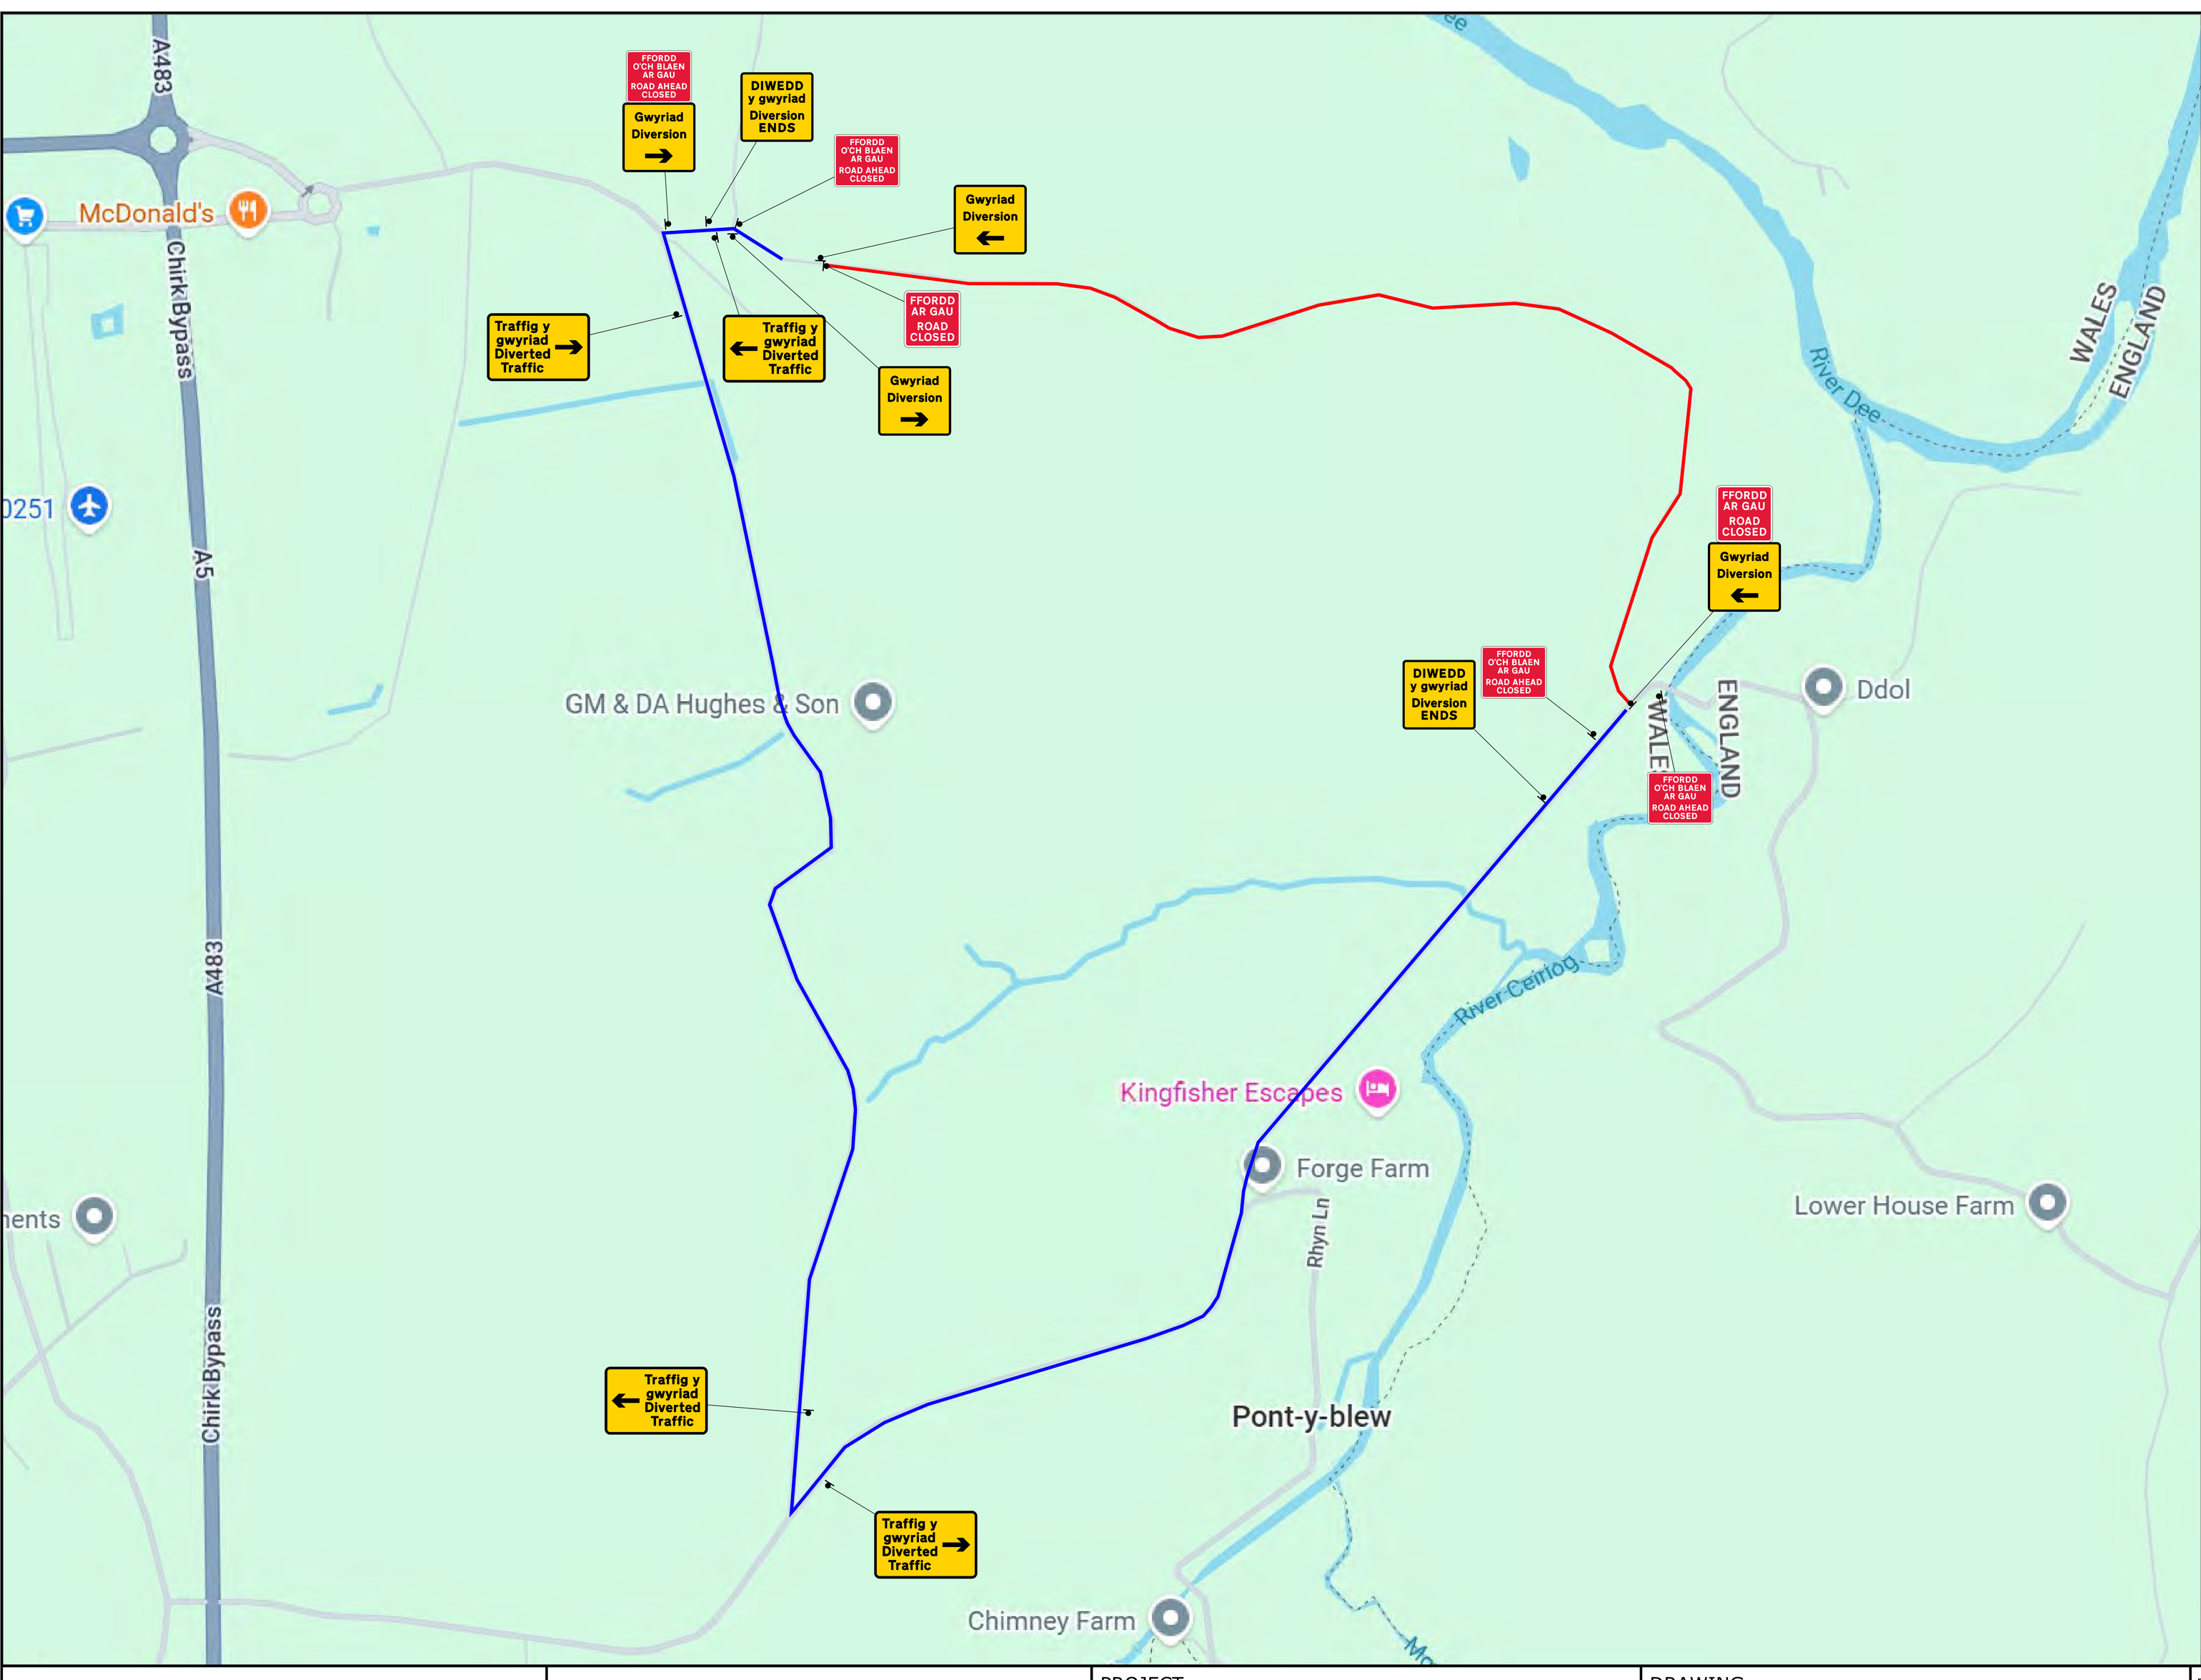

EXCALON TRAFFIC MANAGEMENT

NOTES

1. ALL SIGNS ARE AS PER CHAPTER 8.
2. DISTANCE BETWEEN SIGNS ARE NOT TO SCALE AND ARE FOR LAYOUT PURPOSES ONLY.
3. SIGNS SHOULD BE POSITIONED IN A SAFE WORKING SPACE.
4. BARRIER BOARD TO BE INSTALLED AT ALL ROAD CLOSURE POINTS.

KEY

EXTENT OF ROAD CLOSURE

DIVERSION ROUTE

SIGN	QUANTITY
FFORDD AR GAU ROAD CLOSED	X 2
FFORDD O'CH BLAEN AR GAU ROAD AHEAD CLOSED	X 4
Gwyriad Diversion ←	X 2
Gwyriad Diversion →	X 2
DIWEDD y gwyriad Diversion ENDS	X 2
← Traffig y gwyriad Diverted Traffic	X 2
Traffig y gwyriad Diverted Traffic →	X 2

EXCALON HEAD OFFICE
EXCALON YARD,
2 DUNCAN STREET,
SALFORD,
M5 3SQ

EXCALON Infrastructure for Tomorrow

kronospan

PROJECT


KRO001

DRAWING

COLT LANE,
CHIRK, LL14 5BG,
ROAD CLOSURE (PHASE 5)

DRAWN BY:	LR	DATE: 19/01/26
CHECKED BY:	ML	DATE: 19/01/26
APPROVED BY:	ML	DATE: 19/01/26
DRAWING No.	PHASE 5	REVISION 0

DO NOT SCALE FROM THIS DRAWING

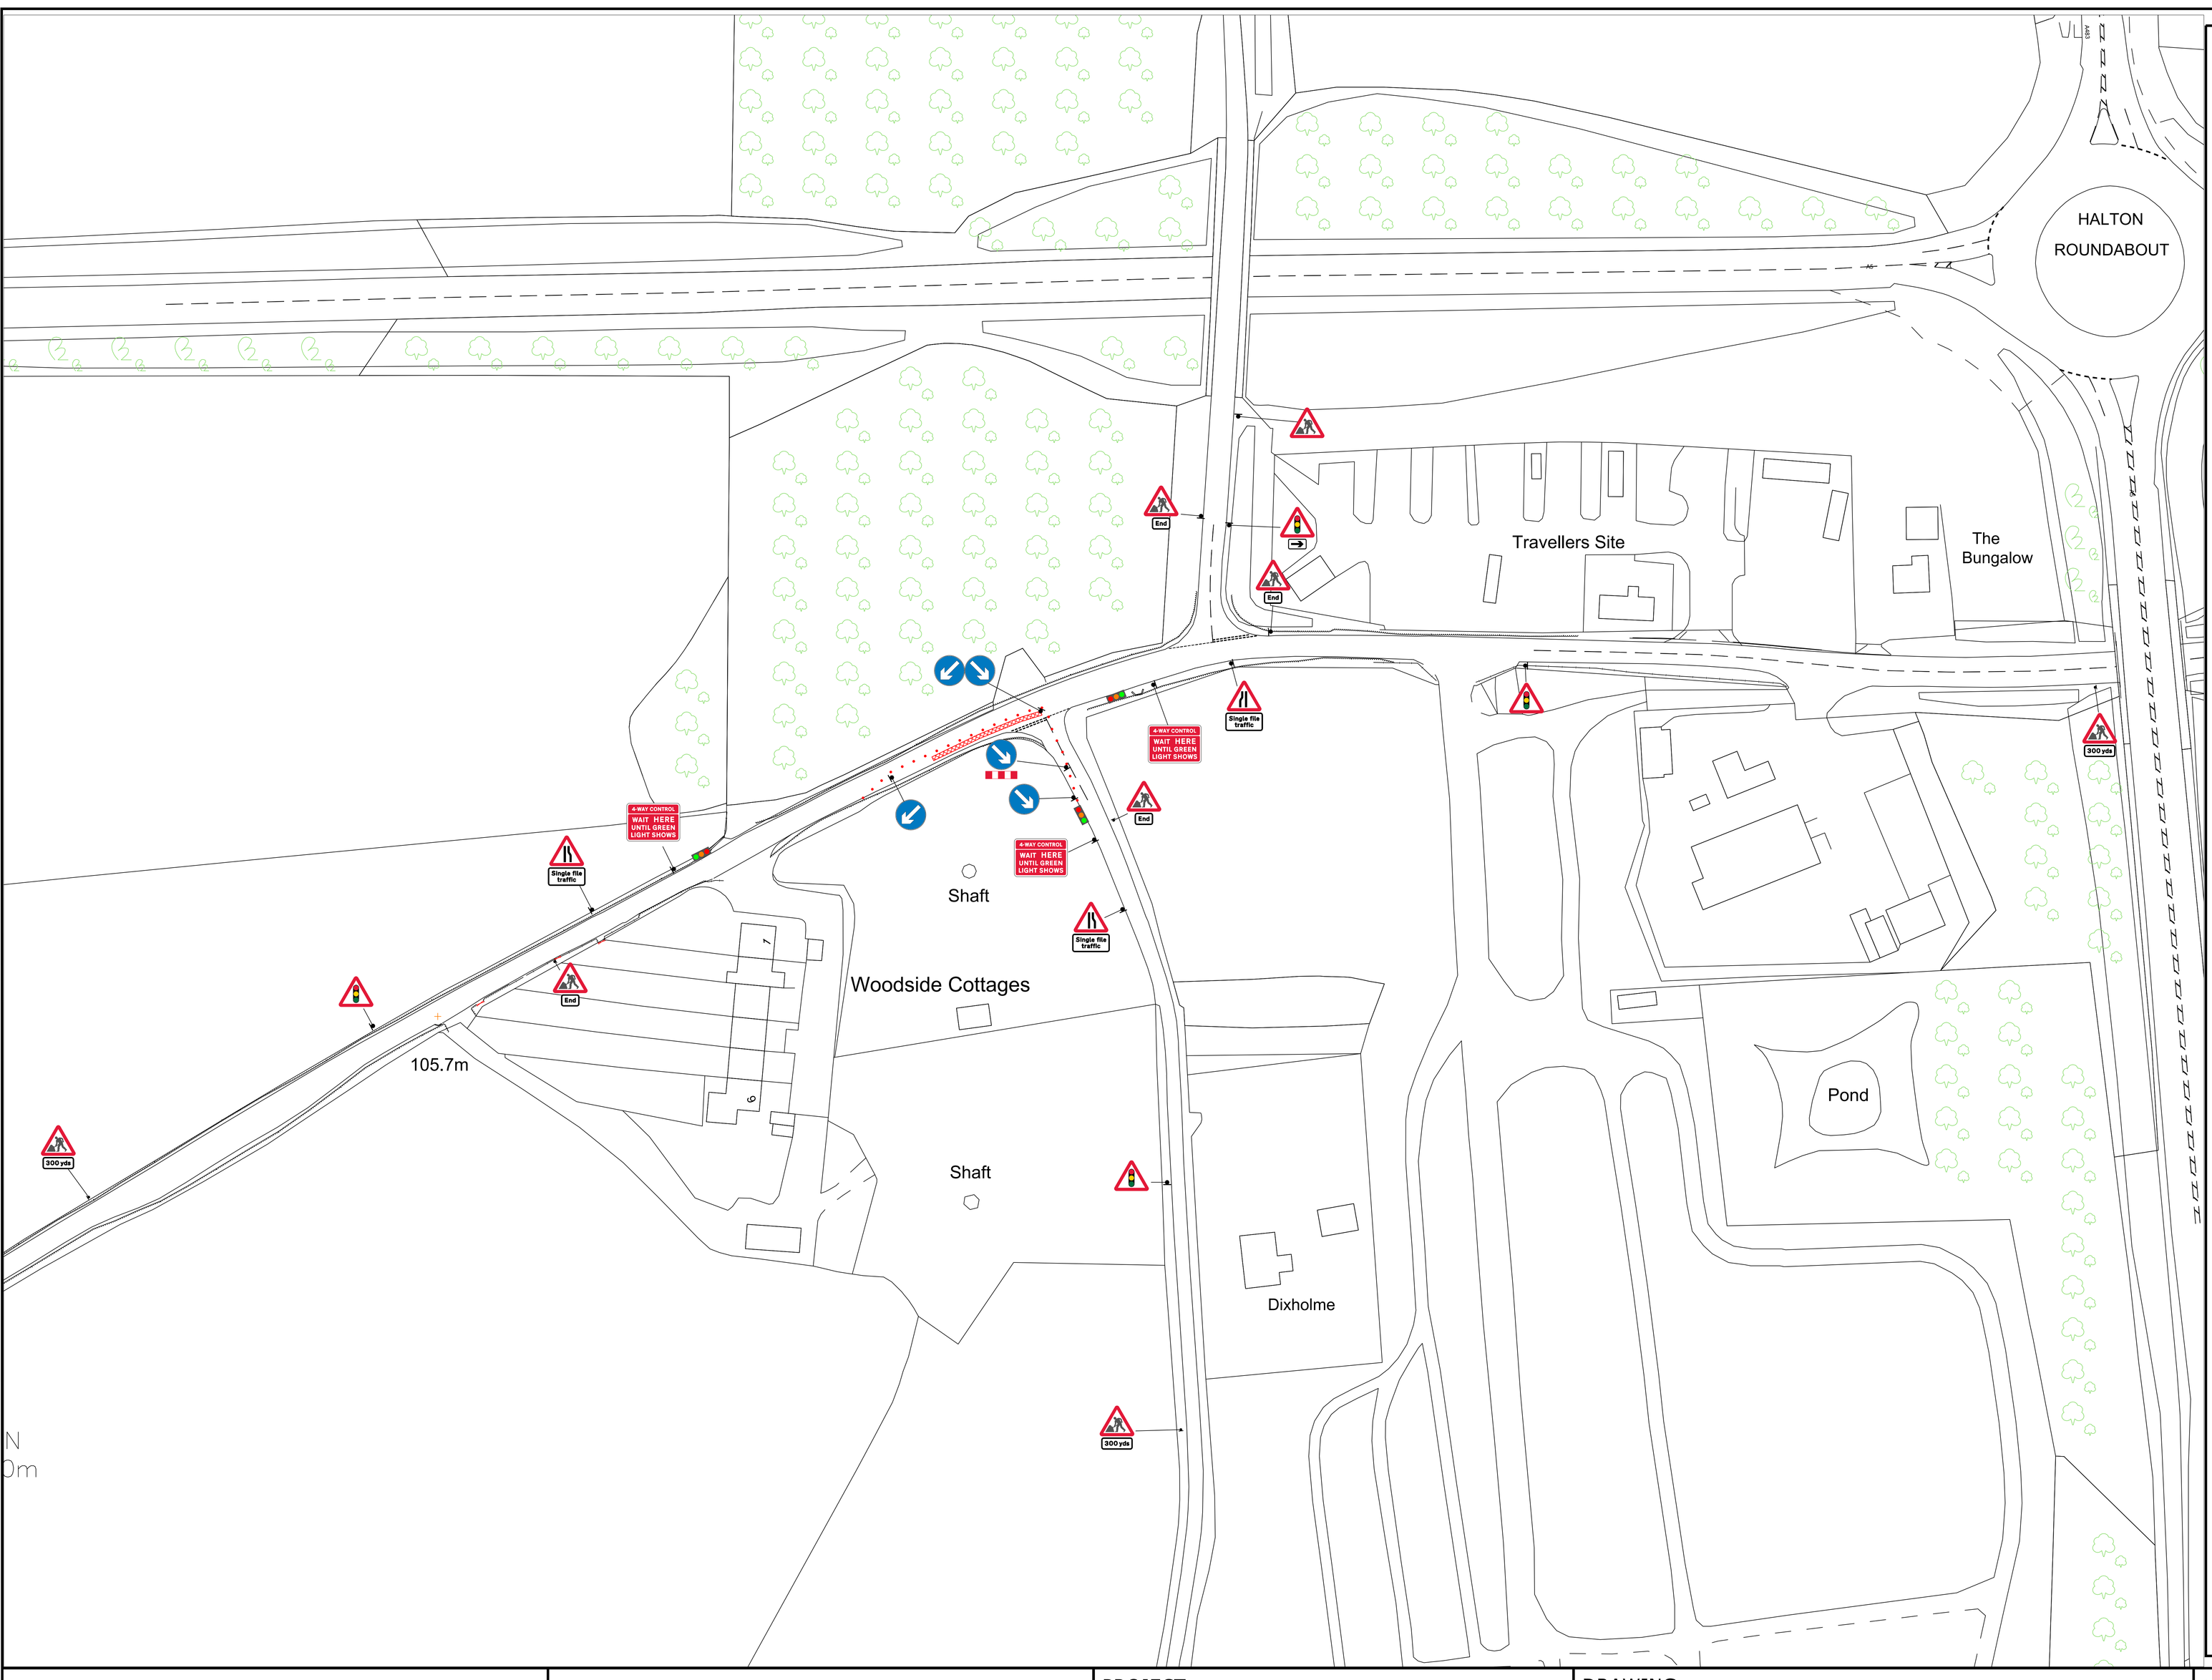

EXCALON TRAFFIC MANAGEMENT

NOTES

1. ALL SIGNS ARE AS PER CHAPTER 8.
2. DISTANCE BETWEEN SIGNS ARE NOT TO SCALE AND ARE FOR LAYOUT PURPOSES ONLY.
3. SIGNS SHOULD BE POSITIONED IN A SAFE WORKING SPACE.
4. WORKS ACCESS/EGRESS TO BE AGREED ON SITE BY SITE MANAGER/AGENT.

KEY

- SIGN POSITION AND DIRECTION
- CONE
- WORKING AREA
- PEDESTRIAN BARRIER

EXCALON TRAFFIC MANAGEMENT
EXCALONS YARD, 2 DUNCAN STREET, SALFORD, LANCASHIRE, M5 3SQ

EXCALON
Infrastructure for Tomorrow

kronospan

PROJECT


KRO001

DRAWING

OLD BLACK PARK ROAD,
JCT HIGHER BARRACKS LANE, CHIRK, LL14 5AZ,
4 WAY TRAFFIC LIGHTS

DRAWN BY:	LR	DATE: 21/01/26
CHECKED BY:	ML	DATE: 21/01/26
APPROVED BY:	ML	DATE: 21/01/26
DRAWING No.	PHASE 1	REVISION 0

DO NOT SCALE FROM THIS DRAWING

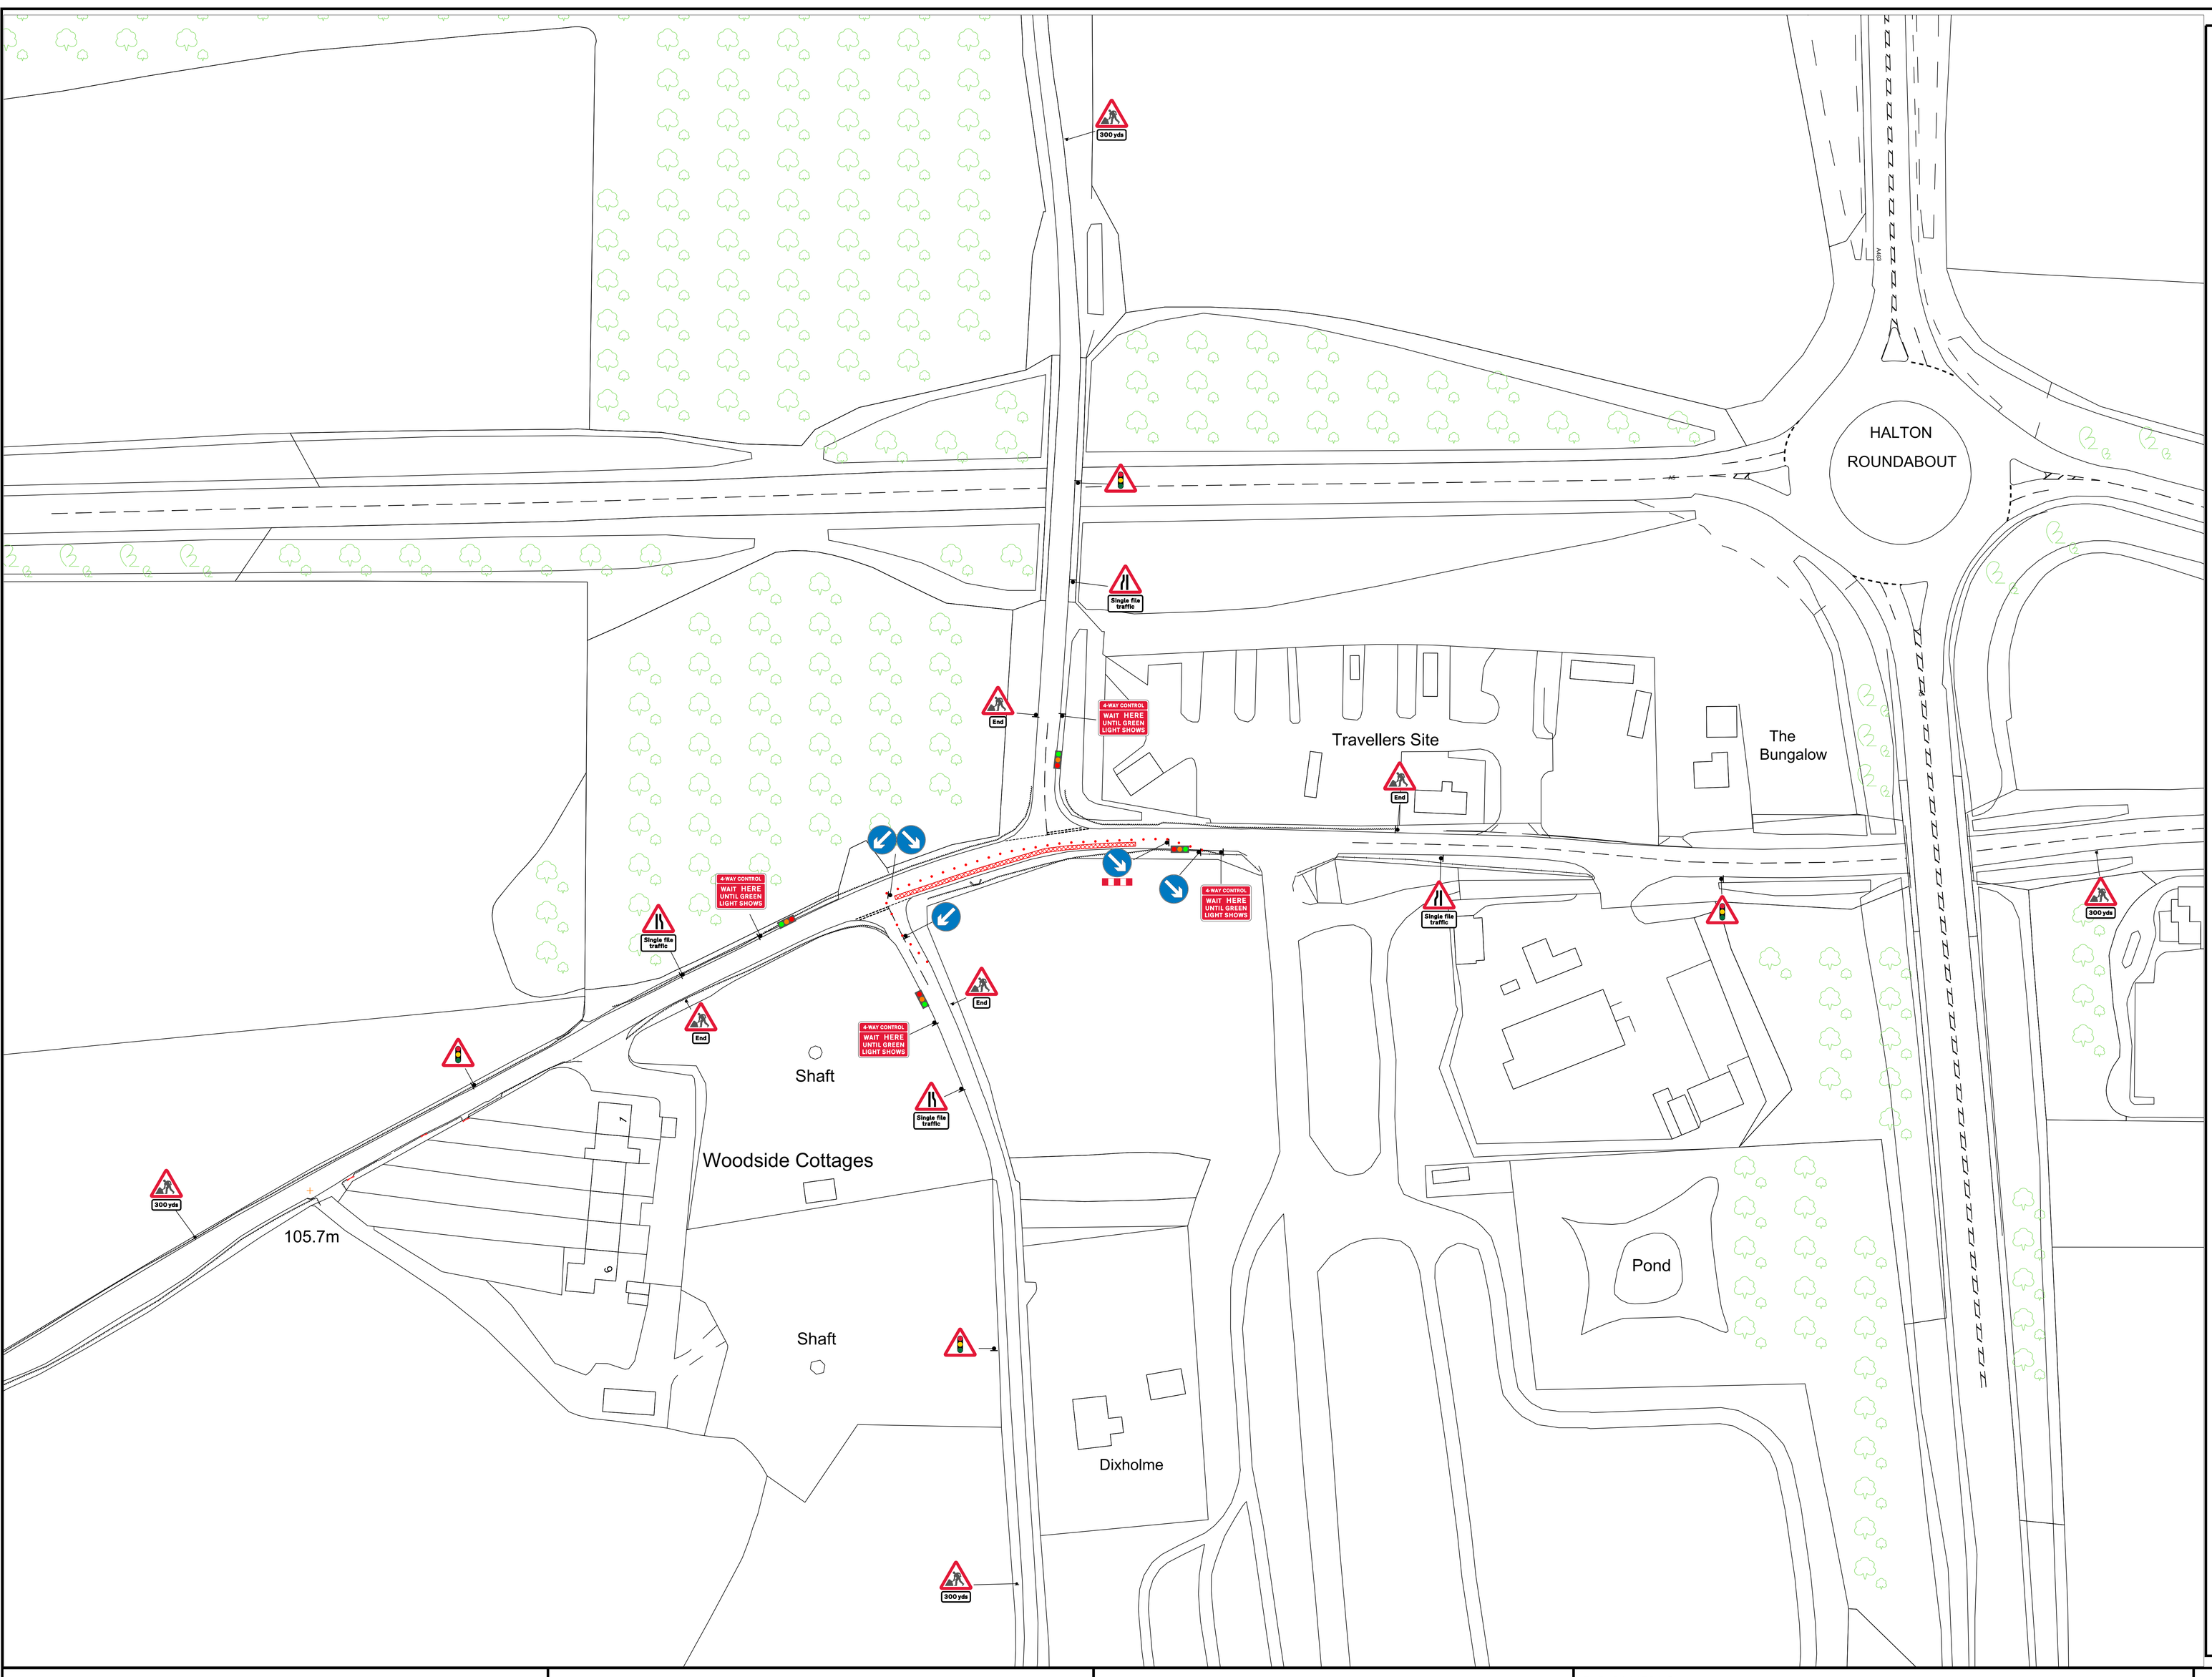

EXCALON TRAFFIC MANAGEMENT

NOTES

1. ALL SIGNS ARE AS PER CHAPTER 8.
2. DISTANCE BETWEEN SIGNS ARE NOT TO SCALE AND ARE FOR LAYOUT PURPOSES ONLY.
3. SIGNS SHOULD BE POSITIONED IN A SAFE WORKING SPACE.
4. WORKS ACCESS/EGRESS TO BE AGREED ON SITE BY SITE MANAGER/AGENT.

KEY

- SIGN POSITION AND DIRECTION
- CONE
- WORKING AREA
- PEDESTRIAN BARRIER

EXCALON TRAFFIC MANAGEMENT
EXCALONS YARD, 2 DUNCAN STREET, SALFORD, LANCASHIRE, M5 3SQ

EXCALON Infrastructure for Tomorrow

kronospan

PROJECT


KRO001

DRAWING

OLD BLACK PARK ROAD,
JCT HIGHER BARRACKS LANE, CHIRK, LL14 5AZ,
4 WAY TRAFFIC LIGHTS

DRAWN BY:	LR	DATE: 21/01/26
CHECKED BY:	ML	DATE: 21/01/26
APPROVED BY:	ML	DATE: 21/01/26
DRAWING No.	PHASE 2	REVISION 0

DO NOT SCALE FROM THIS DRAWING

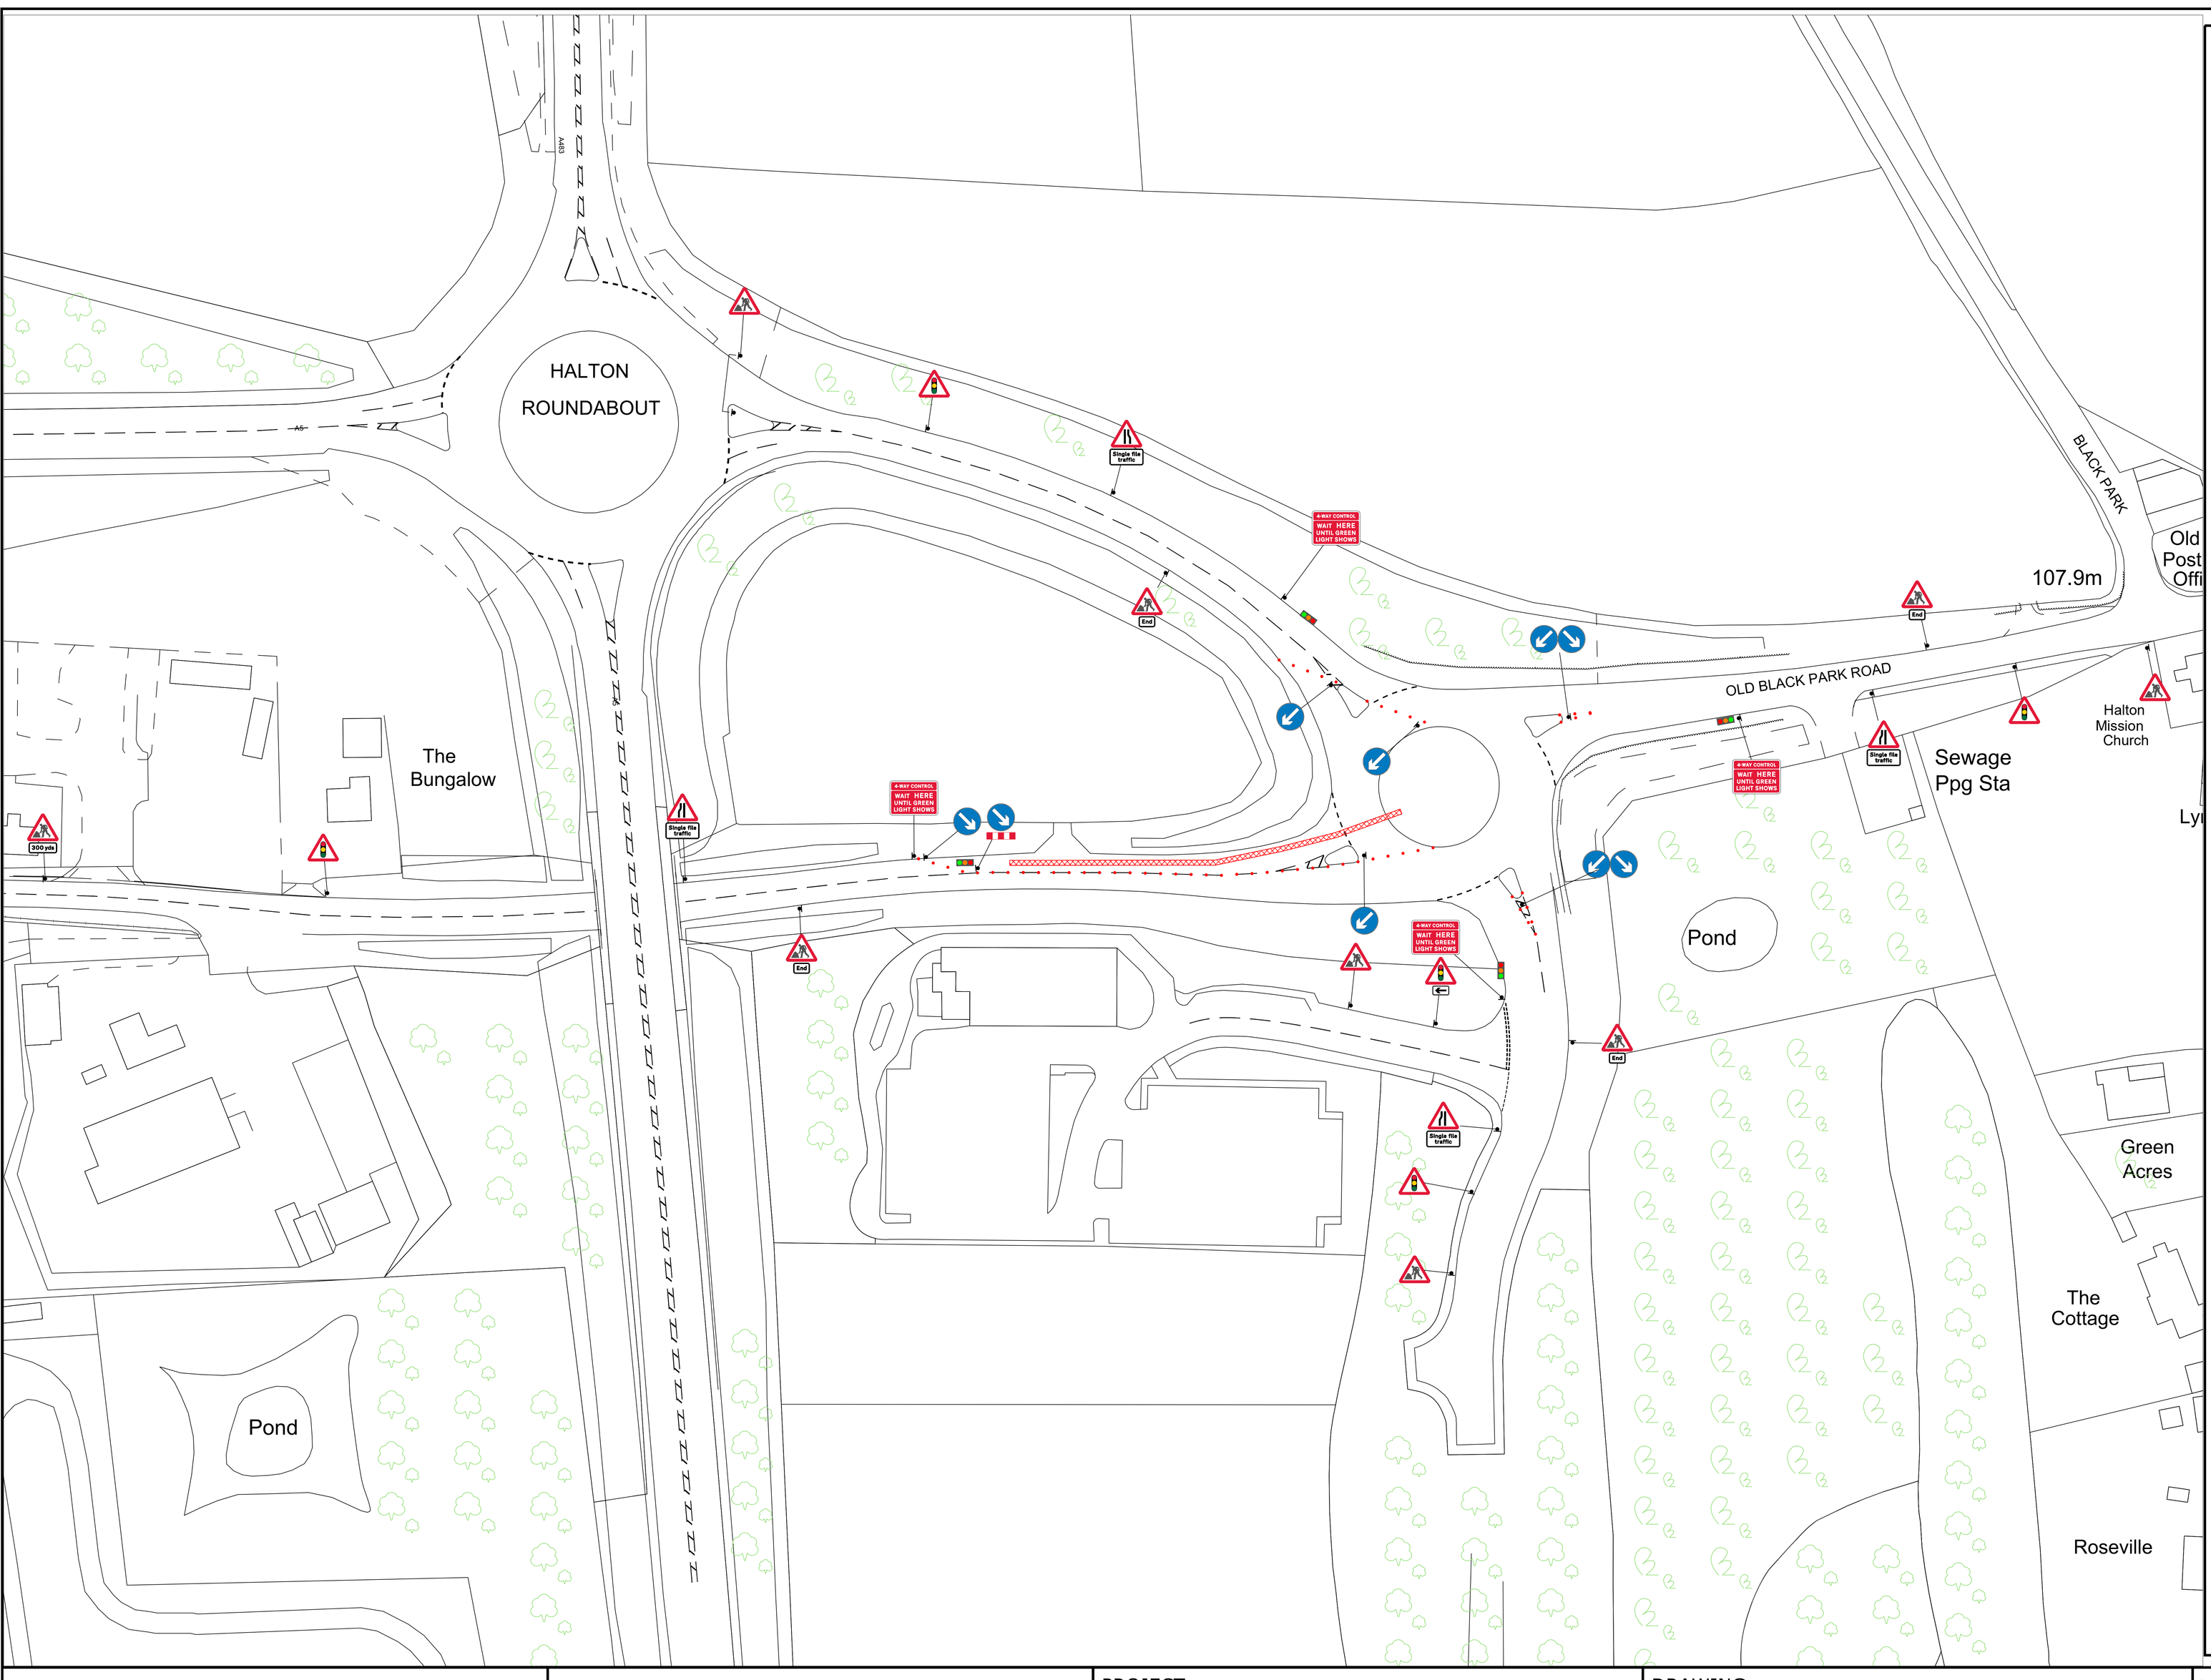

EXCALON TRAFFIC MANAGEMENT

NOTES

1. ALL SIGNS ARE AS PER CHAPTER 8.
2. DISTANCE BETWEEN SIGNS ARE NOT TO SCALE AND ARE FOR LAYOUT PURPOSES ONLY.
3. SIGNS SHOULD BE POSITIONED IN A SAFE WORKING SPACE.
4. WORKS ACCESS/EGRESS TO BE AGREED ON SITE BY SITE MANAGER/AGENT.

KEY

- SIGN POSITION AND DIRECTION
- CONE
- WORKING AREA
- PEDESTRIAN BARRIER

EXCALON TRAFFIC MANAGEMENT
EXCALONS YARD, 2 DUNCAN STREET, SALFORD, LANCASHIRE, M5 3SQ

EXCALON Infrastructure for Tomorrow

kronospan

PROJECT


KRO001

DRAWING

OLD BLACK PARK ROAD ROUNDABOUT,
CHIRK, LL14 5AZ,
4 WAY TRAFFIC LIGHTS

DRAWN BY:	LR	DATE: 21/01/26
CHECKED BY:	ML	DATE: 21/01/26
APPROVED BY:	ML	DATE: 21/01/26
DRAWING No.	PHASE 1	REVISION 0

DO NOT SCALE FROM THIS DRAWING

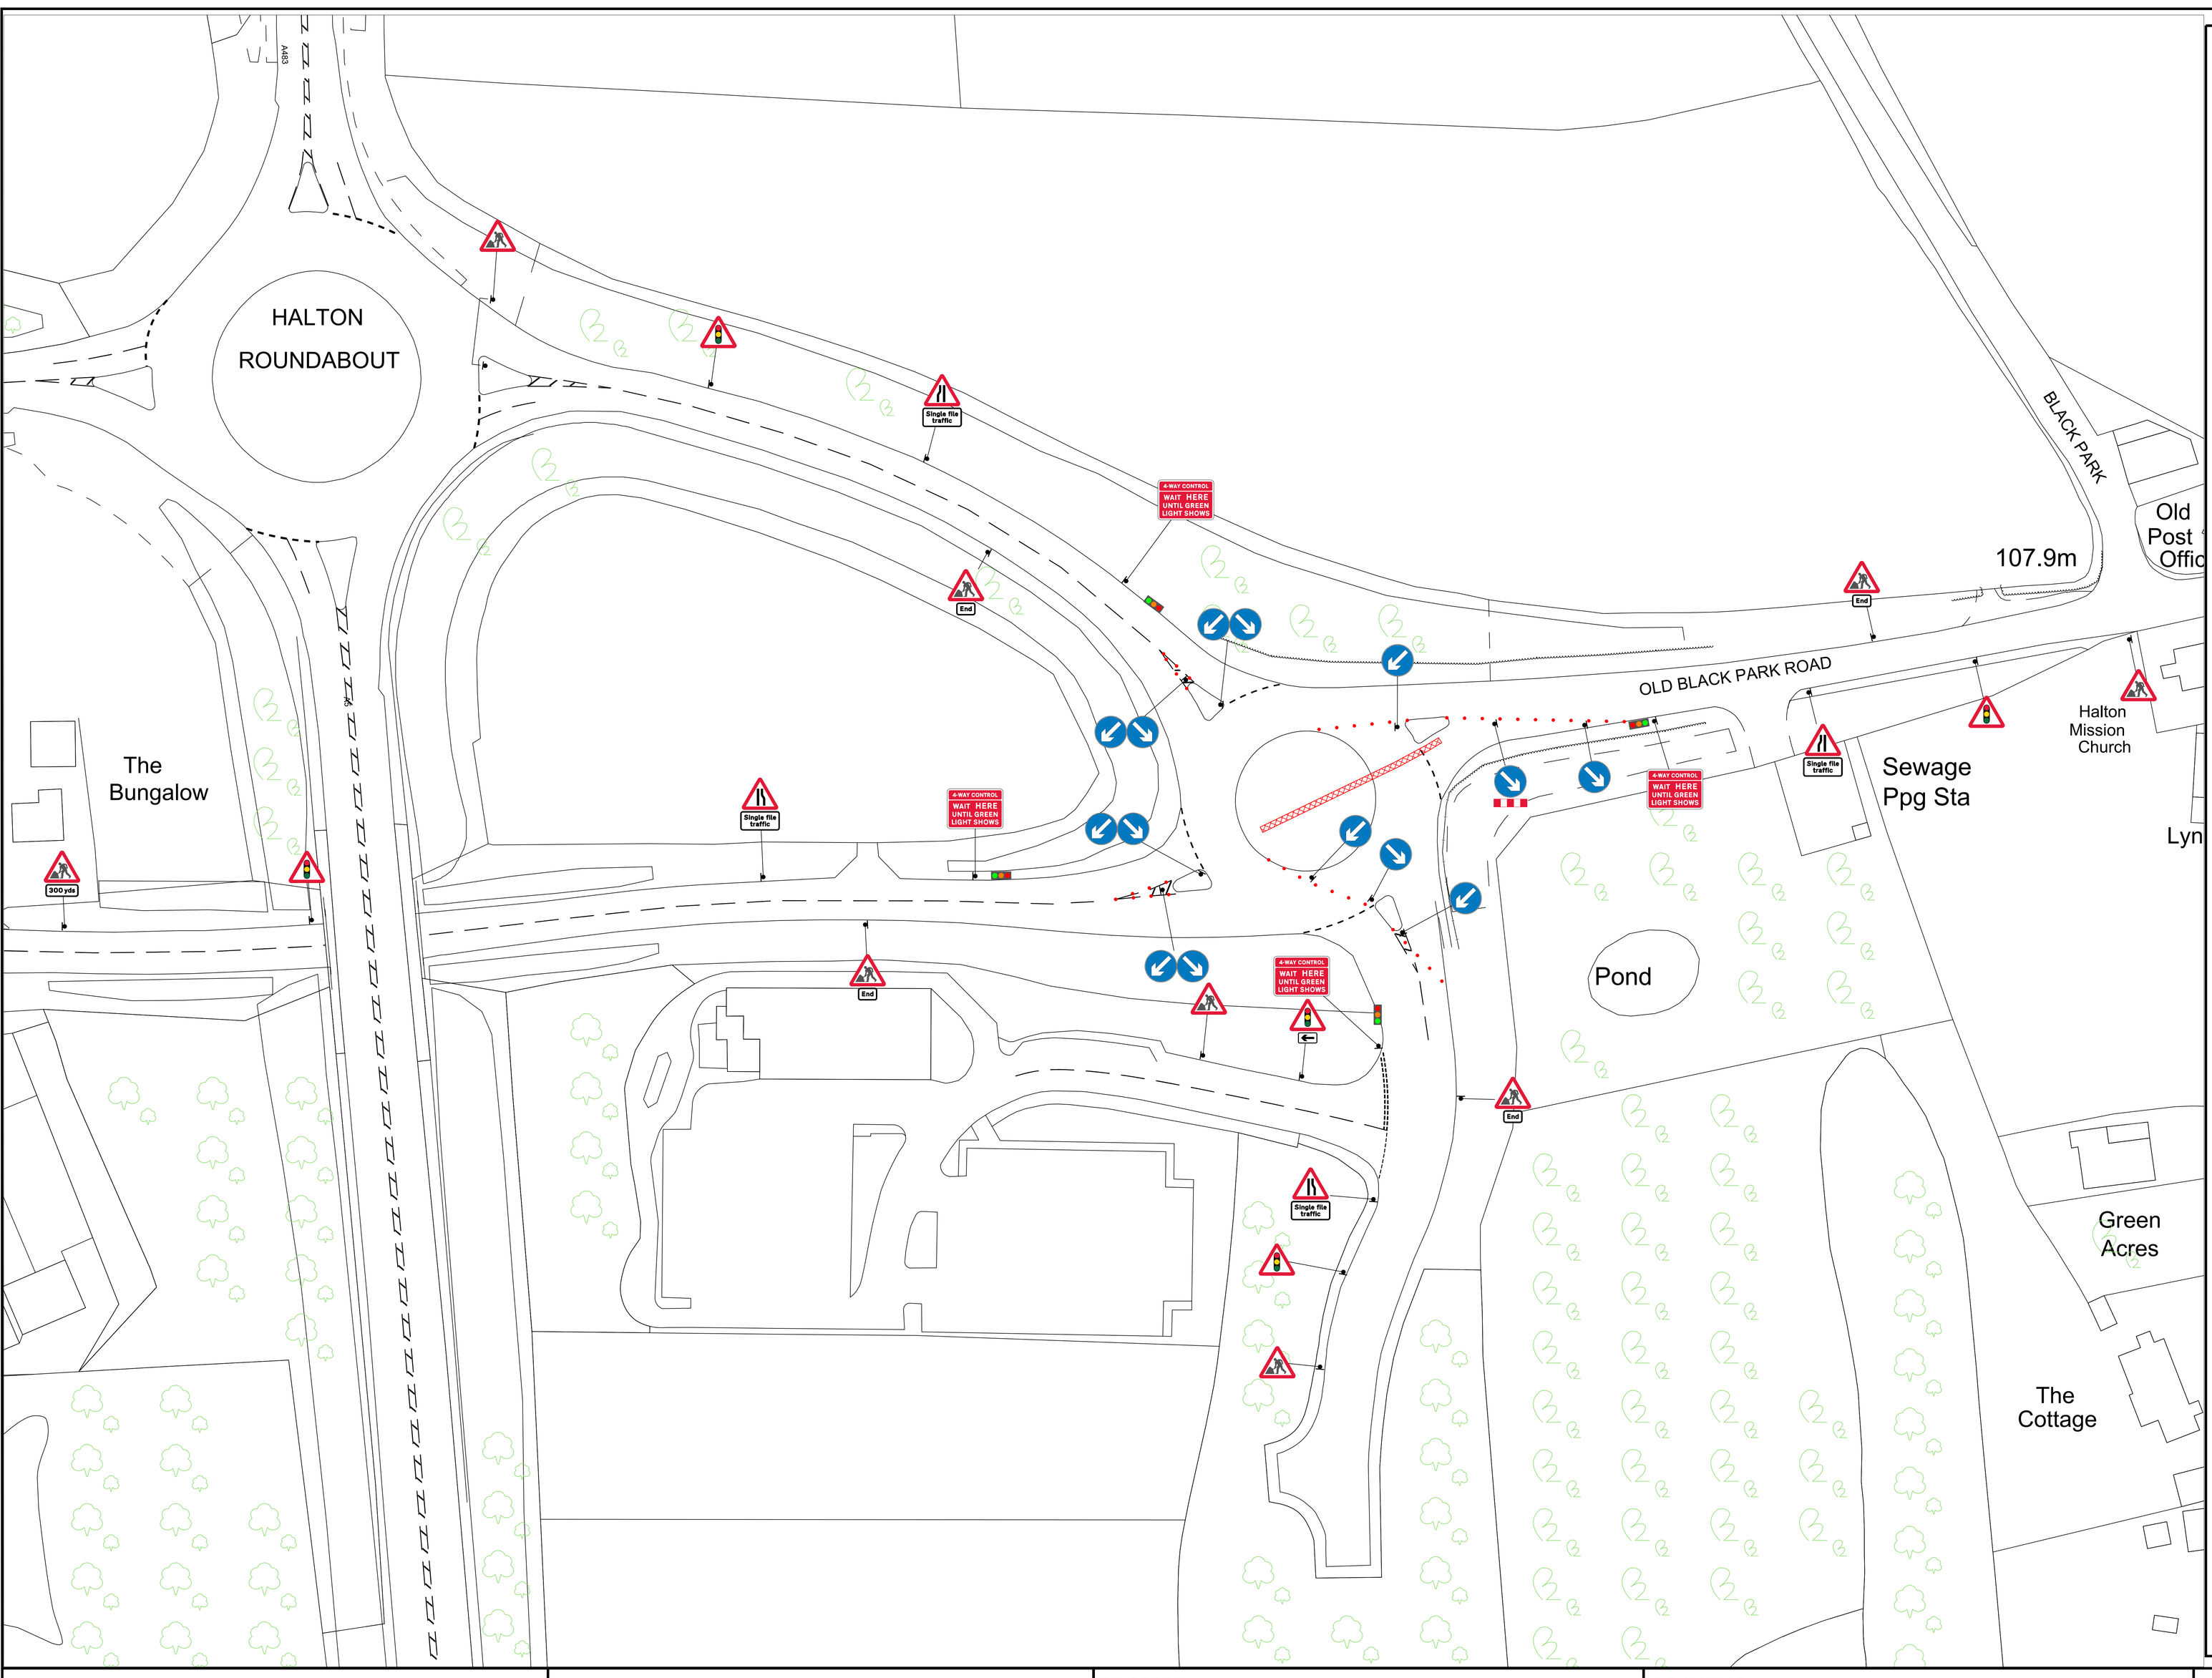

EXCALON TRAFFIC MANAGEMENT

NOTES

1. ALL SIGNS ARE AS PER CHAPTER 8.
2. DISTANCE BETWEEN SIGNS ARE NOT TO SCALE AND ARE FOR LAYOUT PURPOSES ONLY.
3. SIGNS SHOULD BE POSITIONED IN A SAFE WORKING SPACE.
4. WORKS ACCESS/EGRESS TO BE AGREED ON SITE BY SITE MANAGER/AGENT.

KEY

- SIGN POSITION AND DIRECTION
- CONE
- WORKING AREA
- PEDESTRIAN BARRIER

EXCALON TRAFFIC MANAGEMENT
EXCALONS YARD, 2 DUNCAN STREET, SALFORD, LANCASHIRE, M5 3SQ

EXCALON
Infrastructure for Tomorrow

kronospan

PROJECT

KRO001


DRAWING

OLD BLACK PARK ROAD ROUNDABOUT,
CHIRK, LL14 5AZ,
4 WAY TRAFFIC LIGHTS

DRAWN BY:	LR	DATE: 21/01/26
CHECKED BY:	ML	DATE: 21/01/26
APPROVED BY:	ML	DATE: 21/01/26
DRAWING No.	PHASE 2	REVISION 0

DO NOT SCALE FROM THIS DRAWING

FOR EXTENT OF DIVERSION, REFER TO:
"COLT LANE, CHIRK - ROAD CLOSURE (PHASE 2)"

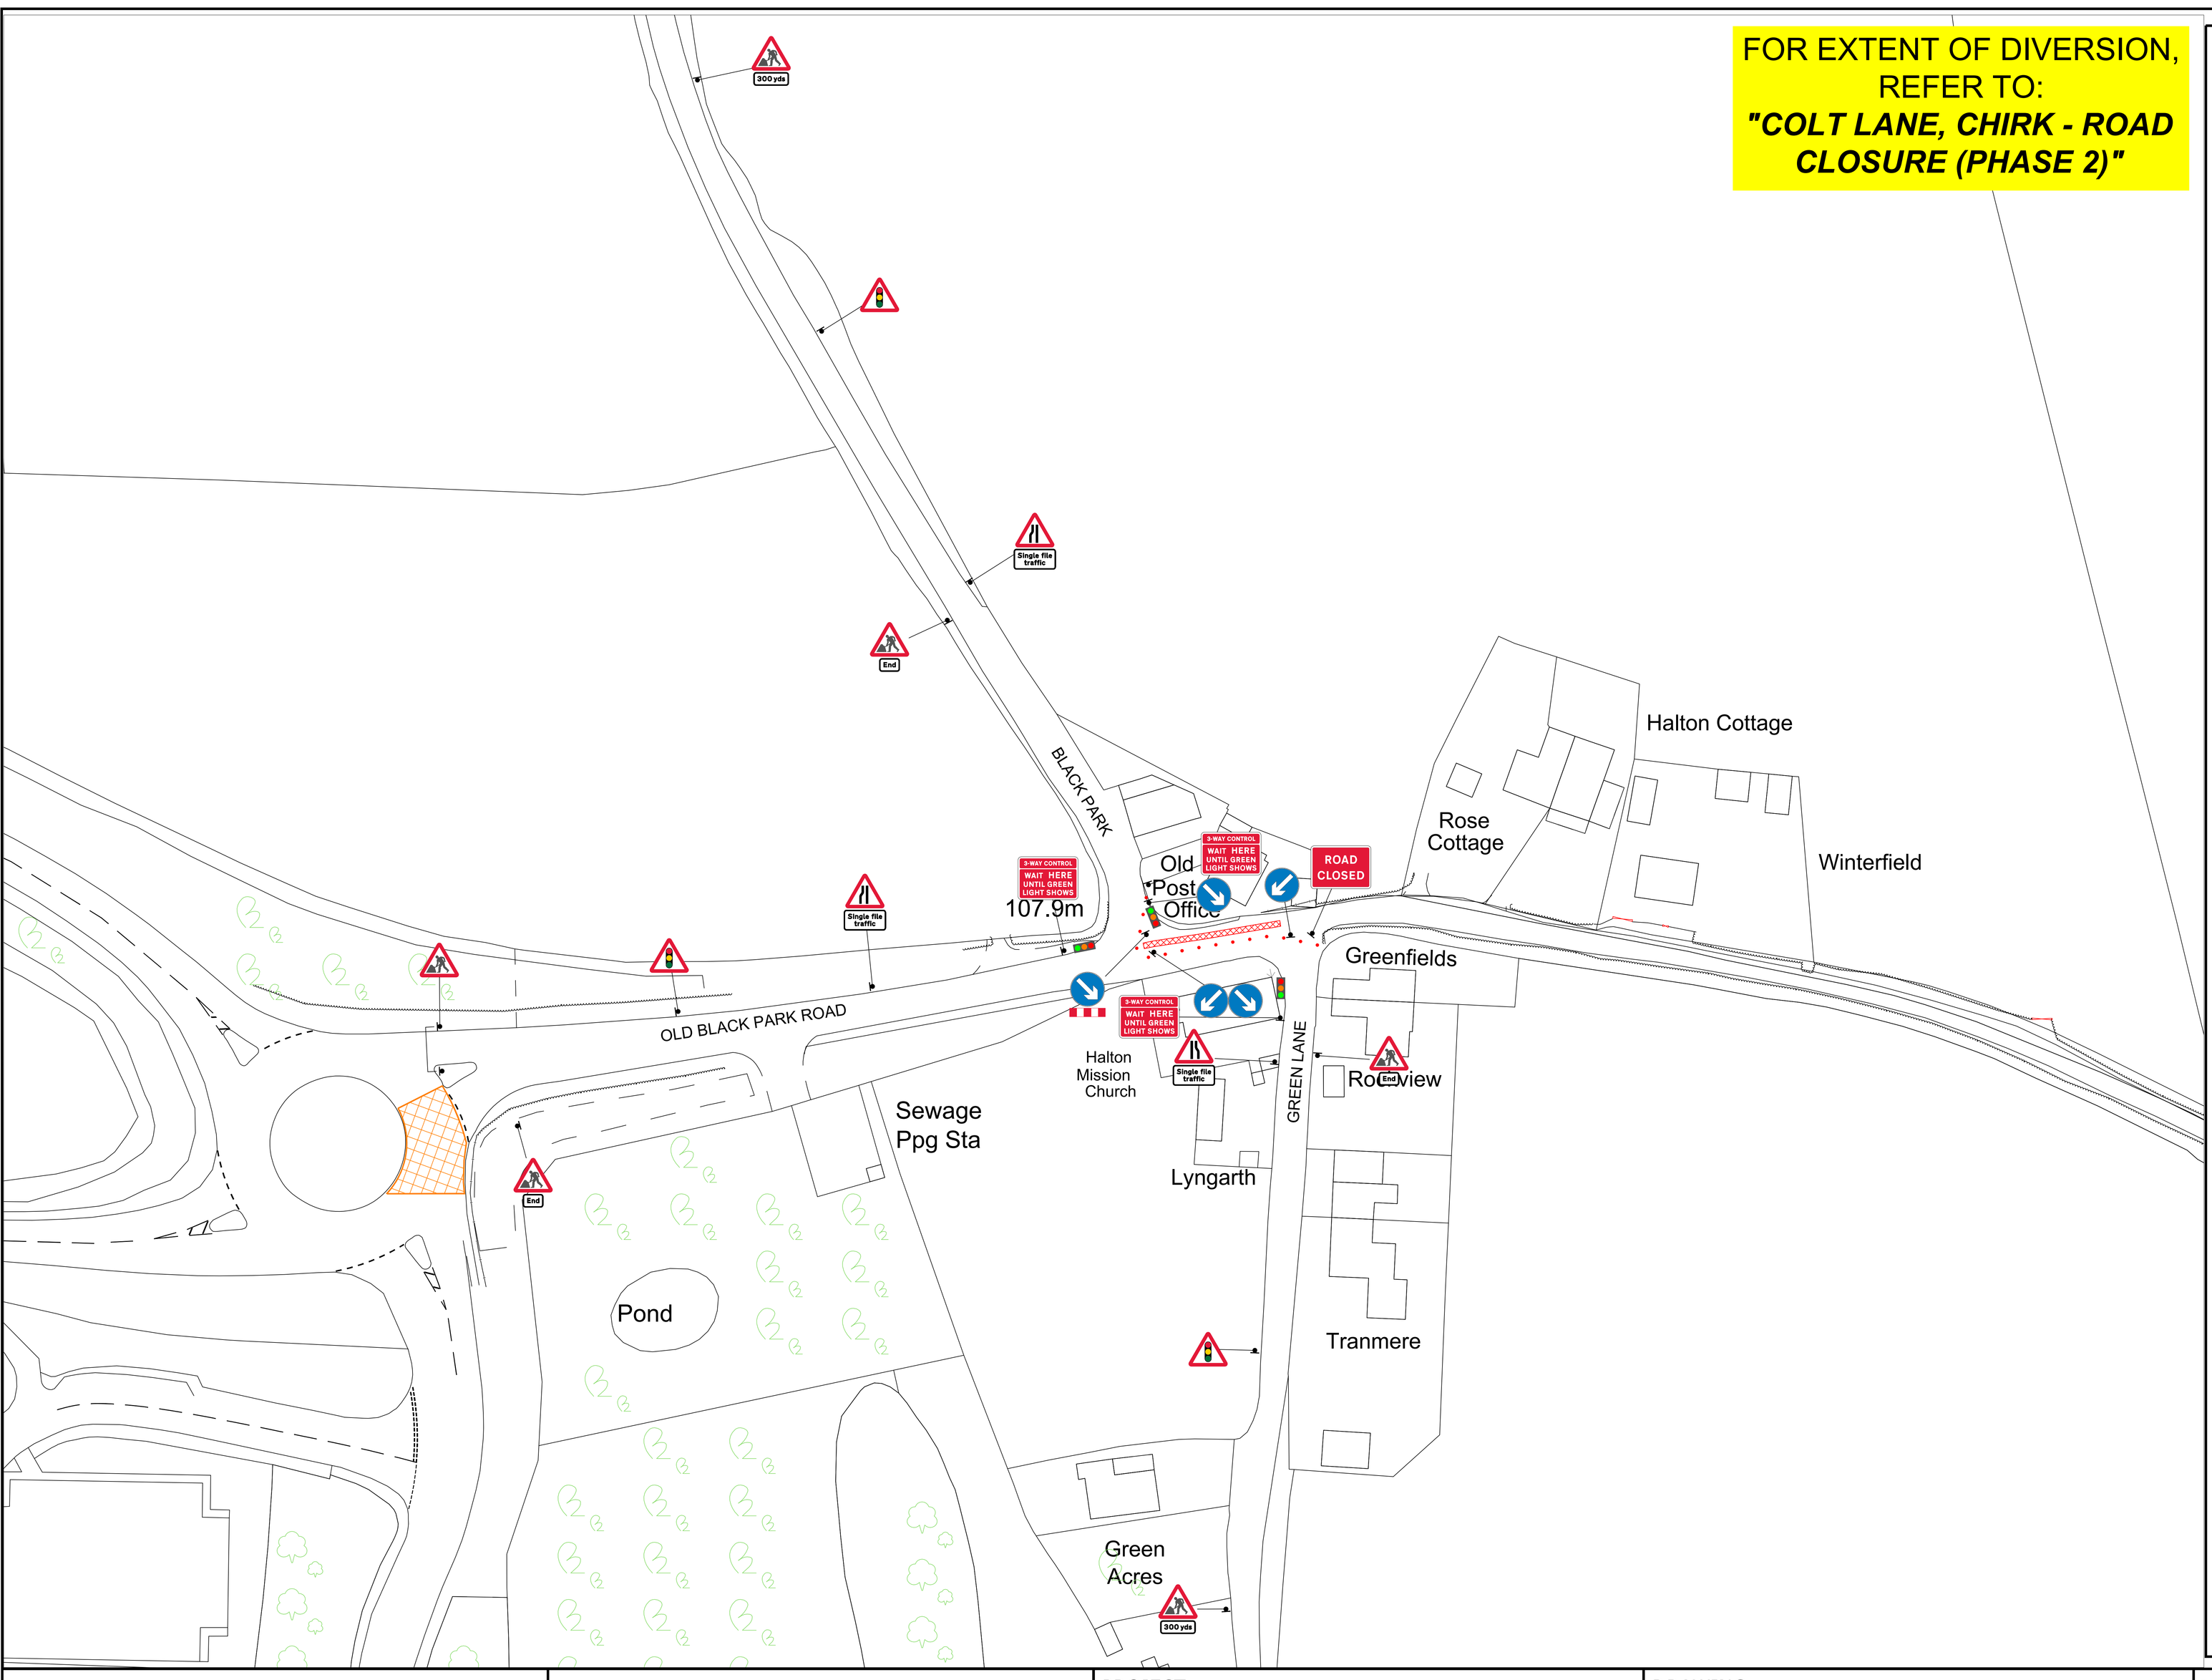

EXCALON TRAFFIC MANAGEMENT

NOTES

1. ALL SIGNS ARE AS PER CHAPTER 8.
2. DISTANCE BETWEEN SIGNS ARE NOT TO SCALE AND ARE FOR LAYOUT PURPOSES ONLY.
3. SIGNS SHOULD BE POSITIONED IN A SAFE WORKING SPACE.
4. WORKS ACCESS/EGRESS TO BE AGREED ON SITE BY SITE MANAGER/AGENT.

KEY

- SIGN POSITION AND DIRECTION
- CONE
- WORKING AREA
- PEDESTRIAN BARRIER

EXCALON TRAFFIC MANAGEMENT
EXCALONS YARD, 2 DUNCAN STREET, SALFORD, LANCASHIRE, M5 3SQ

EXCALON Infrastructure for Tomorrow

kronospan

PROJECT: KRO001

DRAWING: OLD BLACK PARK ROAD, JCT GREEN LANE, CHIRK, LL14 5BG, 3 WAY TRAFFIC LIGHTS & ROAD CLOSURE

DRAWN BY:	LR	DATE: 21/01/26
CHECKED BY:	ML	DATE: 21/01/26
APPROVED BY:	ML	DATE: 21/01/26
DRAWING No.	PHASE 1	REVISION 0

DO NOT SCALE FROM THIS DRAWING

EXCALON TRAFFIC MANAGEMENT

NOTES

1. ALL SIGNS ARE AS PER CHAPTER 8.
2. DISTANCE BETWEEN SIGNS ARE NOT TO SCALE AND ARE FOR LAYOUT PURPOSES ONLY.
3. SIGNS SHOULD BE POSITIONED IN A SAFE WORKING SPACE.
4. WORKS ACCESS/EGRESS TO BE AGREED ON SITE BY SITE MANAGER/AGENT.


KEY

SIGN POSITION AND DIRECTION

CONE

WORKING AREA

PEDESTRIAN BARRIER

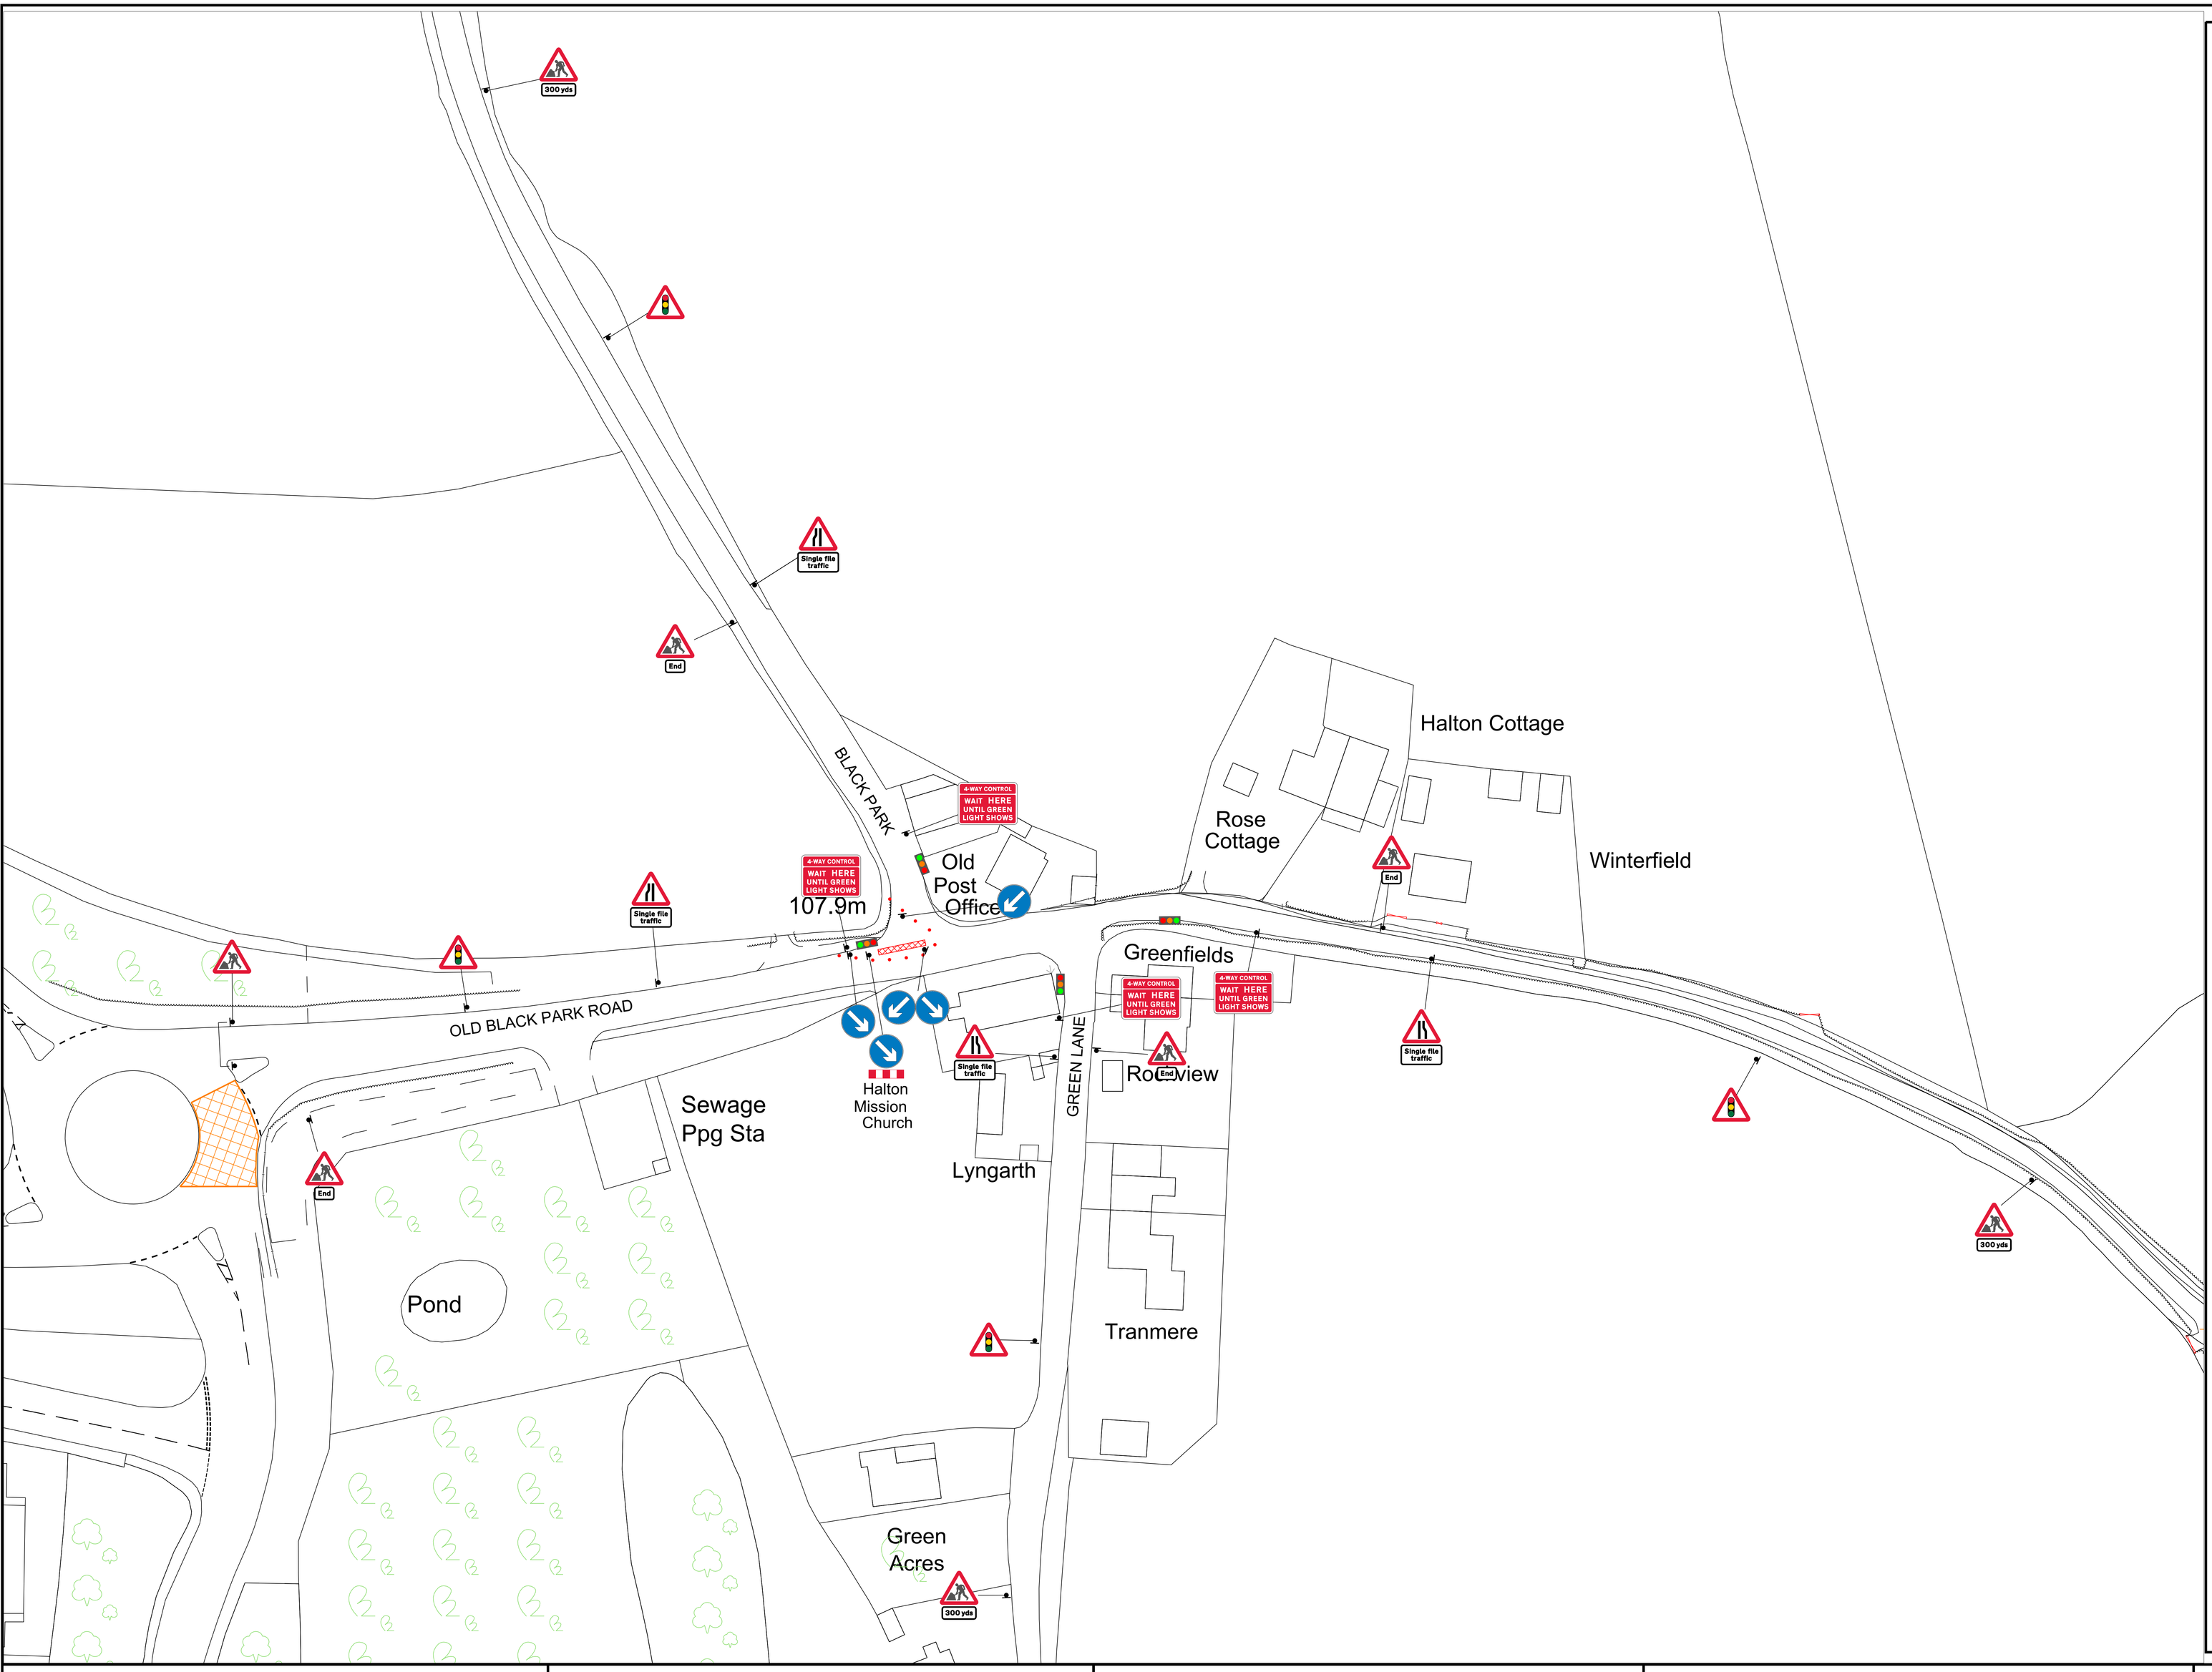

EXCALON TRAFFIC MANAGEMENT
EXCALONS YARD, 2 DUNCAN STREET, SALFORD, LANCASHIRE, M5 3SQ

EXCALON Infrastructure for Tomorrow

kronospan

PROJECT

KRO001

DRAWING

OLD BLACK PARK ROAD,
JCT GREEN LANE, CHIRK, LL14 5BG,
4 WAY TRAFFIC LIGHTS

DRAWN BY:	LR	DATE: 21/01/26
CHECKED BY:	ML	DATE: 21/01/26
APPROVED BY:	ML	DATE: 21/01/26
DRAWING No.	PHASE 2	REVISION 0

DO NOT SCALE FROM THIS DRAWING

ACCESS TO RESIDENTIAL COTTAGES TO BE MAINTAINED

Dee walk

Halton

Wild Che

A483

A5

A5

McDonald

Traffig y gwyriad Diverted Traffic

Traffig y gwyriad Diverted Traffic

Traffig y gwyriad Diverted Traffic

Traffig y gwyriad Diverted Traffic

Traffig y gwyriad Diverted Traffic

Traffig y gwyriad Diverted Traffic

Traffig y gwyriad Diverted Traffic

Gwyriad Diversion

Gwyriad Diversion

Gwyriad Diversion

Gwyriad Diversion

Gwyriad Diversion

Gwyriad Diversion

FFORDD O'CH BLAEN AR GAU ROAD AHEAD CLOSED

FFORDD O'CH BLAEN AR GAU ROAD AHEAD CLOSED

FFORDD O'CH BLAEN AR GAU ROAD AHEAD CLOSED

FFORDD O'CH BLAEN AR GAU ROAD AHEAD CLOSED

FFORDD O'CH BLAEN AR GAU ROAD AHEAD CLOSED

FFORDD AR GAU ROAD CLOSED

FFORDD AR GAU ROAD CLOSED

DIWEDD y gwyriad Diversion ENDS

DIWEDD y gwyriad Diversion ENDS

Chirk Airfield GB-0251

Marcel's Taxi

eiriog Computers (Sales and Repairs) - Chirk

GM &

Chirk Community

EXCALON TRAFFIC MANAGEMENT

NOTES

1. ALL SIGNS ARE AS PER CHAPTER 8.
2. DISTANCE BETWEEN SIGNS ARE NOT TO SCALE AND ARE FOR LAYOUT PURPOSES ONLY.
3. SIGNS SHOULD BE POSITIONED IN A SAFE WORKING SPACE.
4. BARRIER BOARD TO BE INSTALLED AT ALL ROAD CLOSURE POINTS.

KEY

EXTENT OF ROAD CLOSURE

DIVERSION ROUTE

SIGN	QUANTITY
FFORDD AR GAU ROAD CLOSED	X 2
FFORDD O'CH BLAEN AR GAU ROAD AHEAD CLOSED	X 6
Gwyriad Diversion ←	X 3
Gwyriad Diversion →	X 3
DIWEDD y gwyriad Diversion ENDS	X 2
Traffig y gwyriad Diverted Traffic ←	X 4
Traffig y gwyriad Diverted Traffic →	X 3
Traffig y gwyriad Diverted Traffic ↑	X 2

EXCALON HEAD OFFICE
EXCALON YARD,
2 DUNCAN STREET,
SALFORD,
M5 3SQ

EXCALON Infrastructure for Tomorrow

kronospan

PROJECT

KRO001

DRAWING

OLD BLACK PARK ROAD,
CHIRK, LL14 5AY,
ROAD CLOSURE (PHASE 1)

DRAWN BY:	LR	DATE: 19/01/26
CHECKED BY:	ML	DATE: 19/01/26
APPROVED BY:	ML	DATE: 19/01/26
DRAWING No.	PHASE 1	REVISION 0

DO NOT SCALE FROM THIS DRAWING

ACCESS TO RESIDENTIAL COTTAGES TO BE MAINTAINED

Dee walk

Halton

Wild Che

A5

A5

A483

A5

McDonald

Chirk Airfield GB-0251

Marcel's Taxi

eiriog Computers (Sales and Repairs) - Chirk

GM &

Chirk Community

Traffig y gwyriad Diverted Traffic

Traffig y gwyriad Diverted Traffic

Traffig y gwyriad Diverted Traffic

Traffig y gwyriad Diverted Traffic

Traffig y gwyriad Diverted Traffic

Traffig y gwyriad Diverted Traffic

Traffig y gwyriad Diverted Traffic

Traffig y gwyriad Diverted Traffic

FFORDD AR GAU ROAD CLOSED

FFORDD O'CH BLAEN AR GAU ROAD AHEAD CLOSED

Gwyriad Diversion

Gwyriad Diversion

DIWEDD y gwyriad Diversion ENDS

FFORDD O'CH BLAEN AR GAU ROAD AHEAD CLOSED

Gwyriad Diversion

FFORDD O'CH BLAEN AR GAU ROAD AHEAD CLOSED

DIWEDD y gwyriad Diversion ENDS

FFORDD O'CH BLAEN AR GAU ROAD AHEAD CLOSED

Gwyriad Diversion

FFORDD AR GAU ROAD CLOSED

Gwyriad Diversion

FFORDD O'CH BLAEN AR GAU ROAD AHEAD CLOSED

Gwyriad Diversion

DIWEDD y gwyriad Diversion ENDS

Traffig y gwyriad Diverted Traffic

EXCALON TRAFFIC MANAGEMENT

NOTES

1. ALL SIGNS ARE AS PER CHAPTER 8.
2. DISTANCE BETWEEN SIGNS ARE NOT TO SCALE AND ARE FOR LAYOUT PURPOSES ONLY.
3. SIGNS SHOULD BE POSITIONED IN A SAFE WORKING SPACE.
4. BARRIER BOARD TO BE INSTALLED AT ALL ROAD CLOSURE POINTS.

KEY

EXTENT OF ROAD CLOSURE

DIVERSION ROUTE

SIGN	QUANTITY
FFORDD AR GAU ROAD CLOSED	X 2
FFORDD O'CH BLAEN AR GAU ROAD AHEAD CLOSED	X 5
Gwyriad Diversion ←	X 2
Gwyriad Diversion →	X 3
DIWEDD y gwyriad Diversion ENDS	X 2
Traffig y gwyriad Diverted Traffic ←	X 4
Traffig y gwyriad Diverted Traffic →	X 4
Traffig y gwyriad Diverted Traffic ↑	X 2

EXCALON HEAD OFFICE
EXCALON YARD,
2 DUNCAN STREET,
SALFORD,
M5 3SQ

EXCALON Infrastructure for Tomorrow

kronospan

PROJECT

KRO001

DRAWING

OLD BLACK PARK ROAD,
CHIRK, LL14 5AY,
ROAD CLOSURE (PHASE 2)

DRAWN BY:	LR	DATE: 19/01/26
CHECKED BY:	ML	DATE: 19/01/26
APPROVED BY:	ML	DATE: 19/01/26
DRAWING No.	PHASE 2	REVISION 0

DO NOT SCALE FROM THIS DRAWING

EXCALON TRAFFIC MANAGEMENT

NOTES

1. ALL SIGNS ARE AS PER CHAPTER 8.
2. DISTANCE BETWEEN SIGNS ARE NOT TO SCALE AND ARE FOR LAYOUT PURPOSES ONLY.
3. SIGNS SHOULD BE POSITIONED IN A SAFE WORKING SPACE.
4. BARRIER BOARD TO BE INSTALLED AT ALL ROAD CLOSURE POINTS.

KEY

EXTENT OF ROAD CLOSURE

DIVERSION ROUTE

SIGN	QUANTITY
FFORDD AR GAU ROAD CLOSED	X 2
FFORDD O'CH BLAEN AR GAU ROAD AHEAD CLOSED	X 3
Gwyriad Diversion ←	X 1
Gwyriad Diversion →	X 1
DIWEDD y gwyriad Diversion ENDS	X 2
← Traffig y gwyriad Diverted Traffic	X 1
Traffig y gwyriad Diverted Traffic →	X 1
↑ Traffig y gwyriad Diverted Traffic	X 2

EXCALON HEAD OFFICE
EXCALON YARD,
2 DUNCAN STREET,
SALFORD,
M5 3SQ

EXCALON Infrastructure for Tomorrow

kronospan

PROJECT

KRO001

DRAWING

PONT Y BLEW,
CHIRK, LL14 5NS,
ROAD CLOSURE (PHASE 1)

DRAWN BY:	LR	DATE: 28/01/26
CHECKED BY:	ML	DATE: 28/01/26
APPROVED BY:	ML	DATE: 28/01/26
DRAWING No.	PHASE 1	REVISION 0

DO NOT SCALE FROM THIS DRAWING