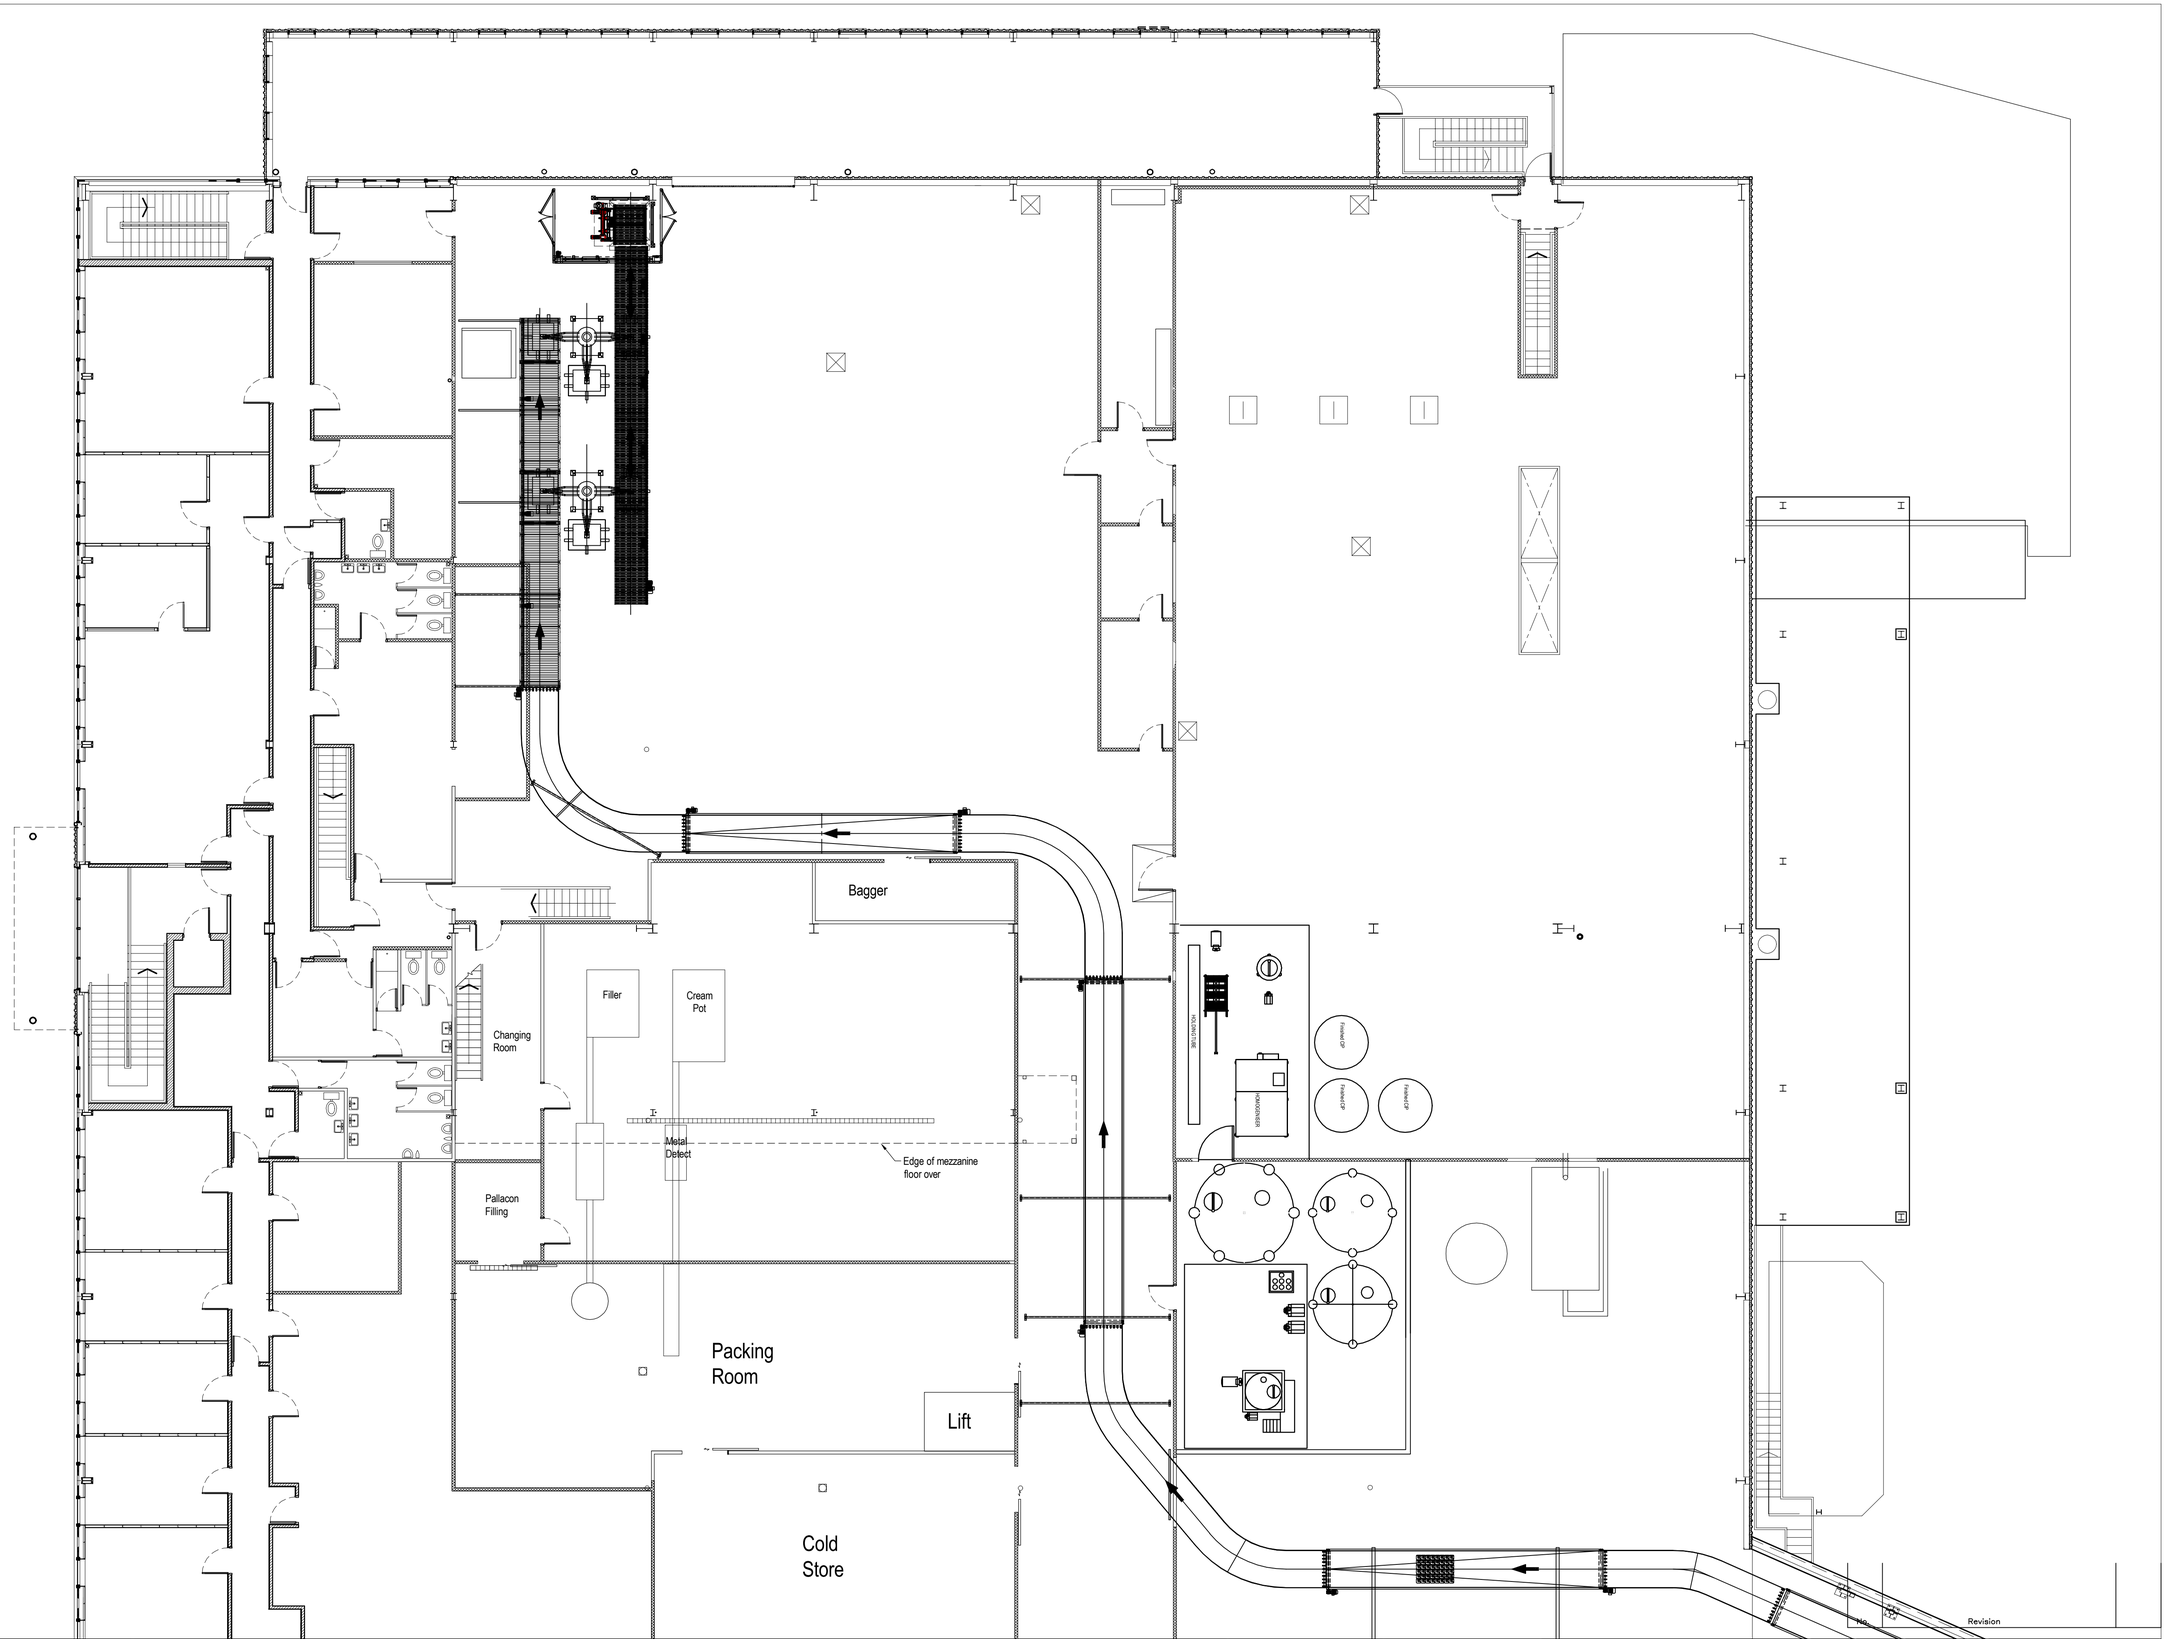


HASTON REYNOLDS
CHARTERED SURVEYORS
RICS
+ 44 (0) 1902 84 05 48
ian@hastonreynolds.co.uk

If in doubt, ask
Do not scale off printed drawings
This drawing is the copyright and property of Haston Reynolds Ltd

DATE: Jan 2016	SCALE: 1 : 100@A1	JOB TITLE: Floor Layouts	DRAWING TITLE: First Floor Layout
ORIGIN: CdsII	VERIFIED: ISR		
FILE NAME:			
ISSUE: Preliminary A1 Drawing		CLIENT: Tomlinson's Dairies Ltd	DRAWING No. / REV:

No. Revision