
Ground Floor Mezzanine Areas

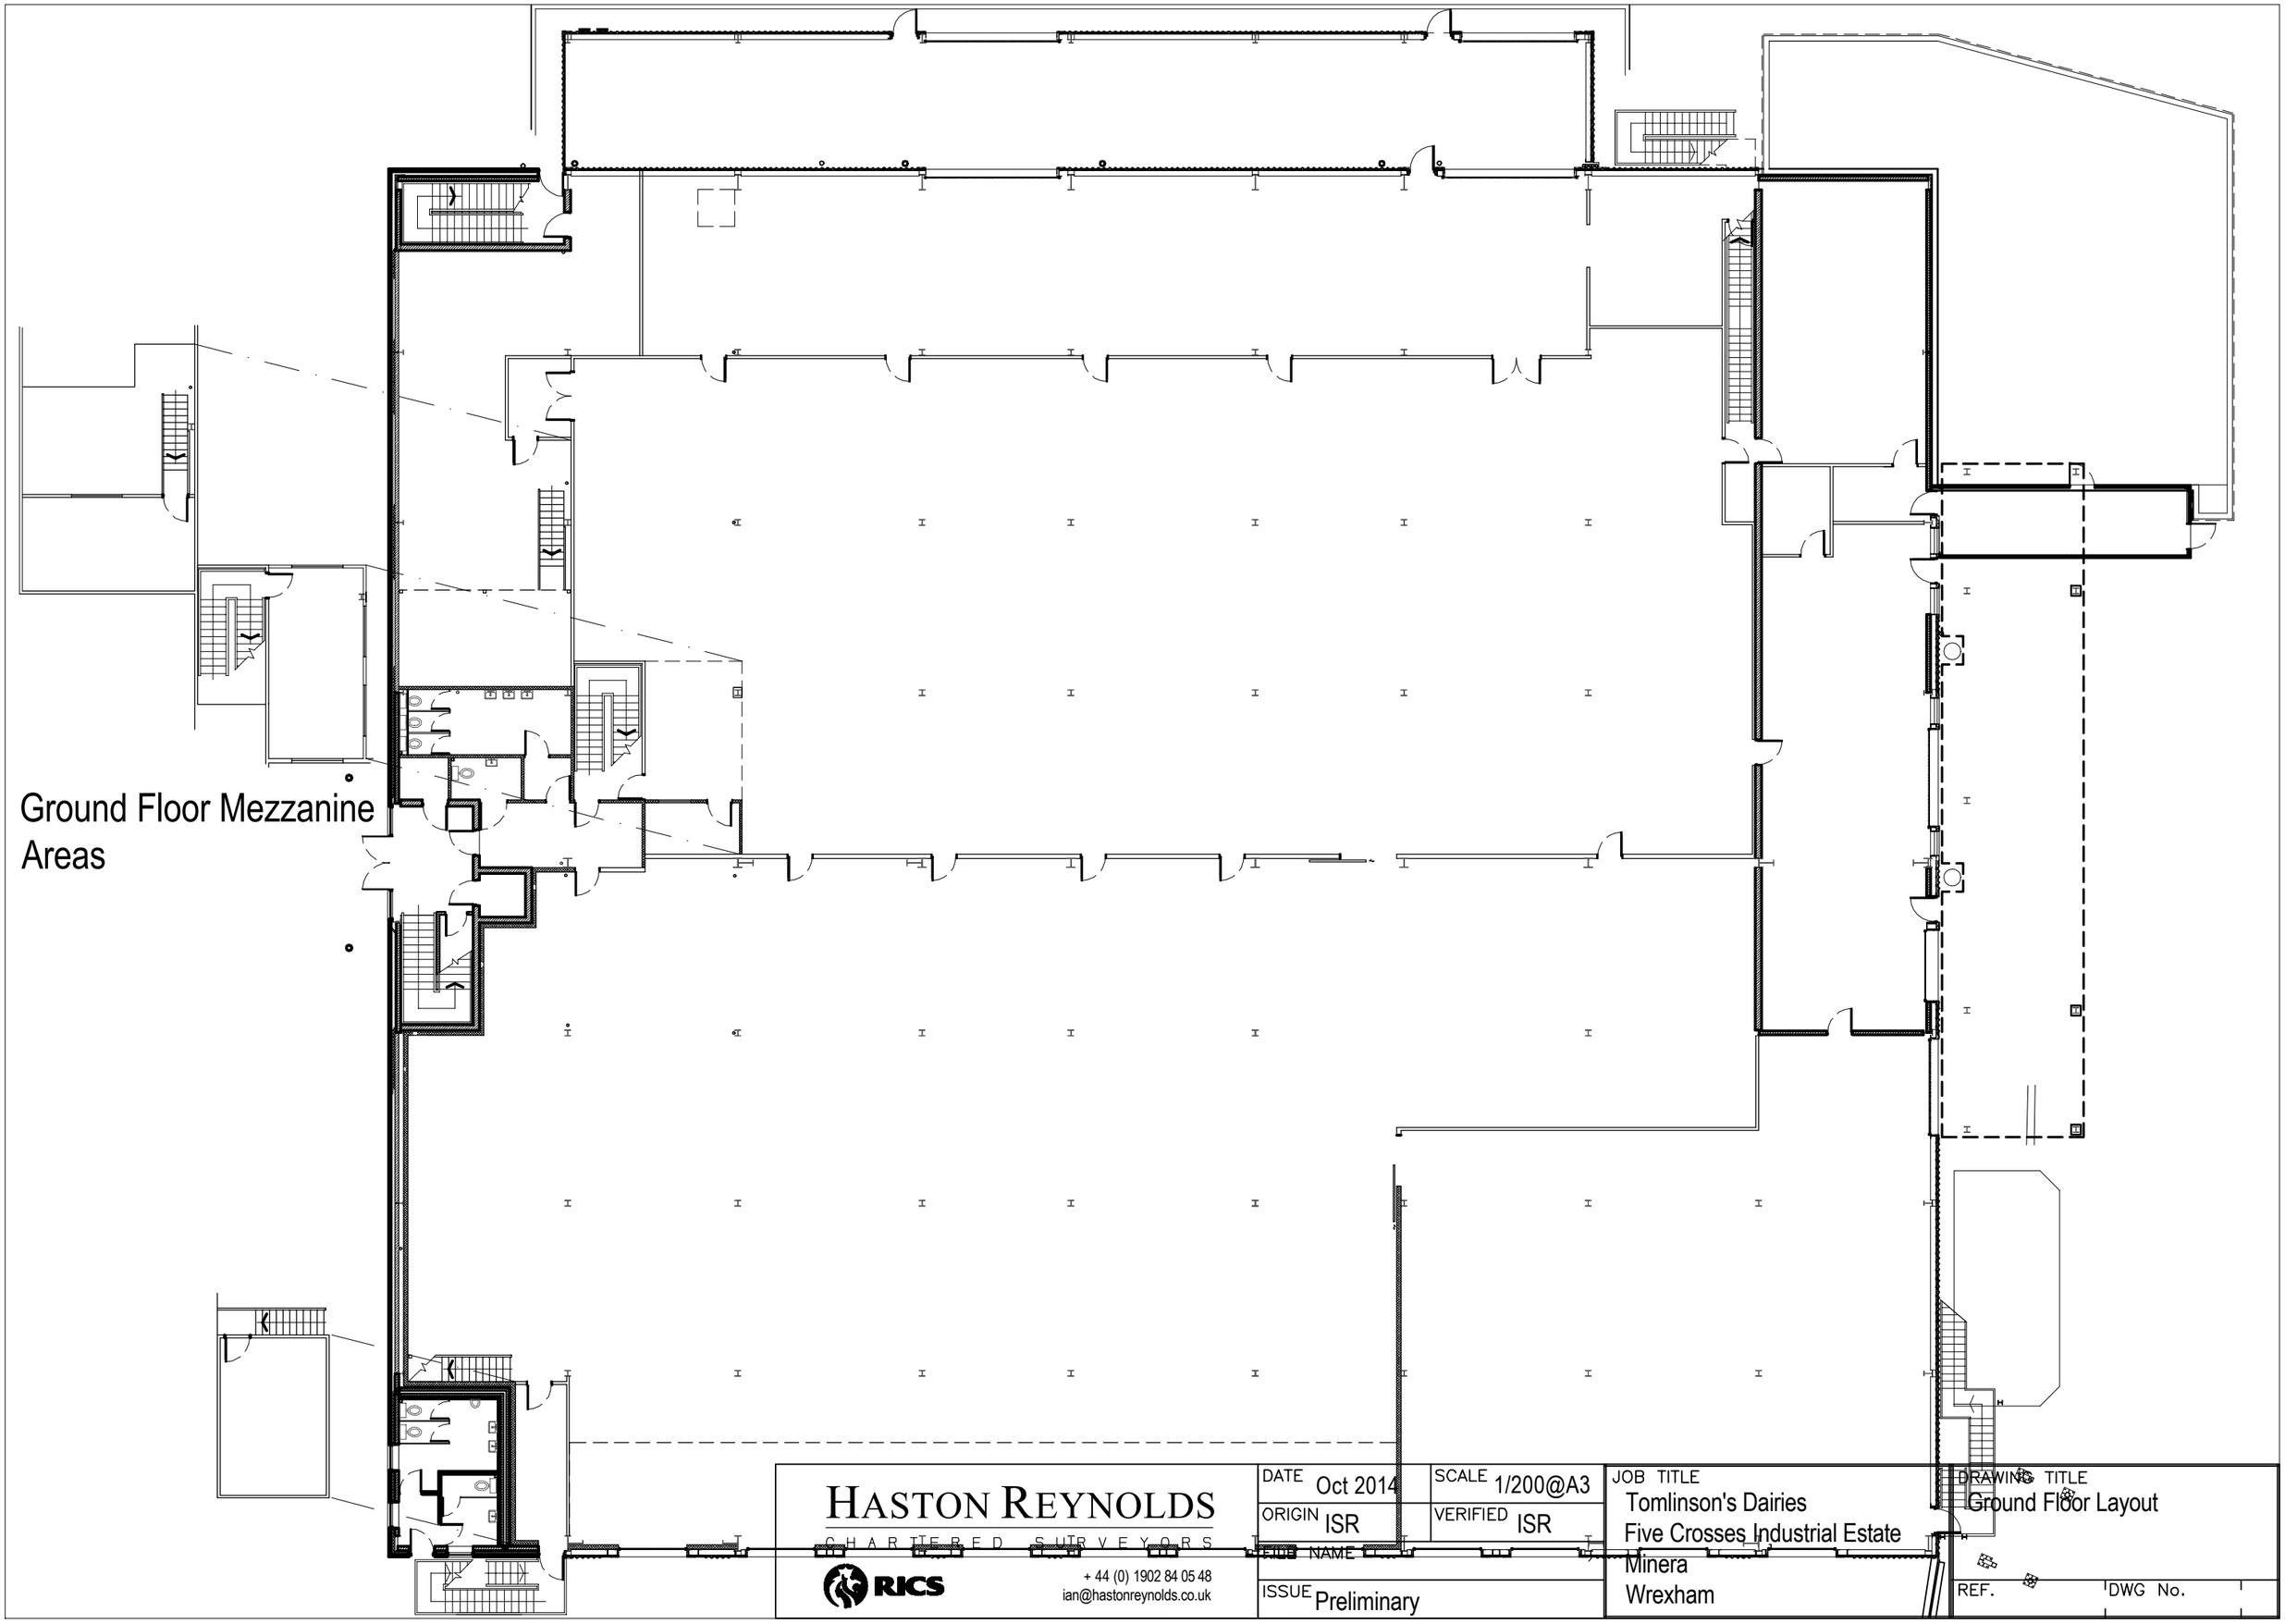

HASTON REYNOLDS
CHARTERED SURVEYORS
RICS
+ 44 (0) 1902 84 05 48
ian@hastonreynolds.co.uk

DATE Oct 2014	SCALE 1/200@A3
ORIGIN ISR	VERIFIED ISR
FILE NAME	
ISSUE Preliminary	

JOB TITLE
Tomlinson's Dairies
Five Crosses Industrial Estate
Minera
Wrexham

DRAWING TITLE
Ground Floor Layout

REF.

DWG No.