
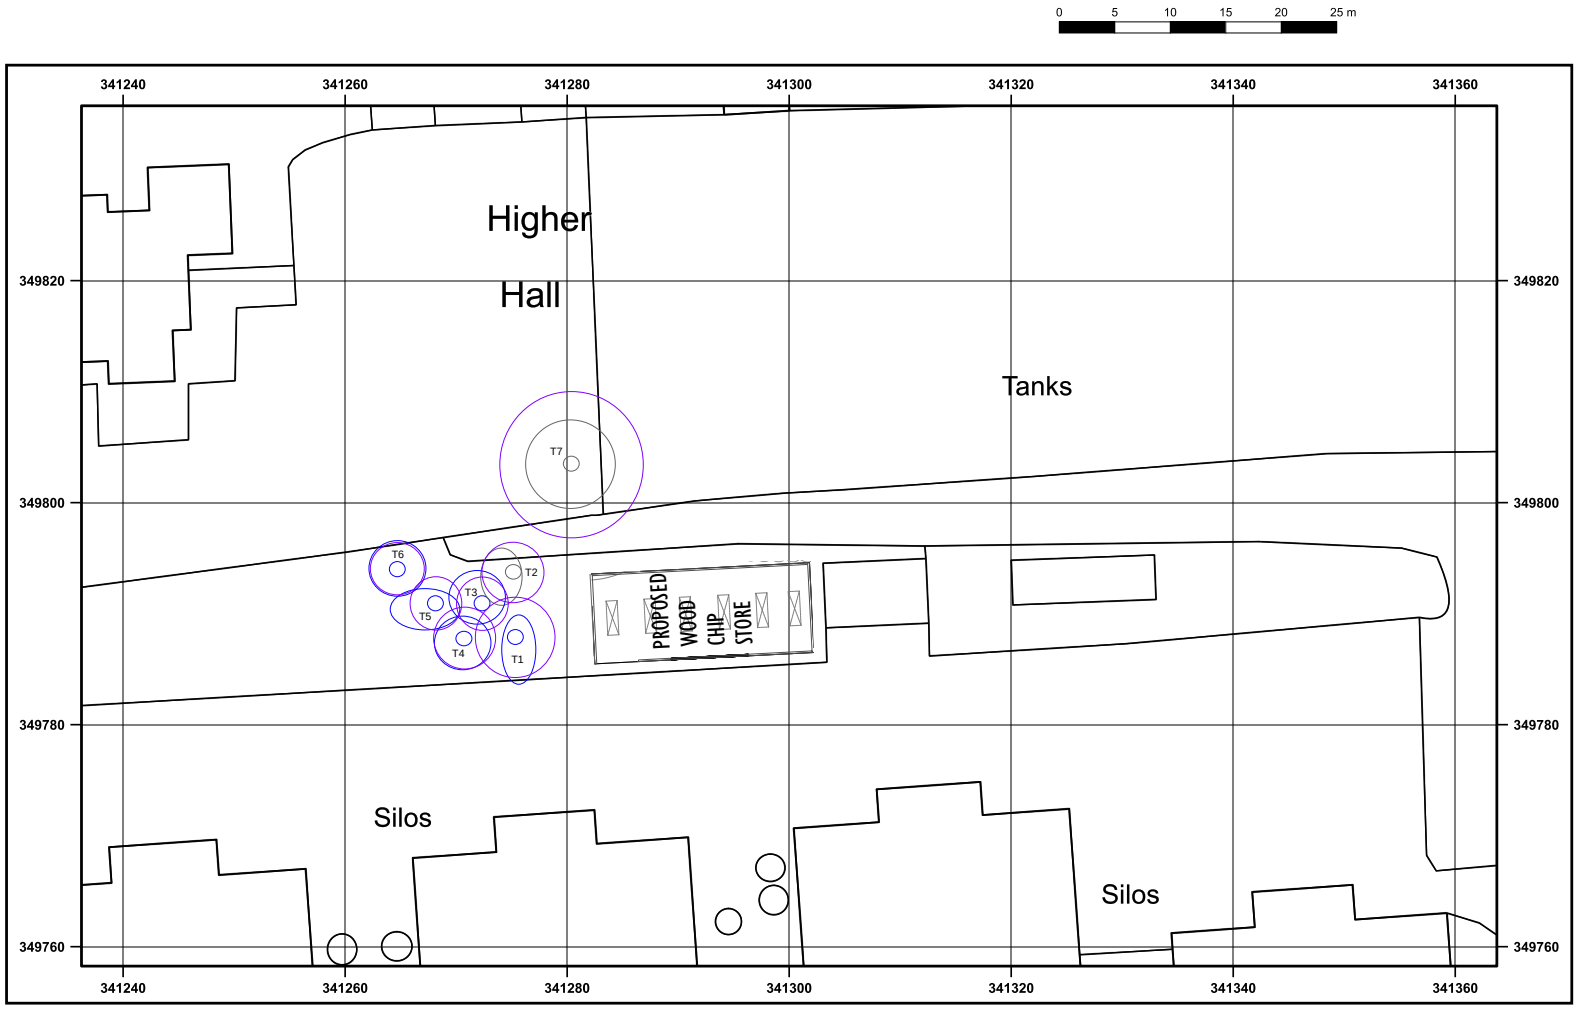


IROSARB
ARBORICULTURE & URBAN FORESTRY

Symbol Guide

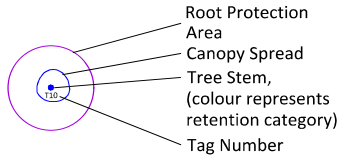

BS5837:2012 - Tree Category

- Category A Trees
- Category B Trees
- CEZ
- Category C Trees
- Category U Trees
- RAZ

The original of this drawing is produced in colour; a monochrome copy should not be relied upon as trees are categorised using a colour code.

Canopy spread (N, S, E, W) is approximate. Stem diameter (DBH) is taken at 1.5m above ground level, whether of single or multi-stem trees. Stem diameter is functional to determine the extent of the Root Protection Area (RPA).

Project Name:
; Higher Hall Poultry Ltd

Drawing Title:
Impact Assessment

Drawing Number:
0326/03

Drawn By:
DE

Client:
Simon Worsnop

Date:
March 2026

Scale:
As shown



Iros Arboriculture Ltd

Rossmore House, Ellesmere Port, CH65 3DA

0151 280 1175
07393 758555
www.iros-uk.com