
Refer to EngAssist drawings 5001 to 5003 for site long sections

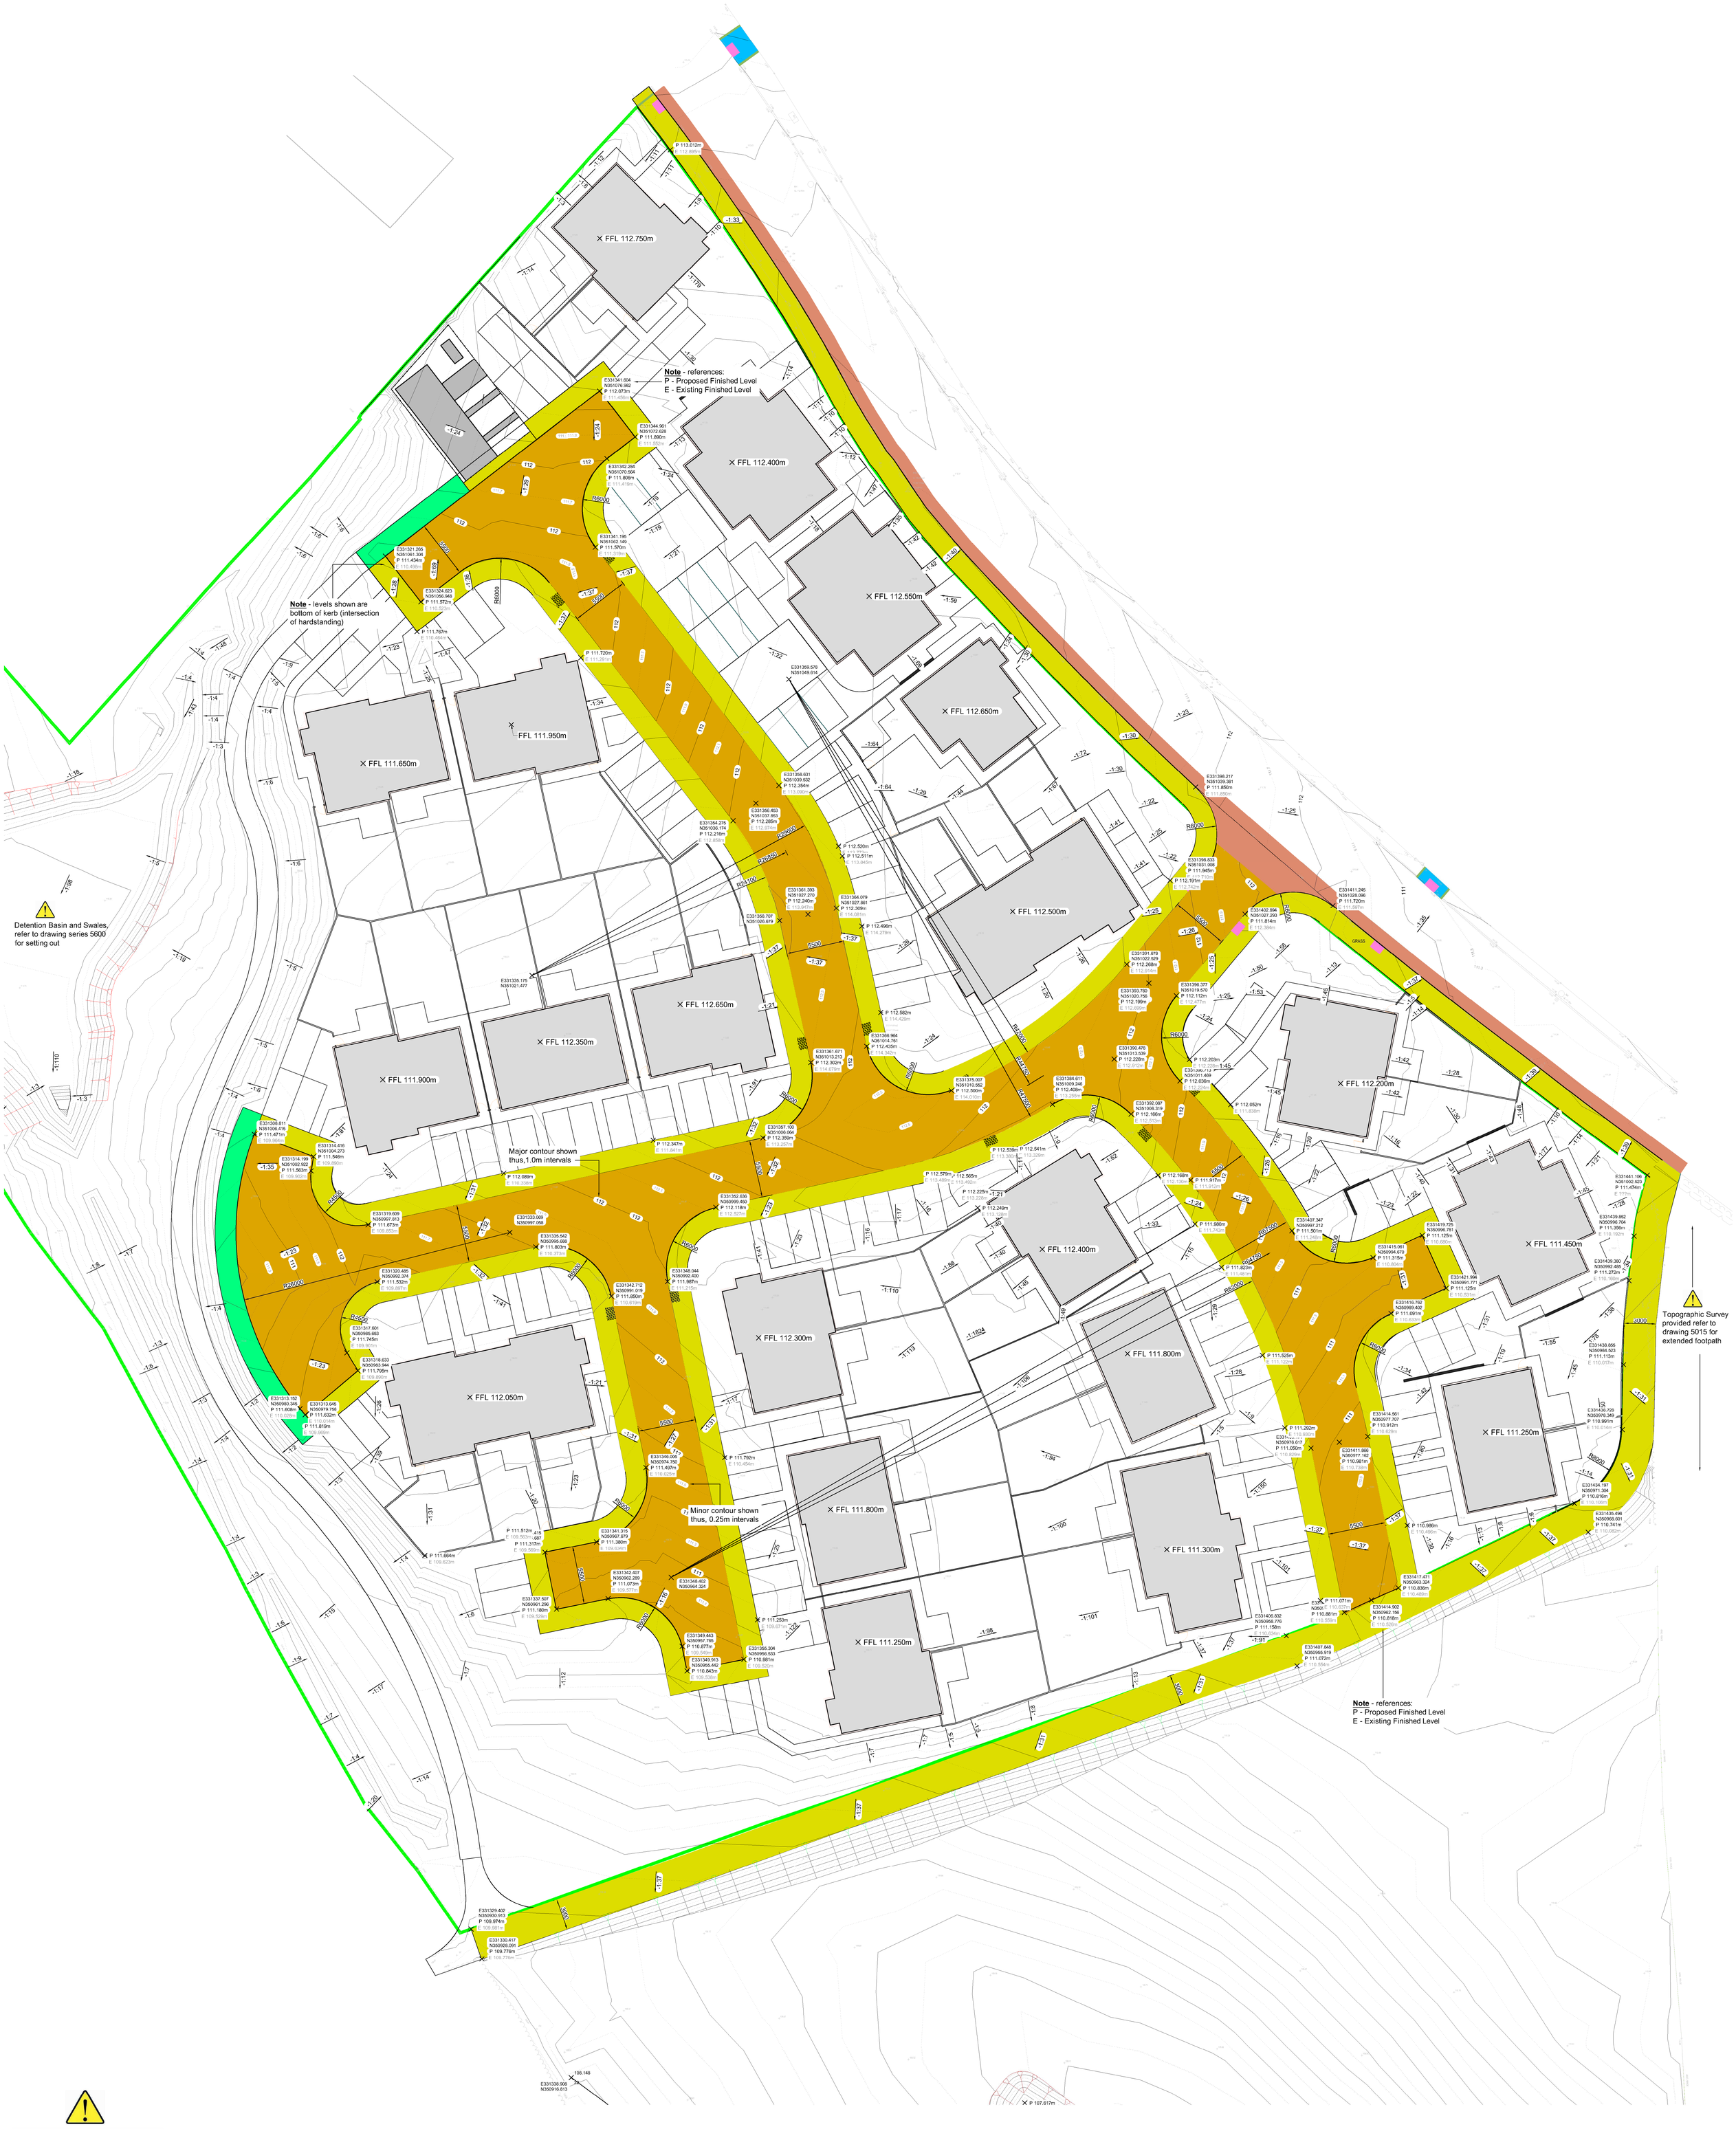

Level and Setting Out General Arrangement
(Scale 1:200)

Client: **Adra**	Project: **Berse Road, Wrexham**	Drawing Title: **Site General Arrangement - Proposed Levels and Setting Out**	Drawing Number: **BRX-ENA-XX-XX-DR-C-5005**					
			Purpose of Issue: **Construction**					
			Revision: **C2**	C2	09.07.25	DRB	DRB	***Updated*** - Drawing Issue
			Status: **A**	Rev	Date	Drn	Chk	Details

Eng Assist
STRUCTURAL AND CIVIL ENGINEERING ASSISTANCE
Phone : **07763993213**
Email : **dave.barwell@engassist.co.uk**
Website : **engineeringassist.co.uk**