
1. Roof finish
2. Tile battens
3. Existing Felt / Membrane
4. STEICO Multi UDB Breather Membrane
5. STEICO Flex partially filled between rafters
6. STEICO Special Dry / Universal Dry
7. STR H Insulated Timber Frame Fixing
8. Internal Lime Plaster

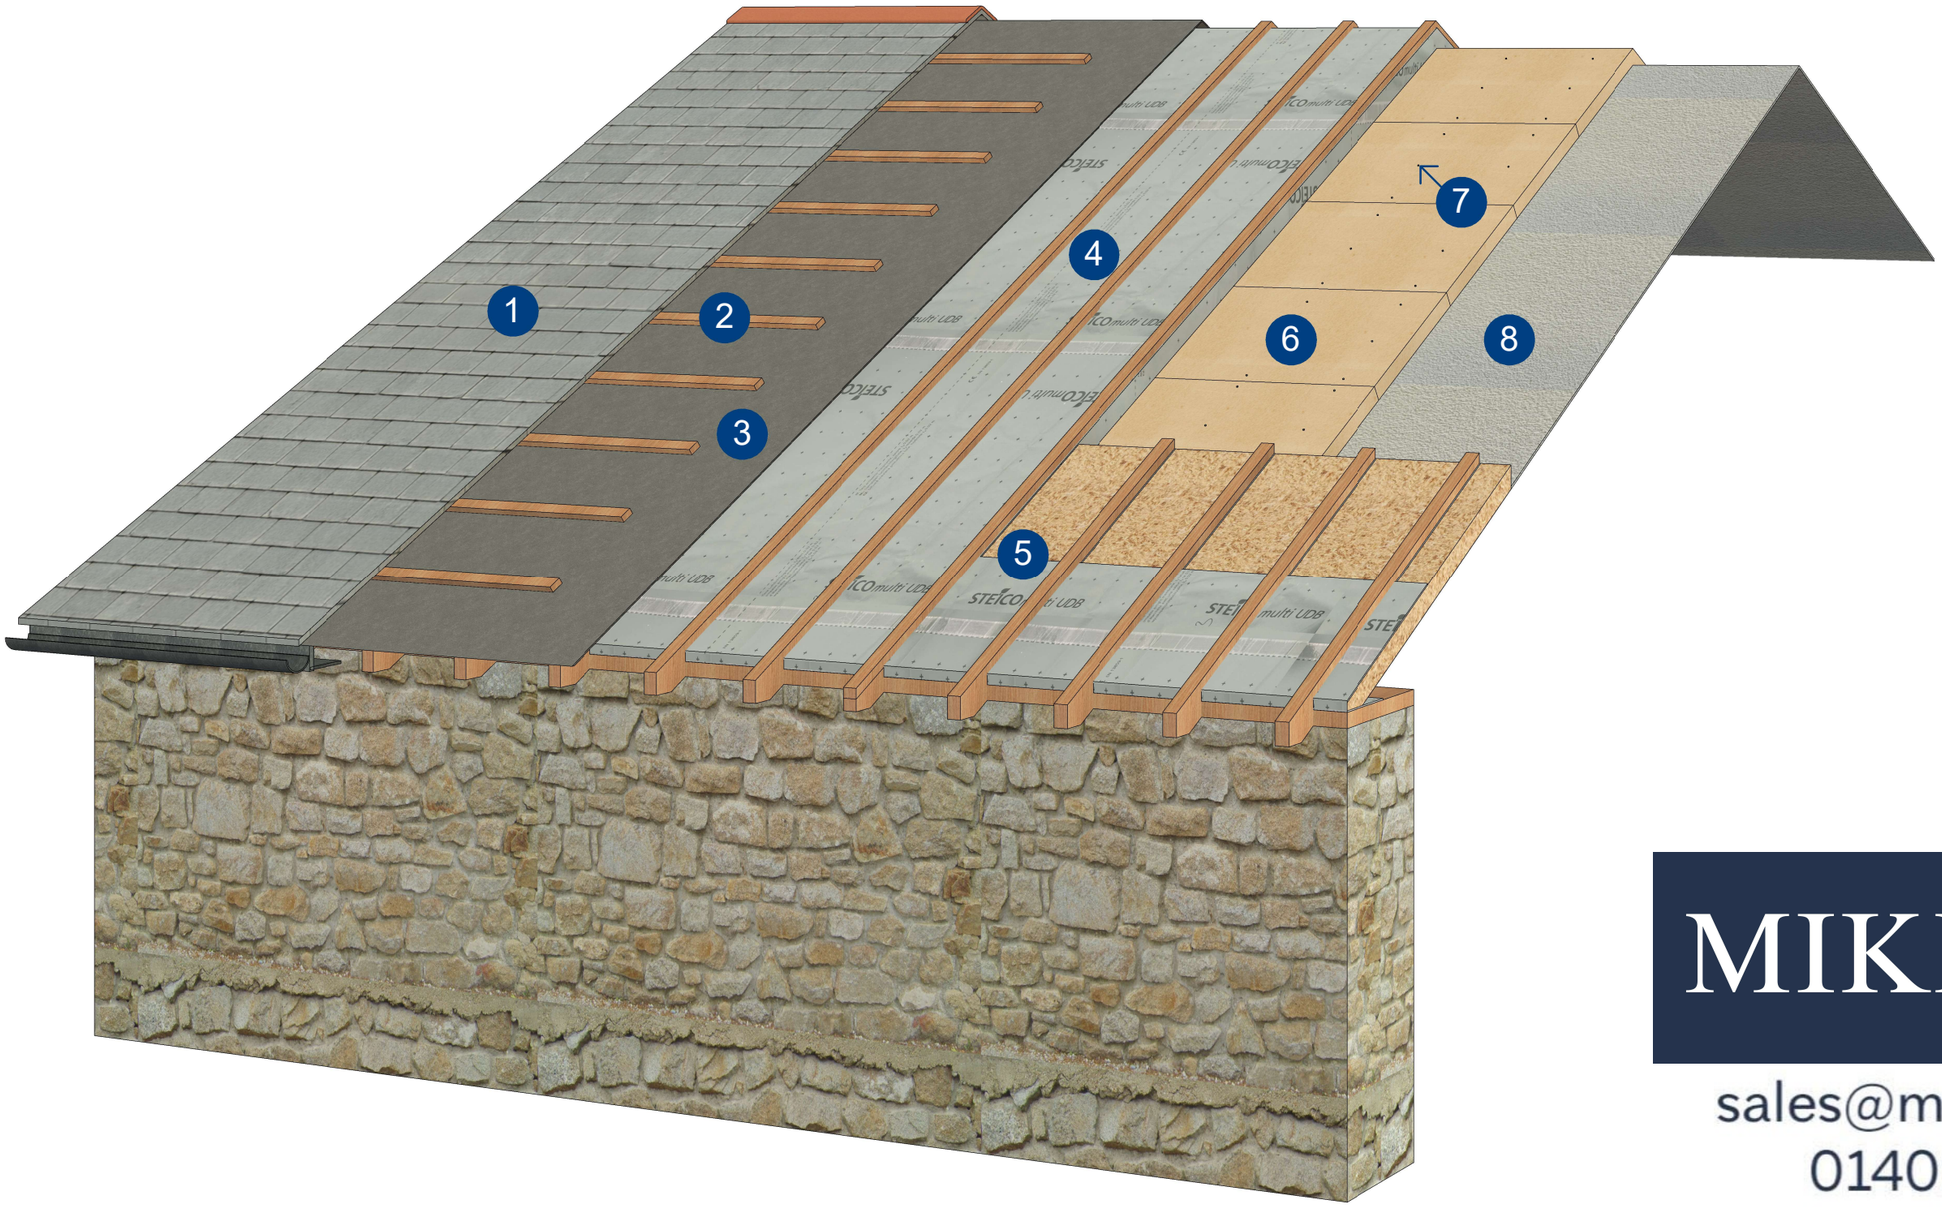

MIKE WYE

sales@mikewye.co.uk
01409 281644