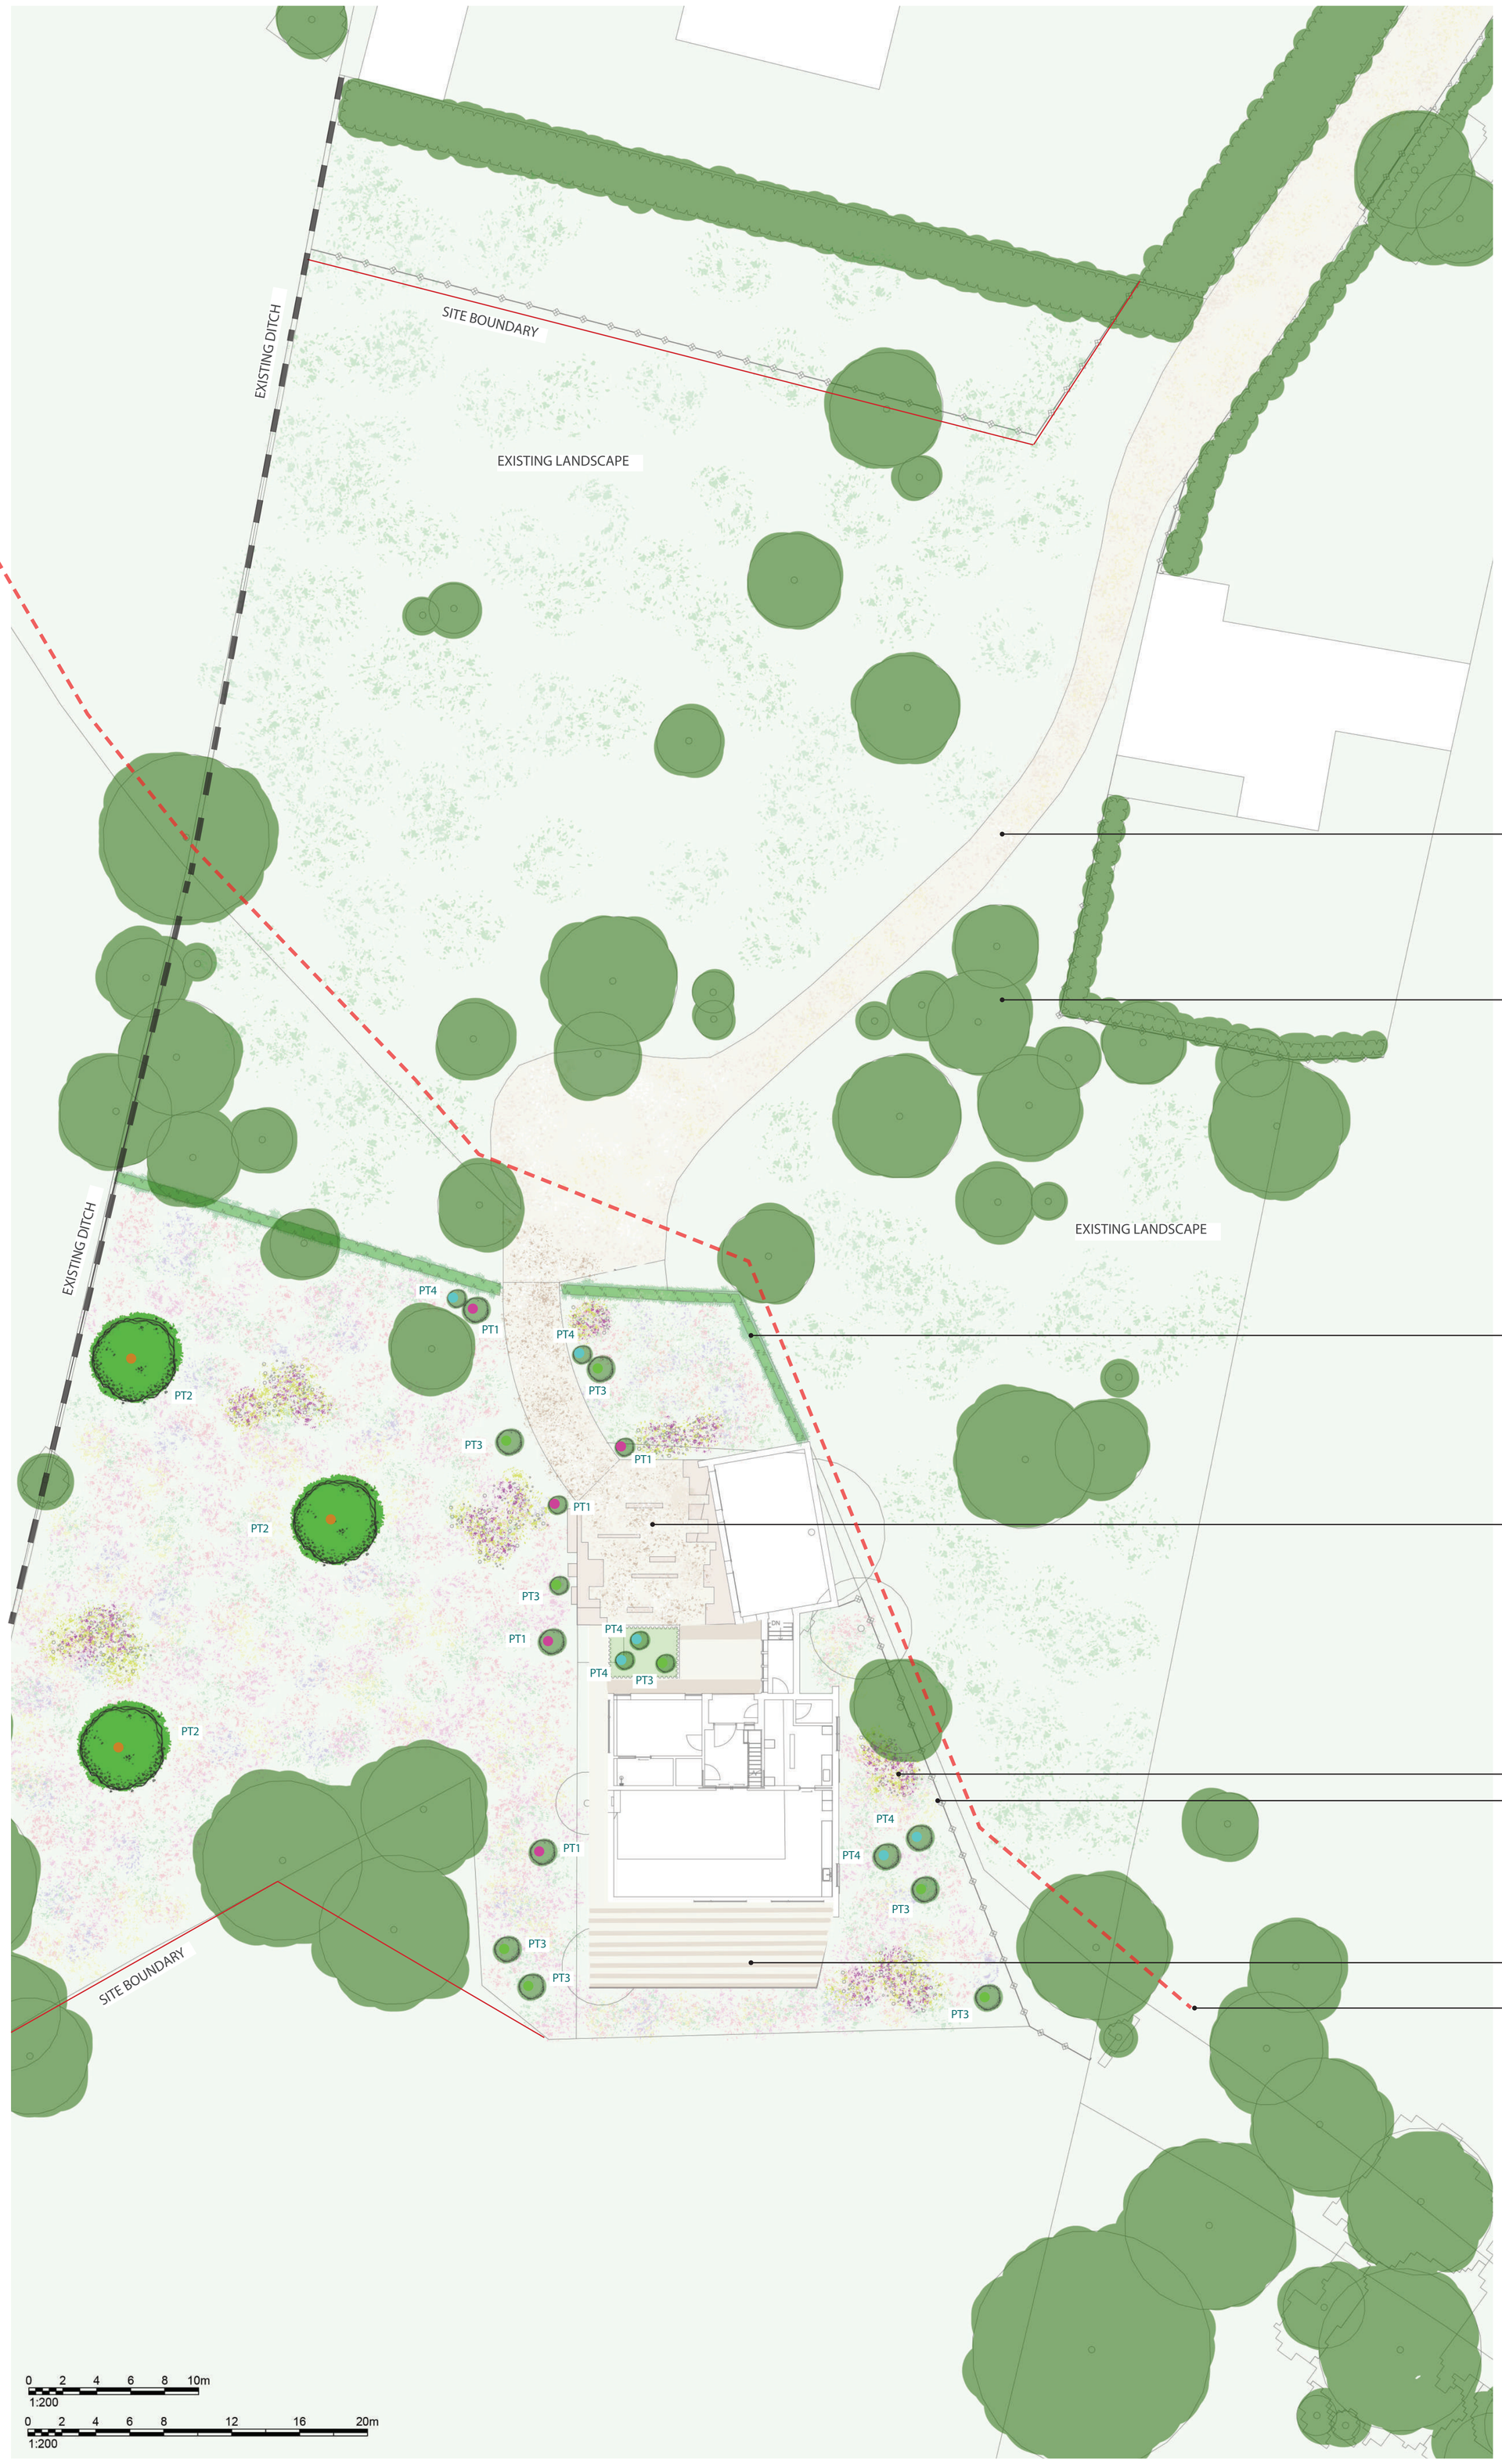


KEY

- Existing hedgerow to be retained
- Proposed evergreen boundary hedgerow
- **Proposed trees and feature planting**
- PT1 - Domestic multi-stem, such as Amelanchier lamarckii
- PT2 - Native trees of local provenance
- PT3 - Feature native shrub - Wayfaring Tree - Viburnum lenata
- PT4 - Feature native shrub - Guelder Rose - Viburnum opulus
- Proposed ornamental shrub planting
- Wildflower meadow
- Bulb planting
- Gravel driveway
- Gravel to dust with feature inset clay pavers

Gravel driveway

Existing landscape

Proposed evergreen hedgerow

Gravel to dust driveway with inset clay pavers

Bulb planting

Post and wire fencing

Raised decked terrace area

Existing public footpath to be retained

Nicola Jayne Landscape Design Ltd
www.njlandscapedesign.co.uk
studio@njlandscape.co.uk

© Copyright 2026 Nicola Jayne Landscape Design Ltd

DO NOT SCALE FROM THIS DRAWING

ISO A1

Nicola Jayne Landscape Design Ltd is a Private Limited Company registered in England and Wales No. 13014926.
Registered Office: Office 7 The Old Police House, 34 Station Road, Urmston, Manchester, M41 9JQ.

LANDSCAPE MASTERPLAN

JOB: 0526 Llys Llewelyn
REF: 0526-LA-01
Rev : P0
DRAFT FOR CLIENT COMMENT
11.03.2026
SCALE: 1:200 @A1

NICOLA JAYNE LANDSCAPE DESIGN