
Dimensions are to be checked on site. Do not scale from drawings. Report discrepancies to the Architect.

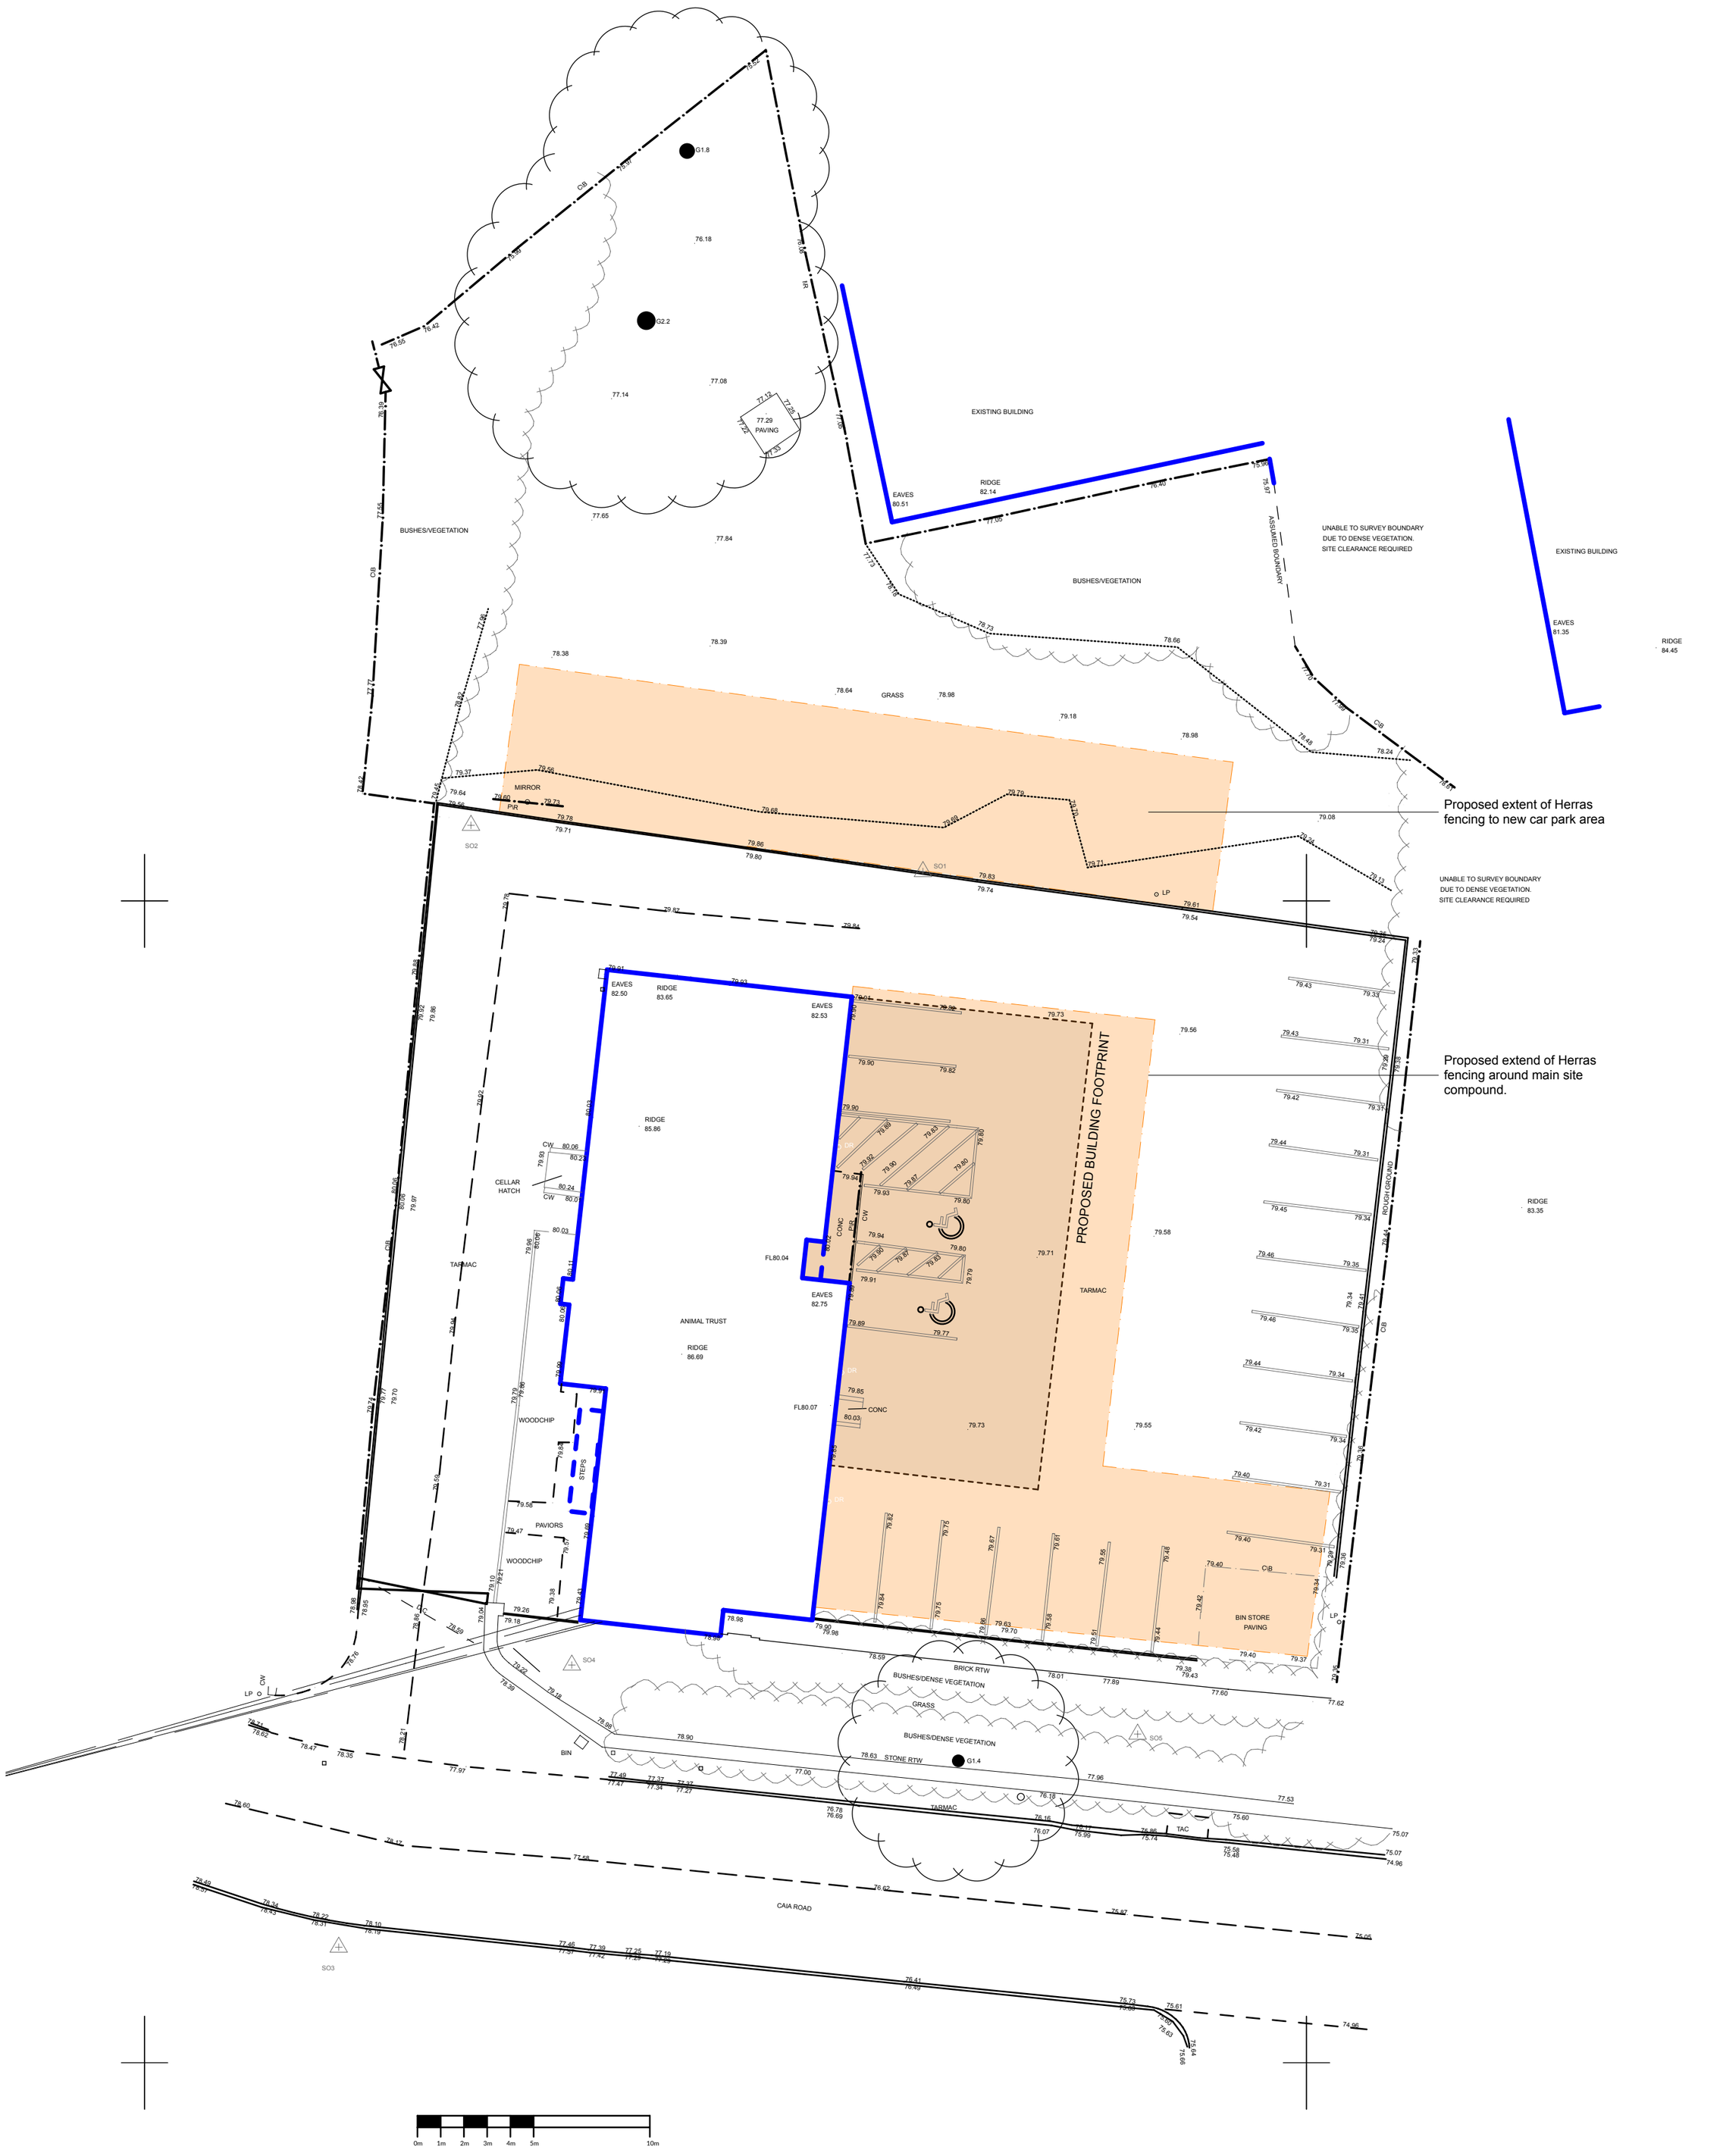

Proposed Site Compound/
Topographical Survey

N

Prince Architects 25 Wendover Avenue Liverpool L17 4LG 0151 7271384 ben@princearchitects.co.uk www.princearchitects.co.uk	Project: Animal Trust Wrexham Extension & Refurb	Client: Dr Owen Monie		Title: Proposed Site Compound
Size: A2	Proj. No: 21.003	Dwg No: L(04)007	Rev: P01	Purpose: PLANNING
	Scale: 1:200	Date: June '26	Drawn / Chk: BP	