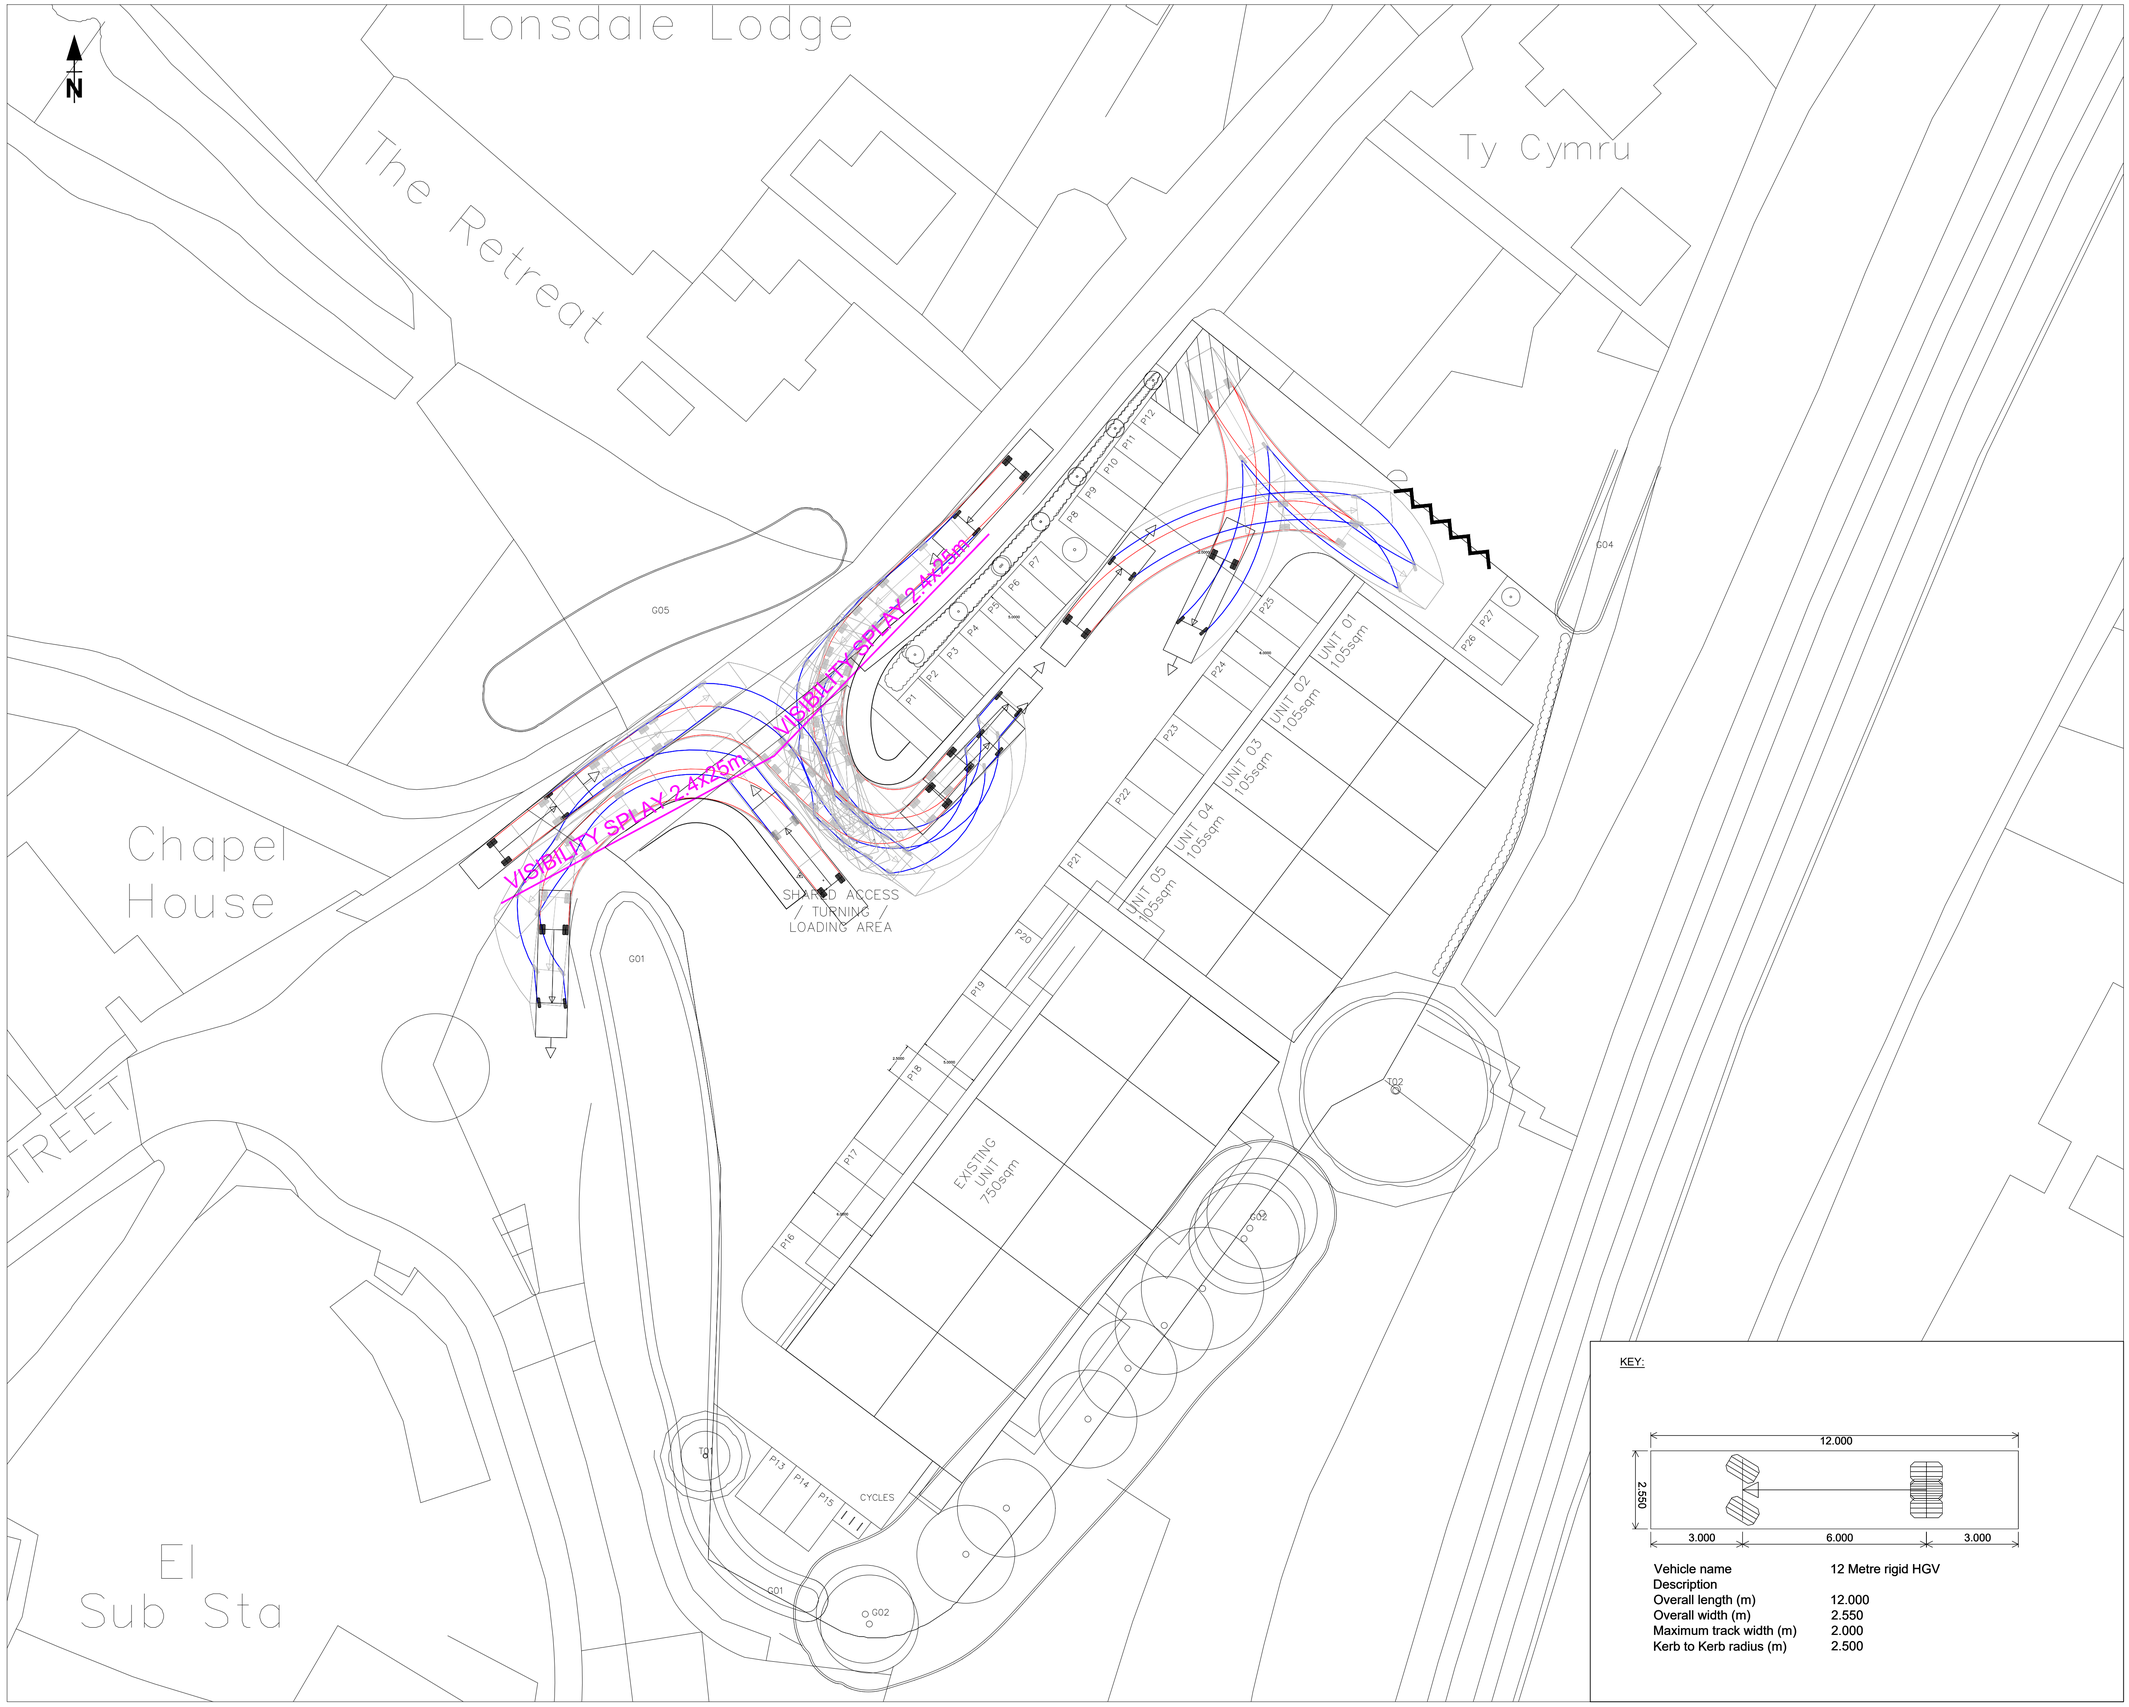


KEY:

Vehicle name	12 Metre rigid HGV
Description	
Overall length (m)	12.000
Overall width (m)	2.550
Maximum track width (m)	2.000
Kerb to Kerb radius (m)	2.500

THIS DOCUMENT HAS BEEN PREPARED IN ACCORDANCE WITH THE SCOPE OF INSPIRE DESIGN & DEVELOPMENT LTD'S APPOINTMENT WITH ITS CLIENT AND IS SUBJECT TO THE TERMS OF THAT APPOINTMENT, INSPIRE DESIGN & DEVELOPMENT LTD ACCEPTS NO LIABILITY FOR ANY USE OF THIS DOCUMENT OTHER THAN BY ITS CLIENT AND ONLY FOR THE PURPOSES FOR WHICH IT WAS PREPARED AND PROVIDED, © INSPIRE DESIGN & DEVELOPMENT LTD 2024

NOTES:

1. DO NOT SCALE FROM THIS DRAWING.
2. ALL MEASUREMENTS ARE IN METERS UNLESS OTHERWISE STATED.
3. DRAWING NOT ISSUED FOR CONSTRUCTION.

REV	DATE	NAME	CHECK	NOTE
P2	09/06/2026	NGP	CGR	ACCESS ARRANGEMENT AMENDED
P1	08/12/25	SG	CGR	12 METRE HGV ADDED

DRAWING STATUS:

FOR APPROVAL

CLIENT

AUBOURN ARCHITECTURE

PROJECT

WELL STREET, CEFN MAWR

DRAWING TITLE

ACCESS ARRANGEMENTS

DRAWN	CHECKED	APPROVED
SJG	CGR	CGR

DATE	SCALE @ A1
28 October 2024	1:250

DRAWING No.	REVISION No.
AA-1795-01-HW-001	P2

©CROWN COPYRIGHT AND DATABASE RIGHTS 2024 ORDNANCE SURVEY 0100031673