


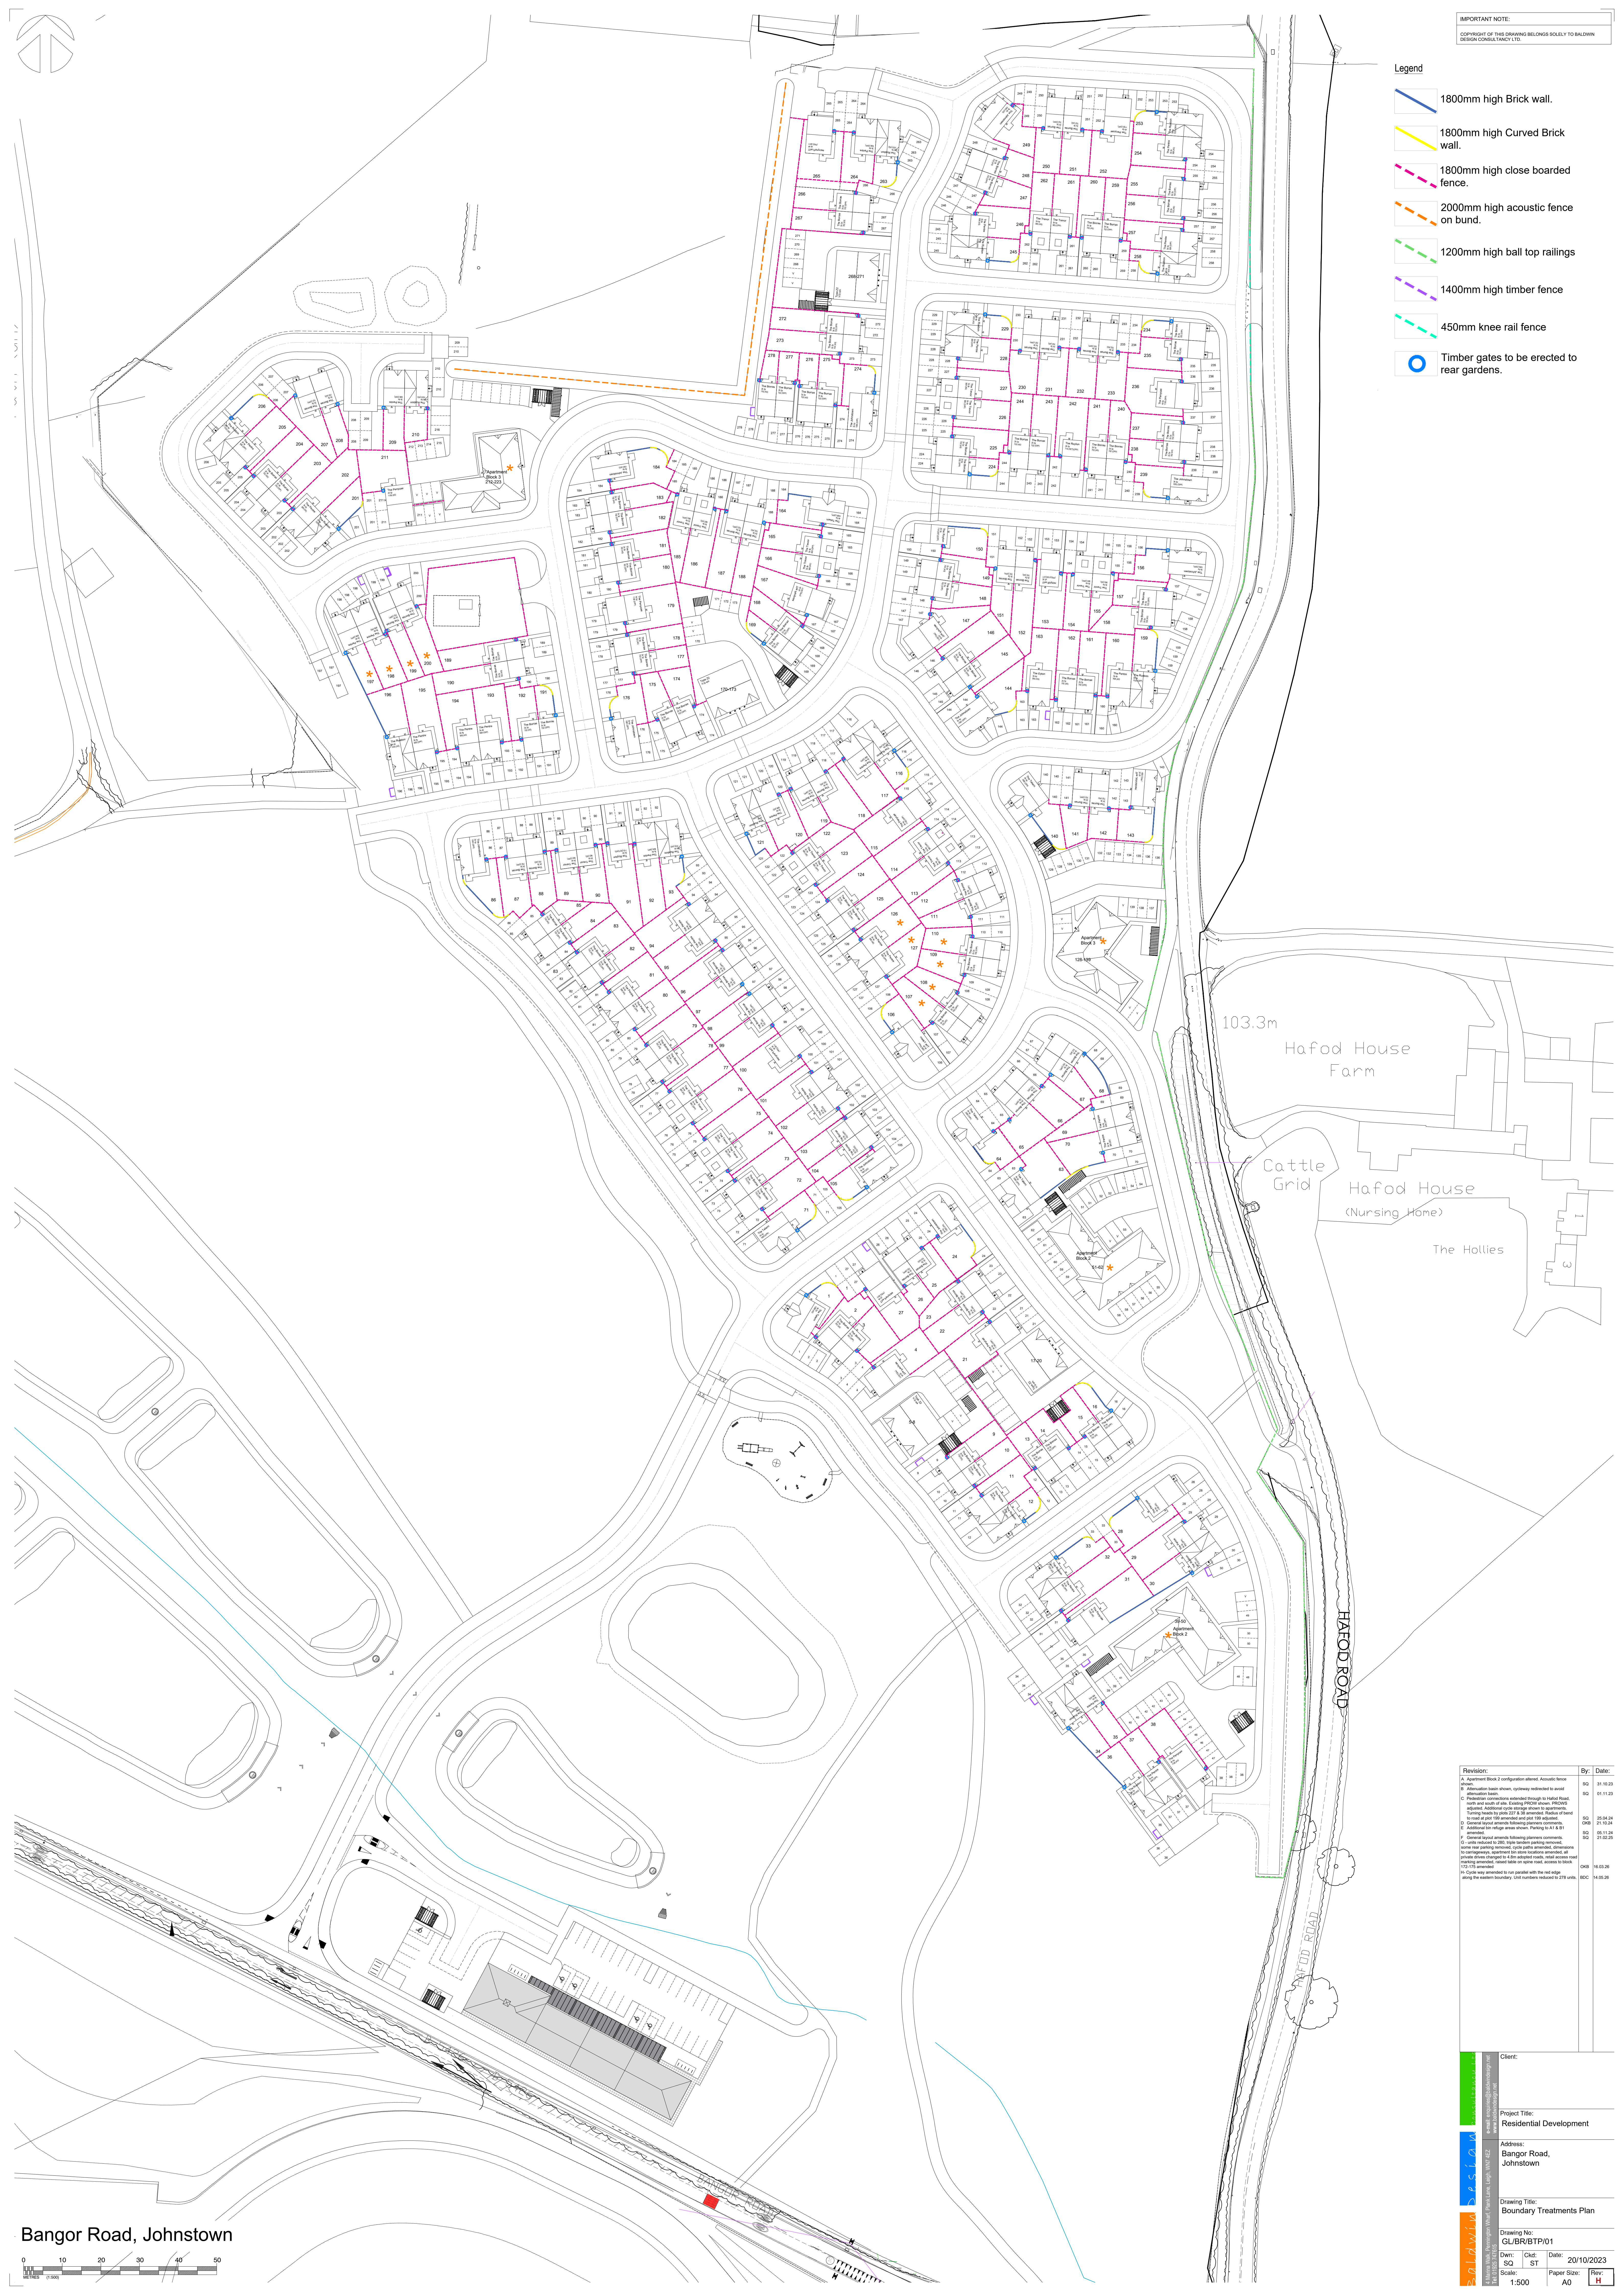

 e-mail: info@wpa.com  www: www.wpa.com  Tel: 01206 223770  Fax: 01206 223771 	Project Title: Residential Development		
	Address: Bangor Road, Johnstown		
	Drawing Title: Boundary Treatments Plan		
	Drawing No: GL/BR/BTP/01		
DN: SO	Ckd: ST	Date: 20/10/2023	
Scale: 1:500	Paper Size: A0	Rev: H	