



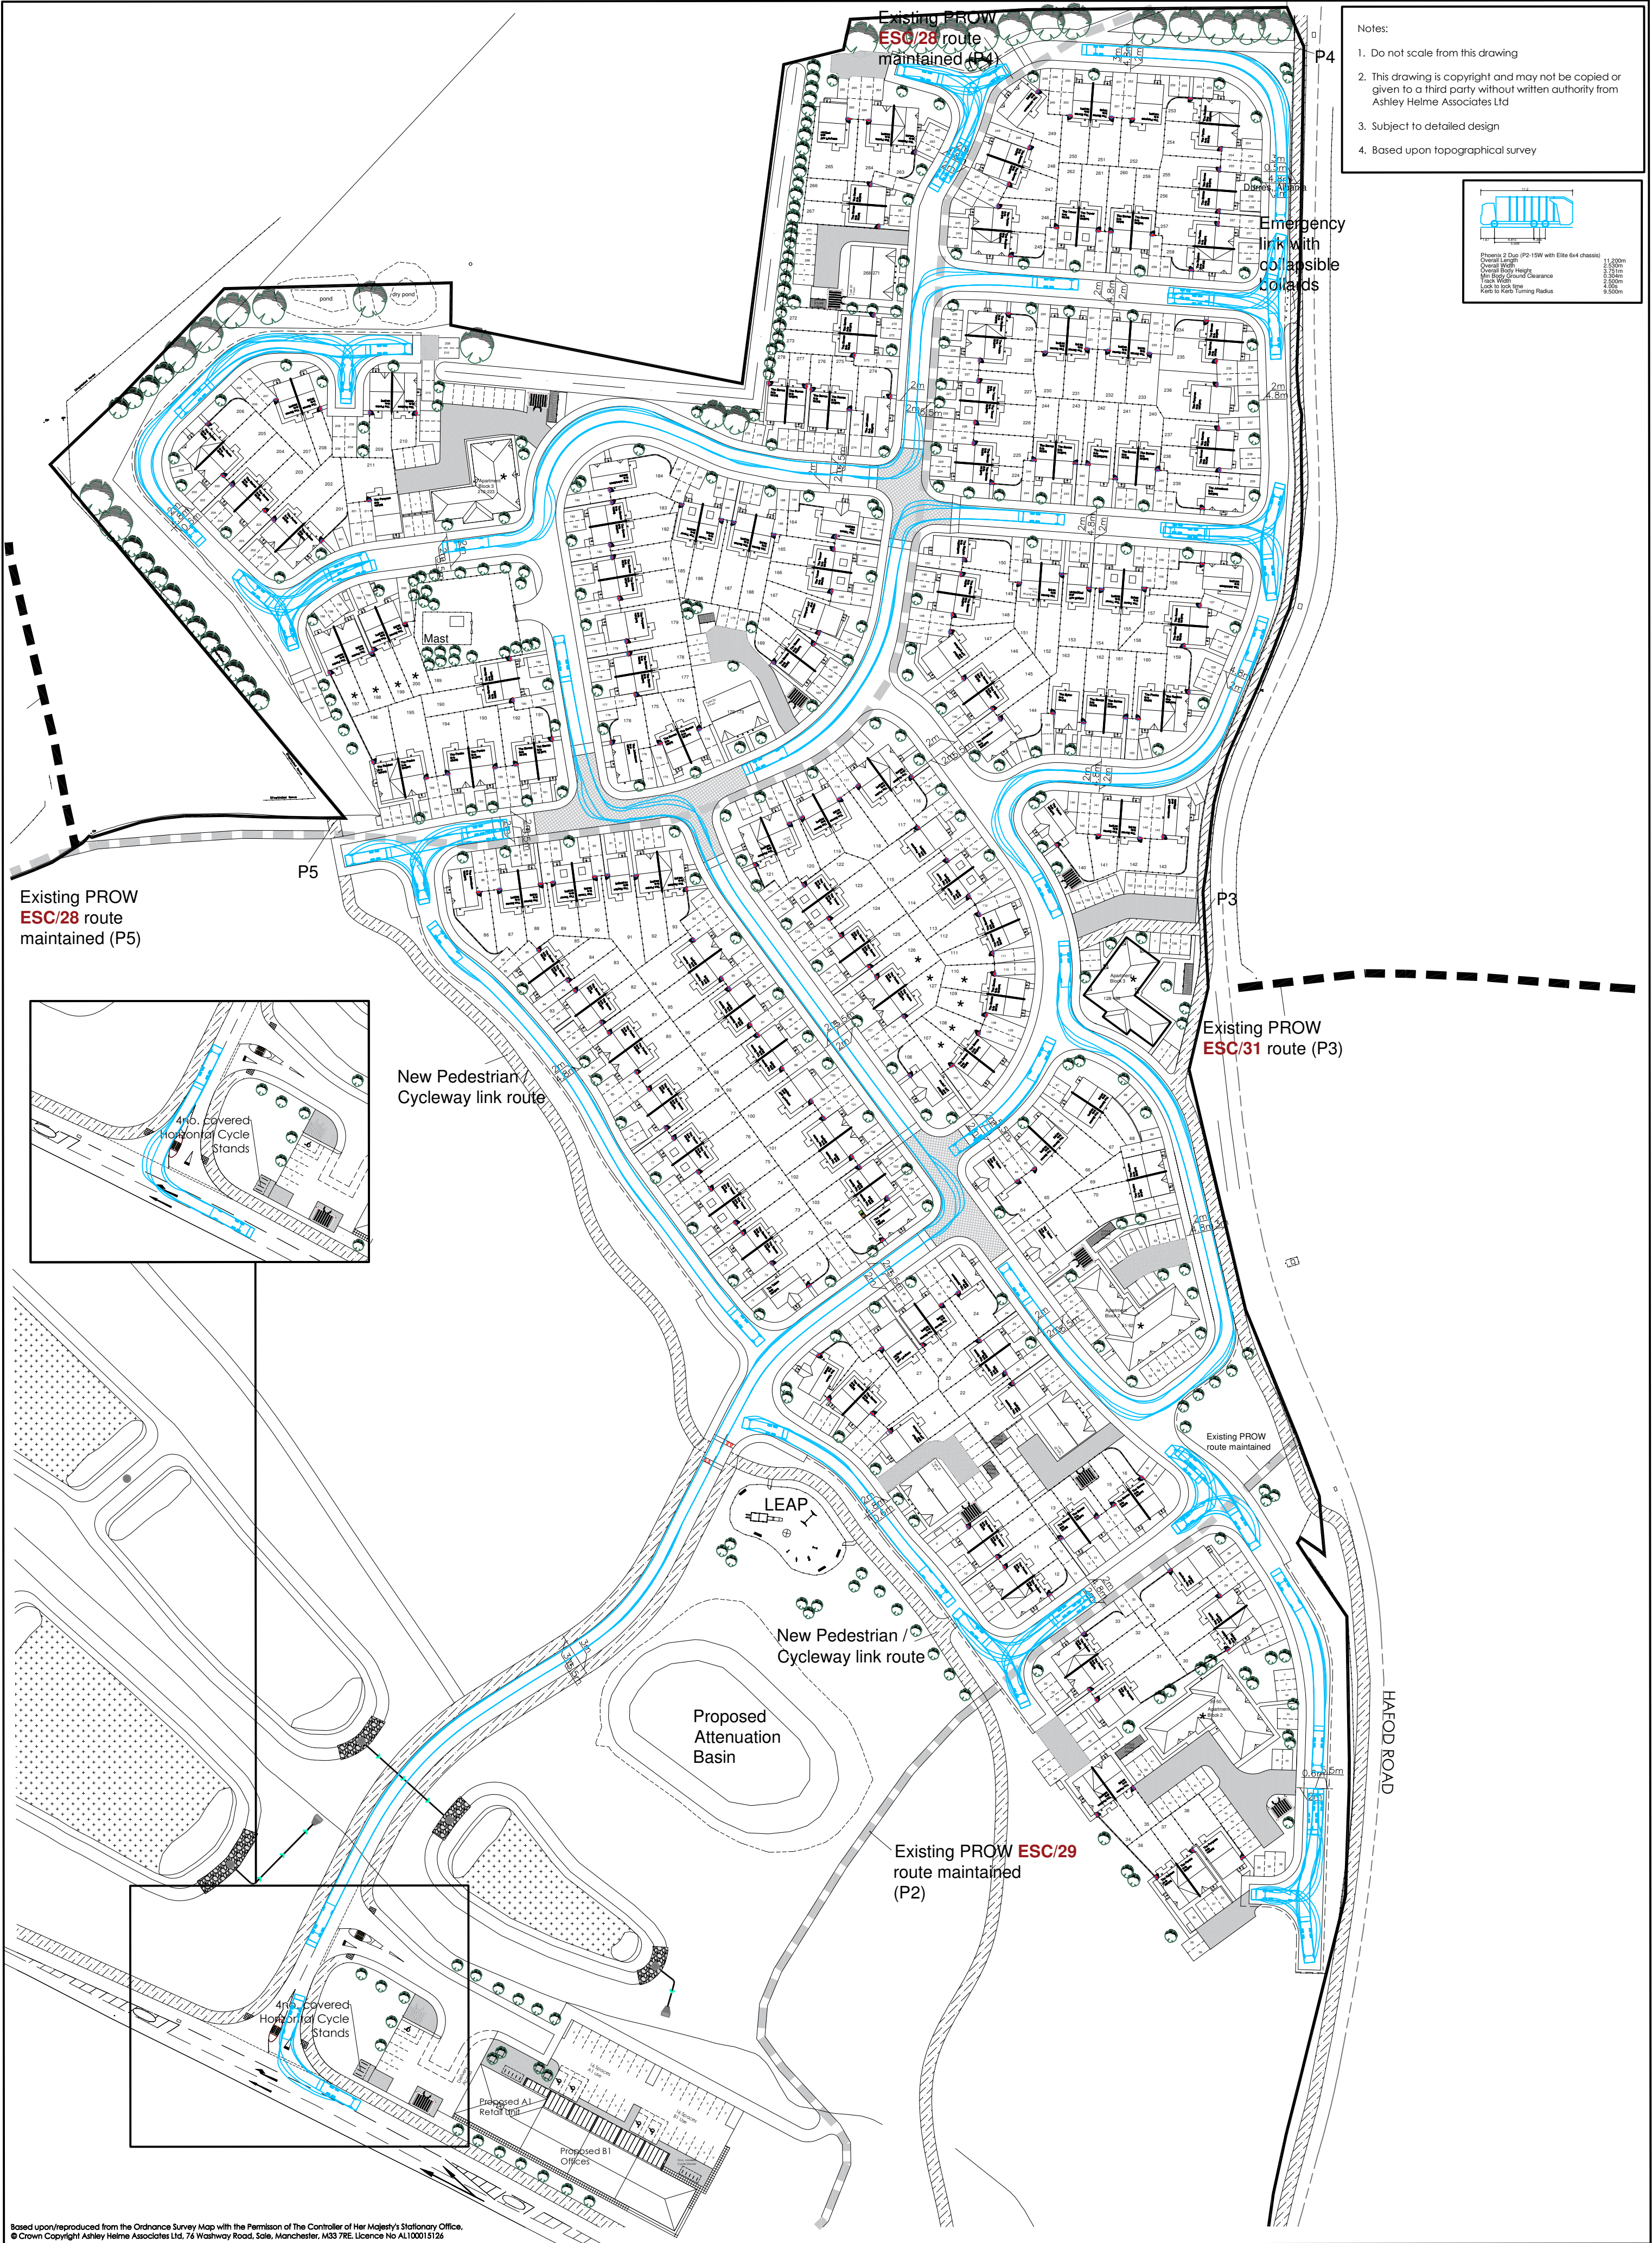

- Notes:
1. Do not scale from this drawing
 2. This drawing is copyright and may not be copied or given to a third party without written authority from Ashley Helme Associates Ltd
 3. Subject to detailed design
 4. Based upon topographical survey

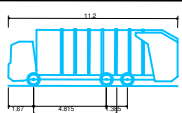

Phoenix 2 Duo (P2-15W with Elite 6x4 chassis)
Overall Length 11.200m
Overall Width 2.530m
Min Body Height 3.520m
Min Body Ground Clearance 2.500m
Track Width 2.500m
Lock to Lock 4.000m
Kerb to Kerb Turning Radius 9.500m

Existing PROW
ESC/28 route
maintained (P5)

New Pedestrian /
Cycleway link route

Existing PROW
ESC/31 route (P3)

New Pedestrian /
Cycleway link route

Proposed
Attenuation
Basin

Existing PROW **ESC/29**
route maintained
(P2)

HAFOD ROAD

Based upon/reproduced from the Ordnance Survey Map with the Permission of The Controller of Her Majesty's Stationary Office.
© Crown Copyright Ashley Helme Associates Ltd, 76 Washway Road, Sale, Manchester, M33 7RE. Licence No AL100015126

Project	BANGOR ROAD, JOHNSTOWN
Client	GLADMAN DEVELOPMENTS LTD

Title		Drawing No	Rev
SWEPT PATH ANALYSIS: REFUSE VEHICLE		1232/SP/02	G
		Date	Scale
		MAY 2026	1:1000@A2

 ASHLEY HELME ASSOCIATES	Telephone	0161 972 0552
	Email	aha@ashleyhelme.co.uk
	Website	www.ashleyhelme.co.uk
Address		76 Washway Road, Sale, Manchester, M33 7RE