


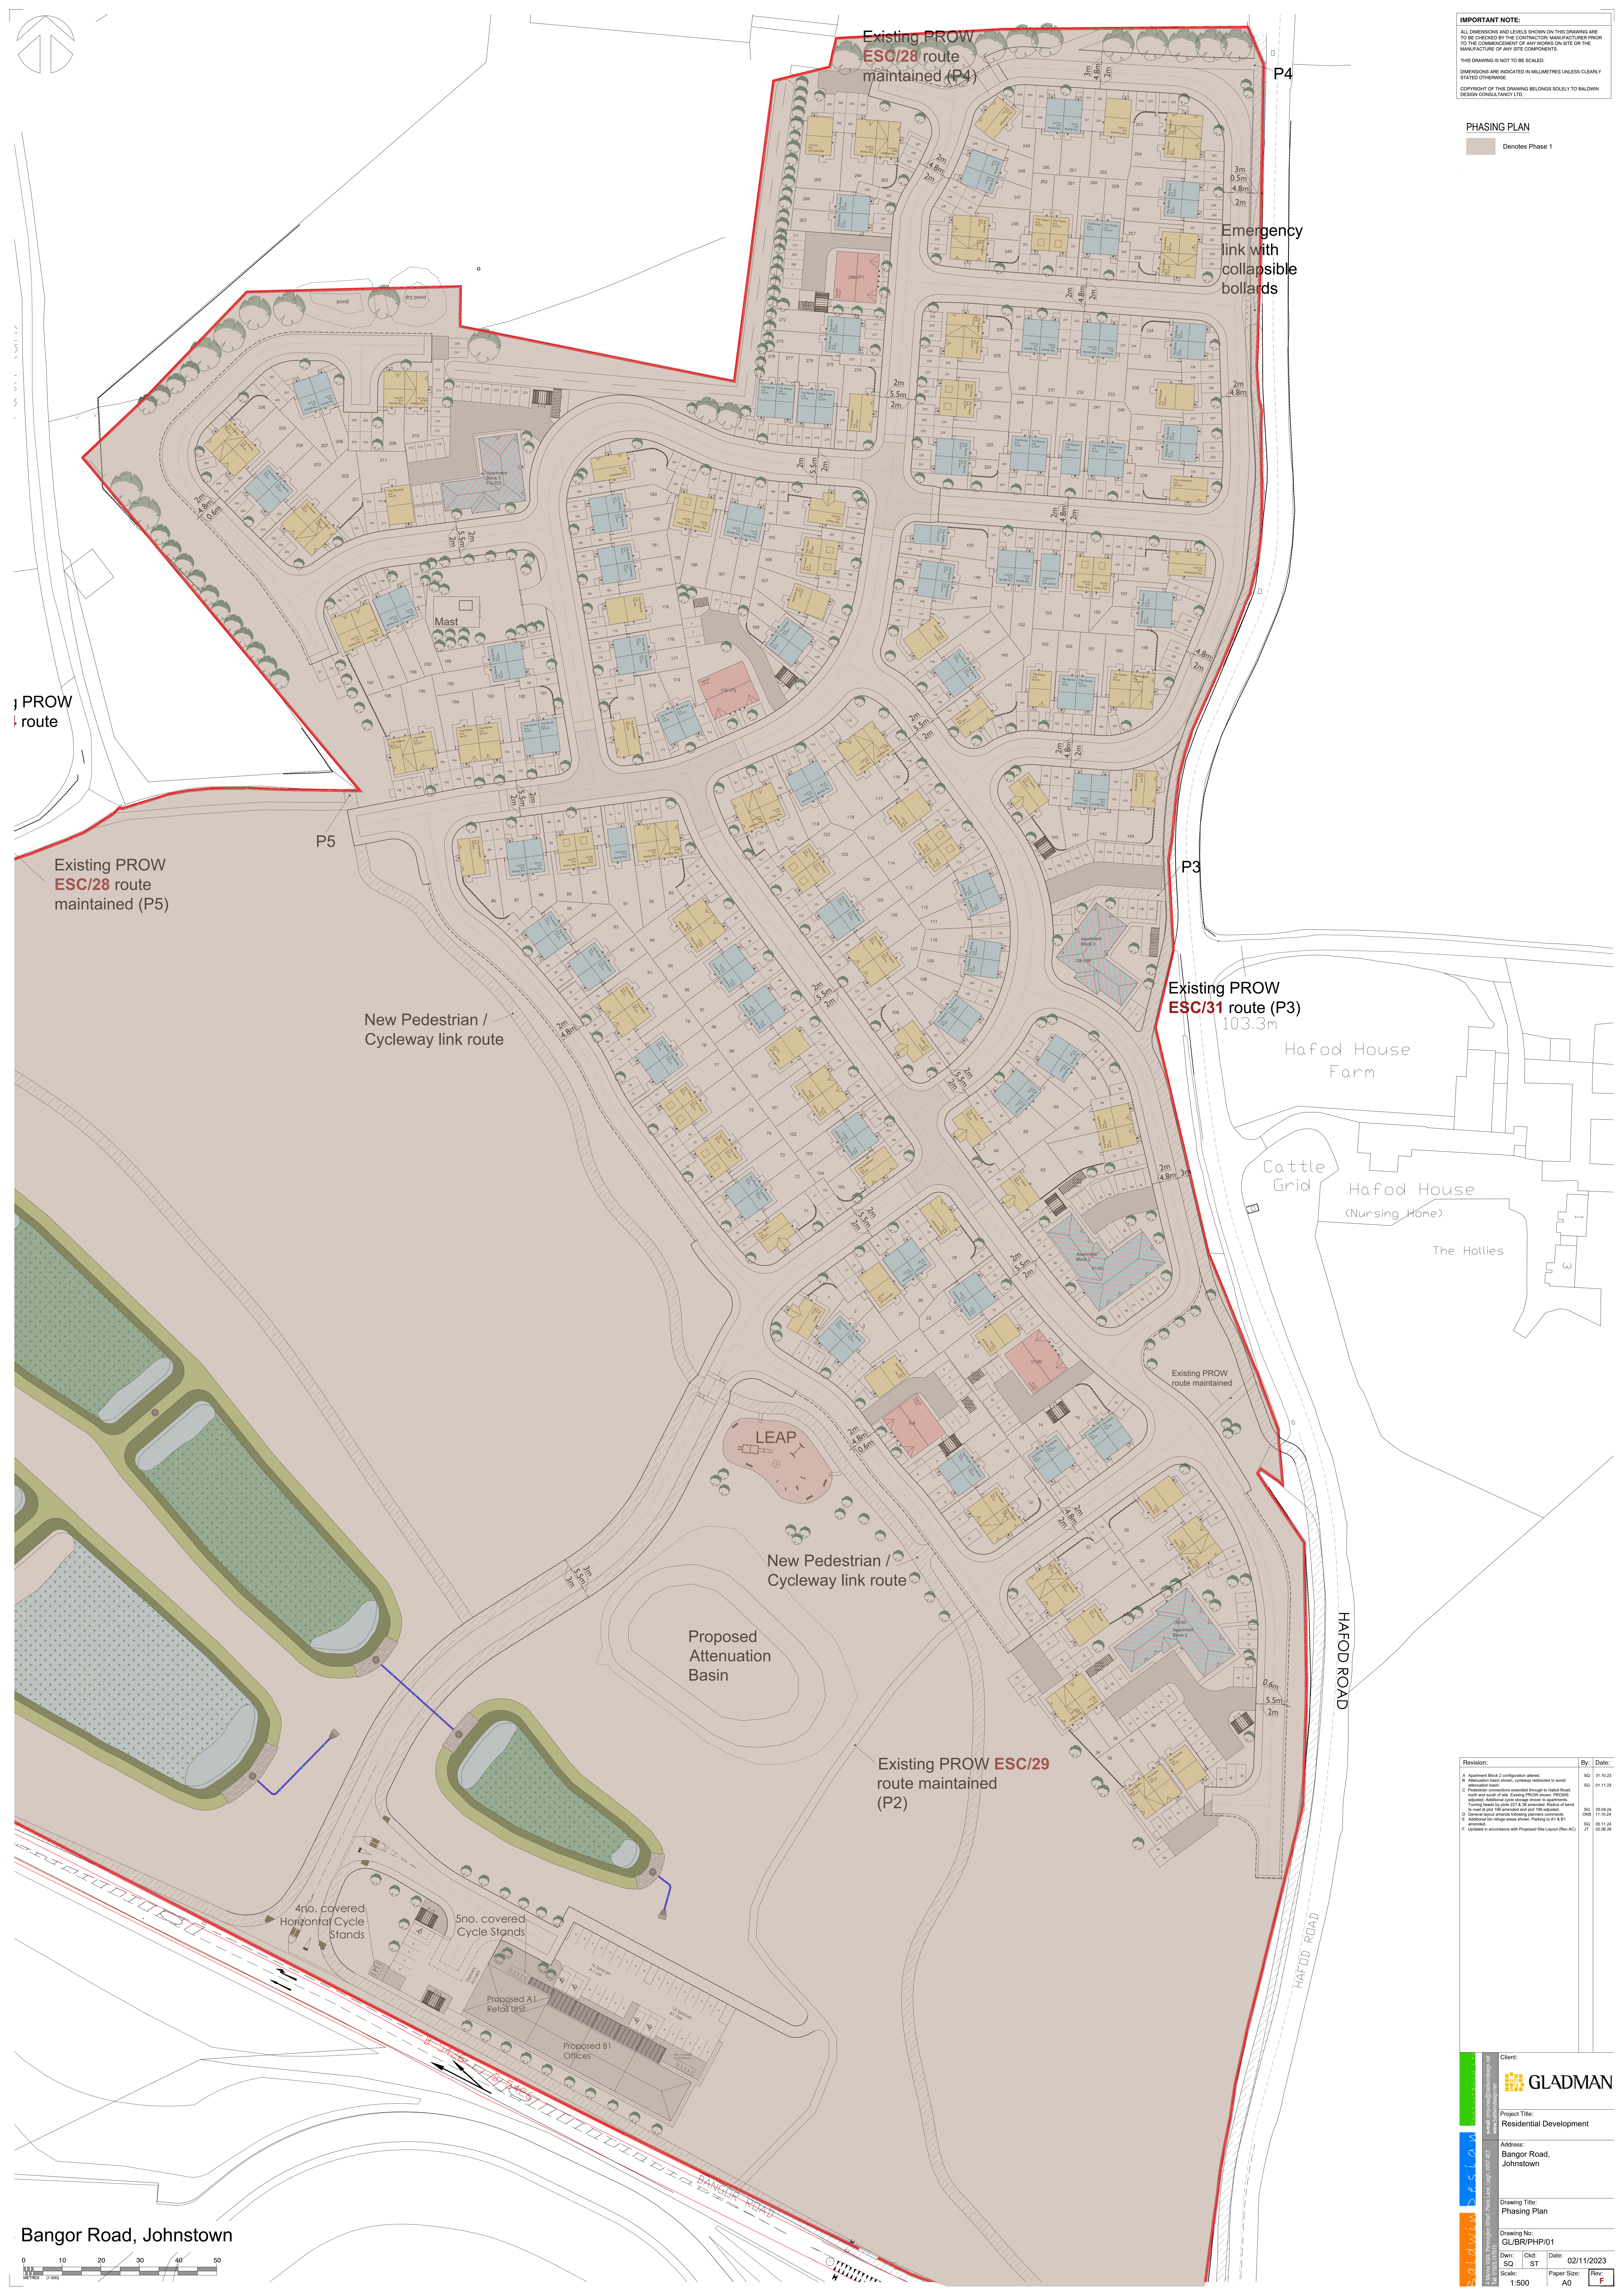

IMPORTANT NOTE:
ALL DIMENSIONS AND LEVELS SHOWN ON THIS DRAWING ARE TO BE CHECKED BY THE CONTRACTOR MANUFACTURER PRIOR TO THE COMMENCEMENT OF ANY WORKS ON SITE OR THE MANUFACTURE OF ANY SITE COMPONENTS.
THIS DRAWING IS NOT TO BE SCALED.
DIMENSIONS ARE INDICATED IN MILLIMETRES UNLESS CLEARLY STATED OTHERWISE.
COPYRIGHT OF THIS DRAWING BELONGS SOLELY TO BALDWIN DESIGN CONSULTANCY LTD.

PHASING PLAN
Denotes Phase 1

Revision:	By:	Date:
A. Apartment Block 2 configuration altered	SQ	31.10.23
B. Attenuation basin shown, cycleway referenced to avoid attenuation basin	SQ	01.11.23
C. Proposed link route shown, referenced to avoid road, north and south of site. Existing PROW shown. PROWIS updated. Additional cycle storage shown in apartments.	SQ	23.04.24
D. Turning lanes to units 227 & 230 amended. Radius of bend to match at least 10m amended and lost 10m added.	QMS	11.03.24
E. Ground level amended to show correct elevation.	SQ	05.11.24
F. Additional car refuge areas shown. Parking to A1 & B1 amended.	JT	02.06.24
G. Updated in accordance with Proposed Site Layout (Rev A2).		

Client:

Project Title:
Residential Development

Address:
Bangor Road,
Johnstown

Drawing Title:
Phasing Plan

Drawing No:
GL/BR/PHP/01

Dwn:
SQ

Ckt:
ST

Date:
02/11/2023

Scale:
1:500

Paper Size:
A0

Rev:
F

Bangor Road, Johnstown

