




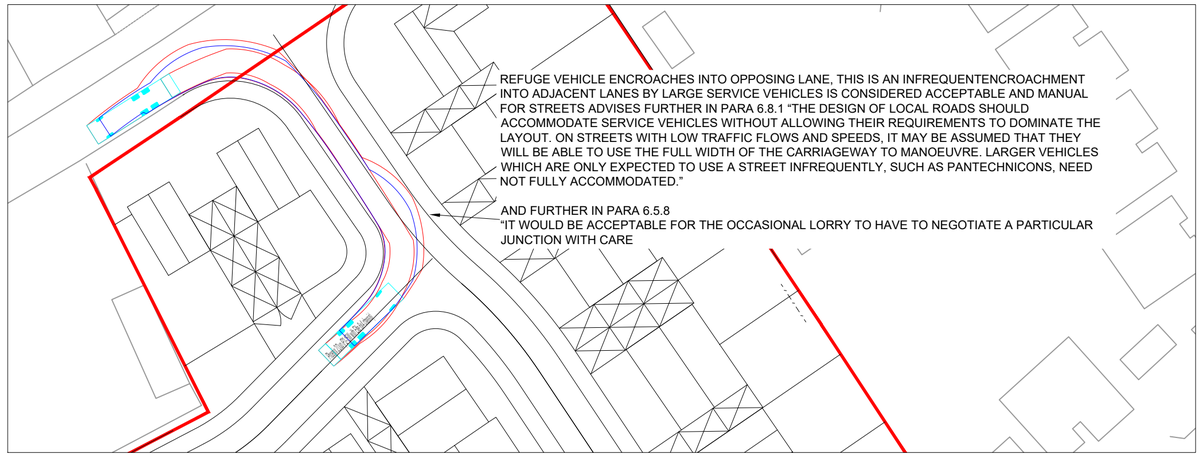

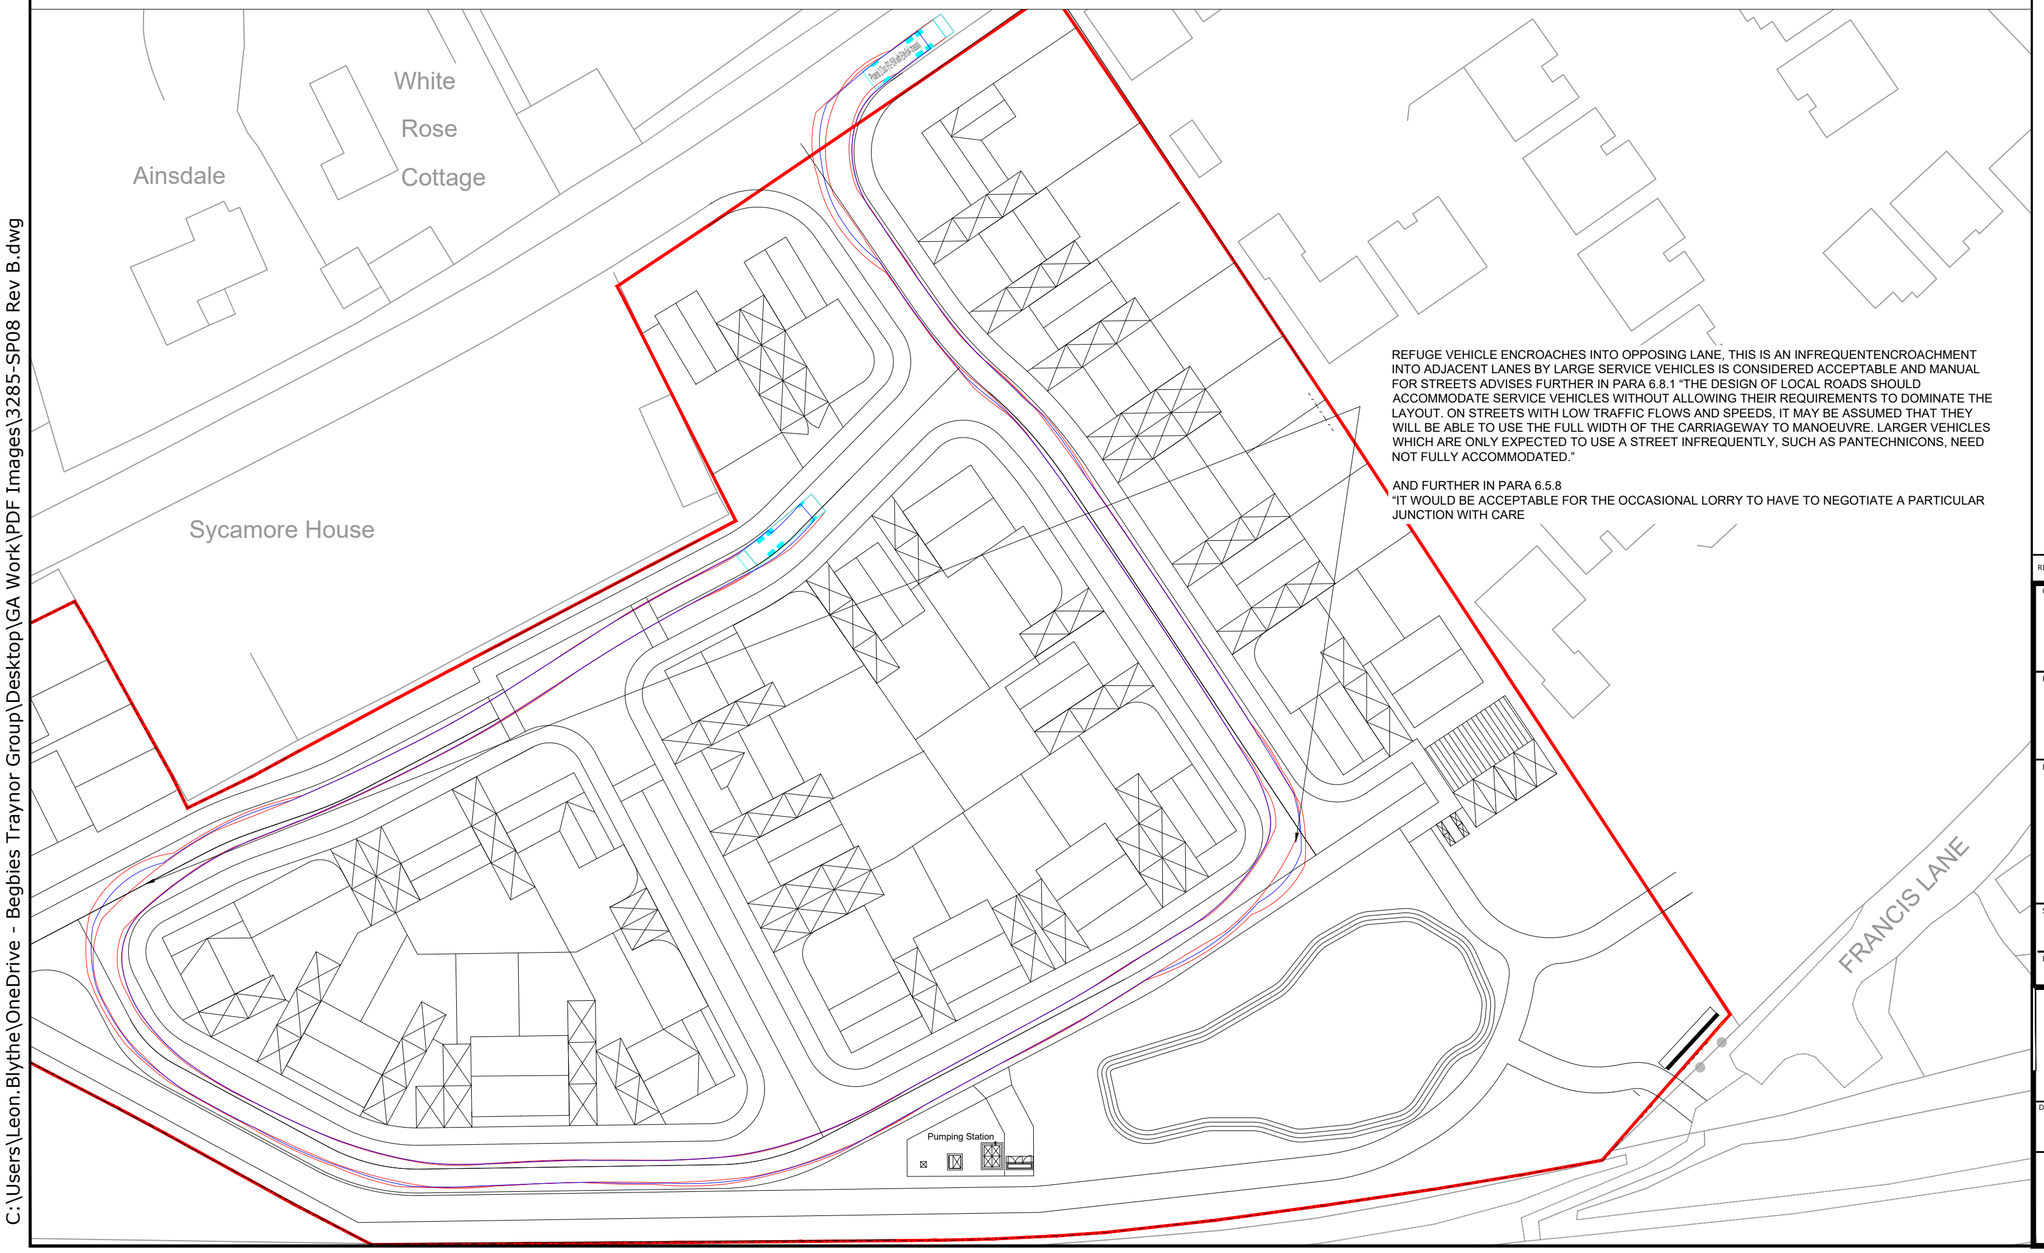

NOTES

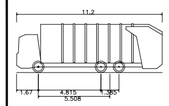

Phoenix 2 Duo (P2-15W with Elite 6x4 chassis)

Overall Length	11.200m
Overall Width	2.550m
Overall Body Height	3.751m
Min Body Ground Clearance	0.304m
Track Width	2.500m
Lock to lock time	4.00s
Kerb to Kerb Turning Radius	9.500m

REV	DETAILS	DRAWN	CHECKED	DATE
-	-	-	-	-

CLIENT:
PRIDDING FARMING PARTNERSHIP

PROJECT:
WREXHAM ROAD, HOLT

DRAWING TITLE:
SWEPT PATH ANALYSIS

SCALES:
1:500 @ A2

DRAWN:	CHECKED:	DATE:
LB	MR	JUL 26

BTG Eddisons
340 Deansgate
Manchester
M3 4LY

Email: info@eddisons.com
Tel: 0161 837 7380
Web: www.eddisons.com/services/transport-planning

DRAWING NUMBER:	REVISION:
3285-SP08	B

BTG Eddisons

C:\Users\Leon.Blythe\OneDrive - Begbies Traynor Group\Desktop\GA Work\PDF Images\3285-SP08 Rev B.dwg