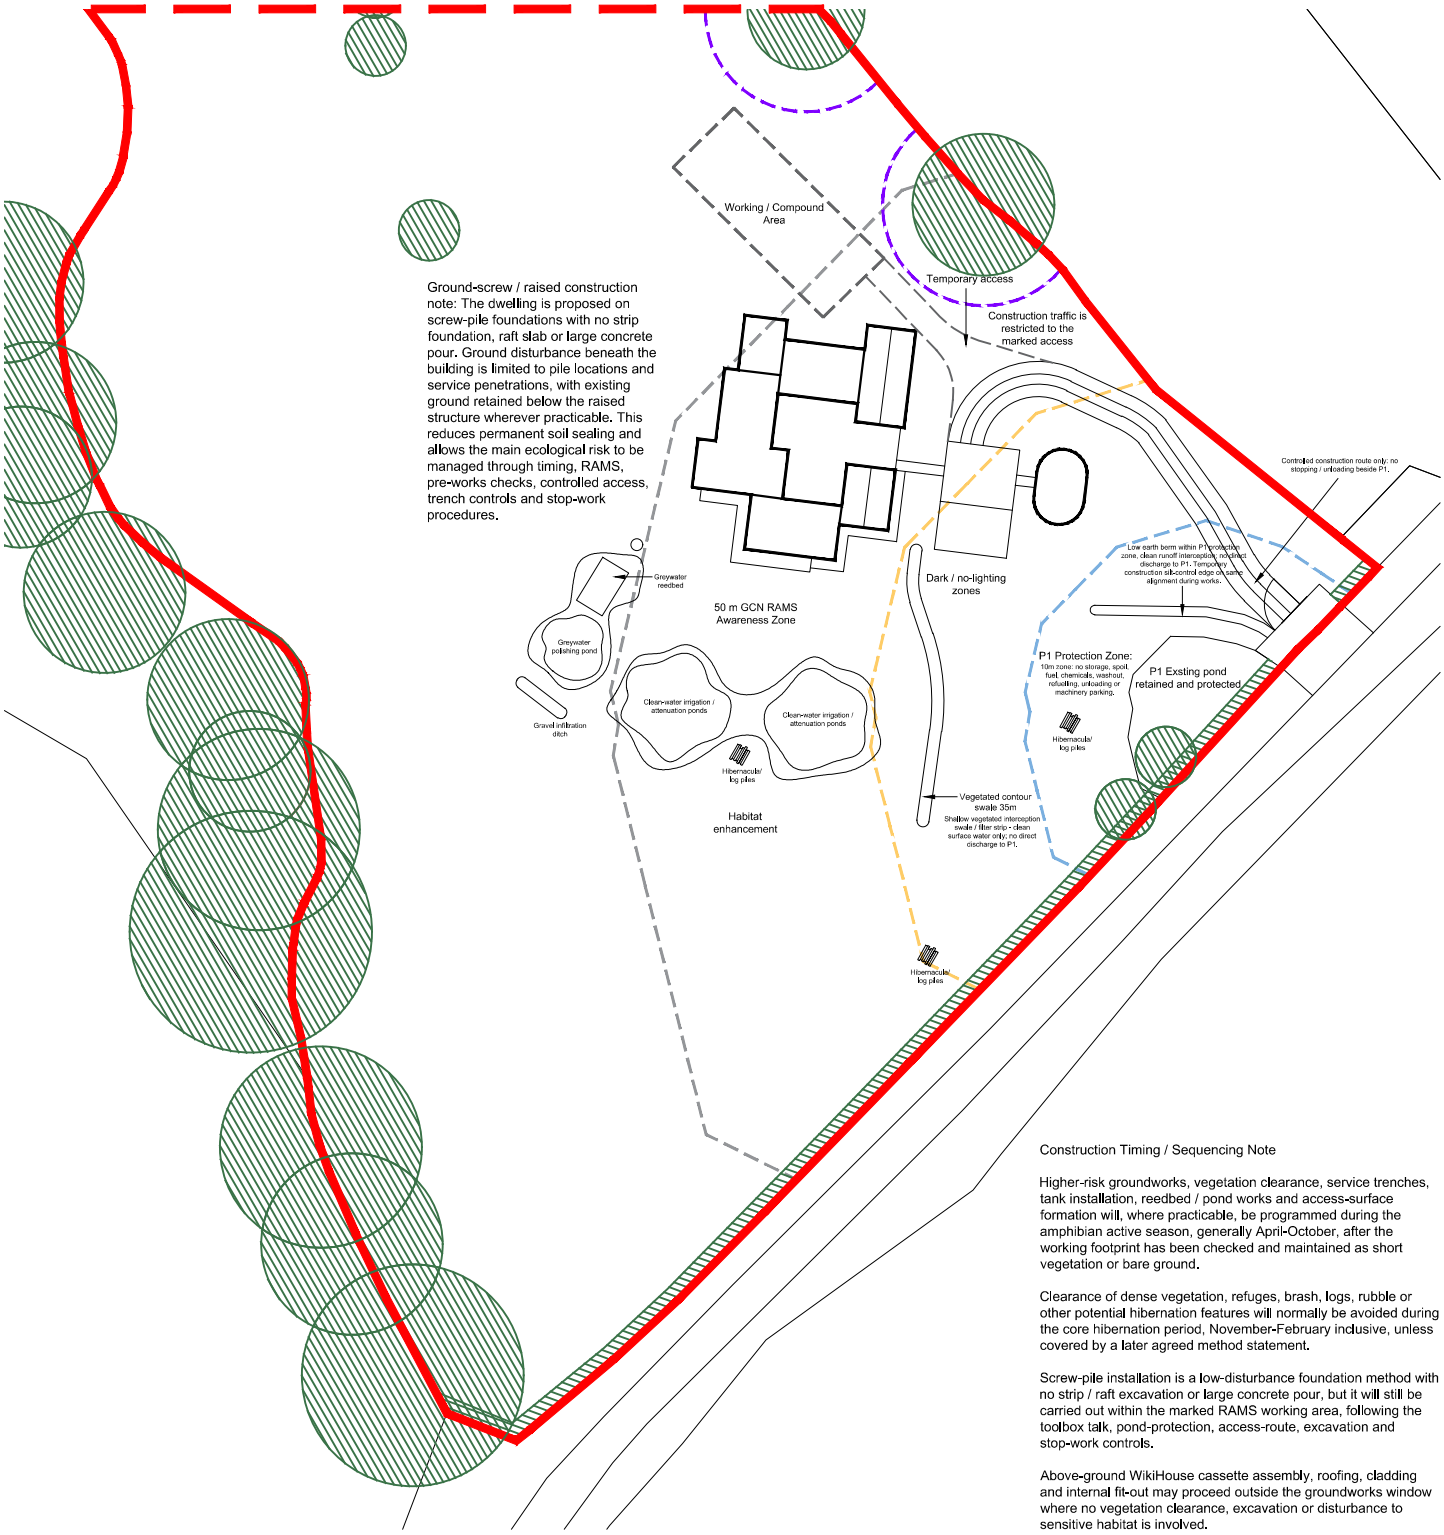


GCN RAMS NOTES

- P1 is confirmed GCN-positive eDNA
- Construction traffic is restricted to the marked access route only.
- No storage, spoil, fuel, chemicals, washout, unloading, refuelling or machinery parking within the P1 protection zone.
- Where the construction access passes close to P1, a temporary protective barrier and silt-control edge will be installed during construction.
- Trenches and excavations will be covered overnight or fitted with escape ramps and checked each morning.
- No routine external lighting within 25 m of P1. Dark corridors to hedgerows, ponds and woodland edge retained.
- P5 off-site pond - GCN confirmed by eDNA; no direct works. See eDNA report and pond context plan.
- If a GCN or suspected GCN is found, works in that area stop and specialist ecological advice is sought before recommencement.
- Higher-risk groundworks to be programmed April-October where practicable; above-ground WikiHouse assembly may proceed outside this period where no new ground disturbance or habitat clearance is involved.