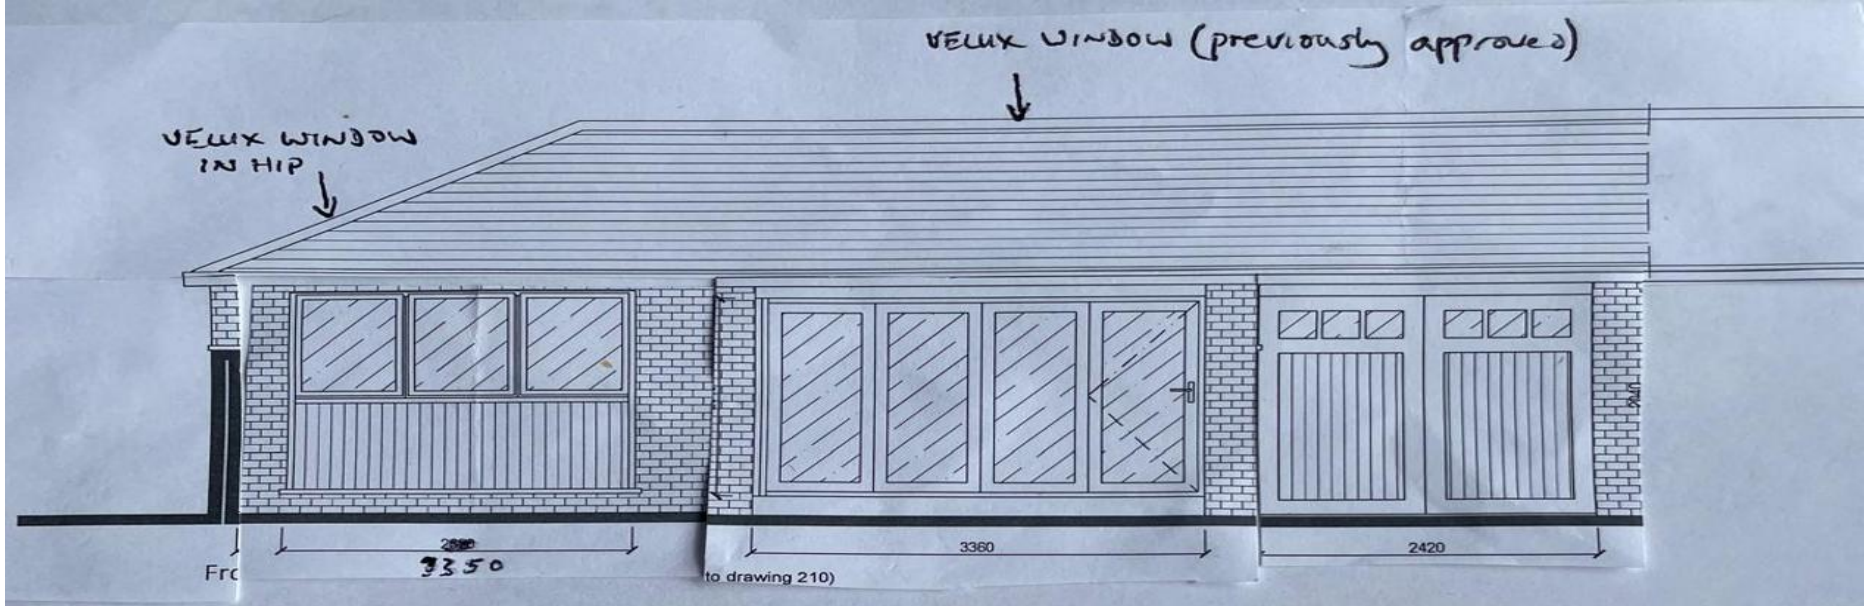
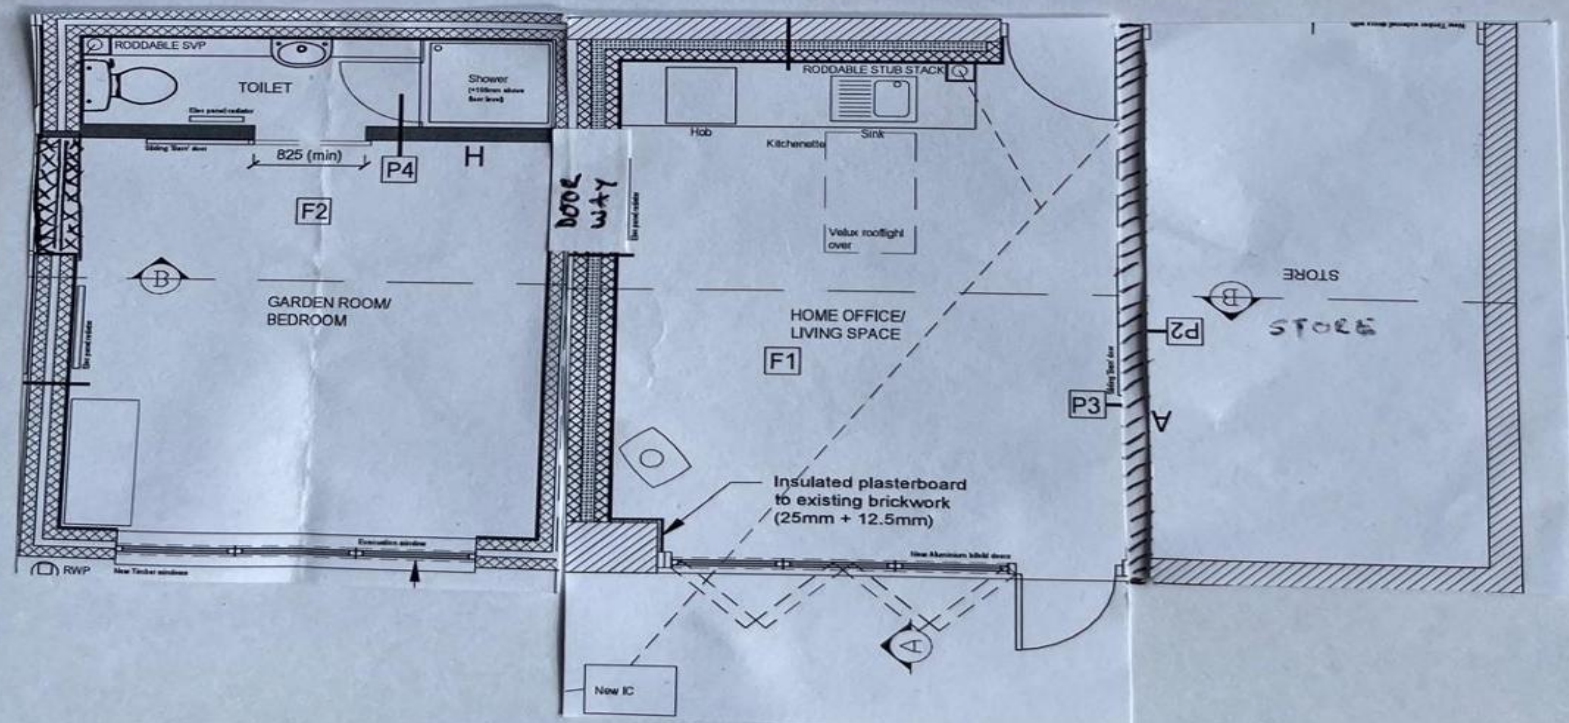

VELUX WINDOW (previously approved)
VELUX WINDOW IN HIP
3350
3360
2420
(to drawing 210)


RODDABLE SVP
TOILET
Shower
825 (min)
P4
H
F2
DOOR WAY
RODDABLE STUB STACK
Hob
Kitchenette
Sink
Velux rooflight over
GARDEN ROOM/ BEDROOM
HOME OFFICE/ LIVING SPACE
F1
STORE
STORE
P2
P3
A
B
Insulated plasterboard to existing brickwork (25mm + 12.5mm)
RWP
New IC