

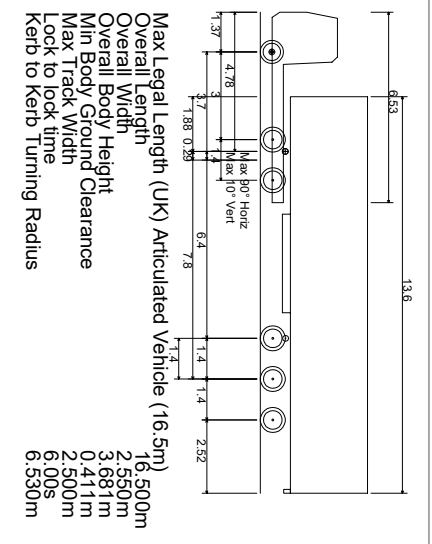


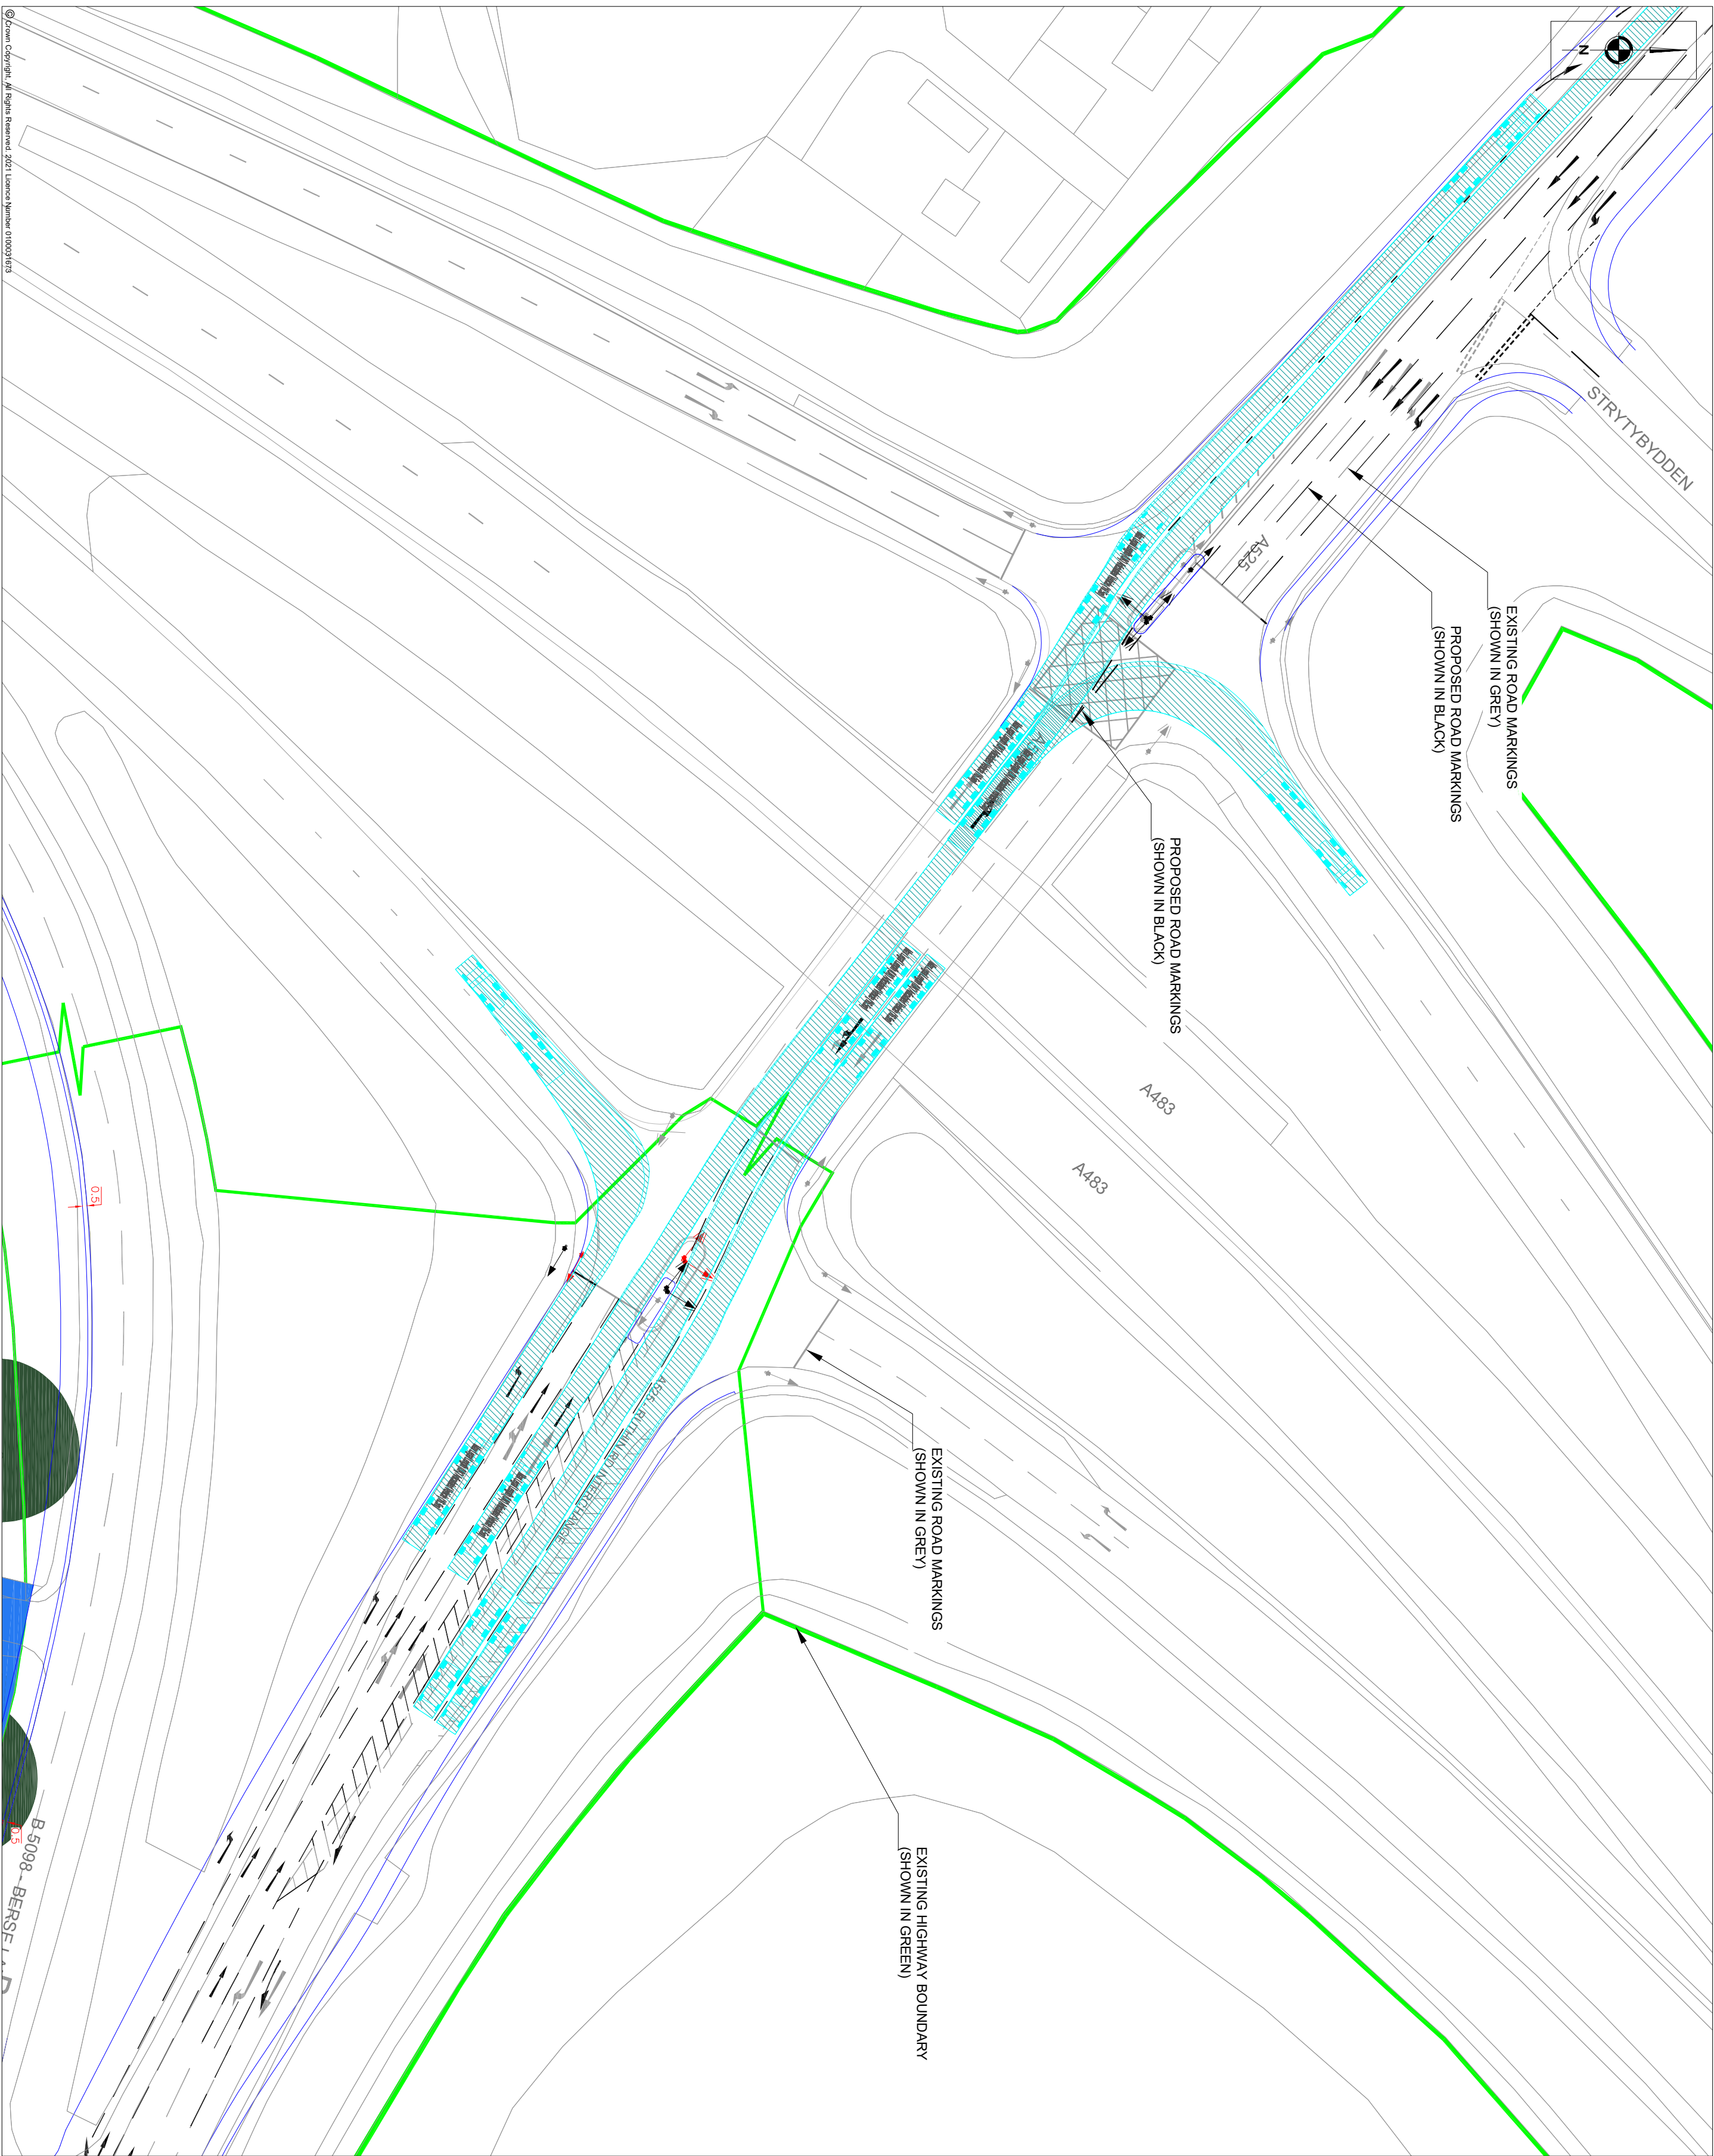

REVISIONS

REV	DESCRIPTION	DATE	BY

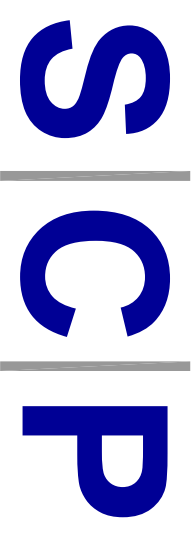

Transportation Planning : Infrastructure Design
Culwyn Chambers, 19 York Street, Manchester, M2 3BA, Tel 0161 832 4400,
www.scptransport.co.uk, Email info@scptransport.co.uk

Client Name:

Project Title:

RUTHIN ROAD, WREXHAM

Drawing Title:

SWEPT PATH ANALYSIS - A525 / A483
PROPOSED SCHEME

Date:	24.08.2026	Drawn By:	BA
Scale:	1:500 @ A2	Checked:	DR
Status:	PLANNING	Authorised / Disapproved:	-
Drawing No:	SCP/210187/ATR05	Rev:	-