


GENERAL ARRANGEMENT

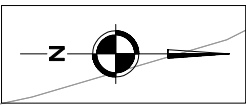


DRAWING 6

NOTES


- EXISTING SIGNAL HEADS TO BE RETAINED
- EXISTING SIGNAL HEADS TO BE RELOCATED
- INDICATIVE LOCATIONS FOR THE RELOCATED SIGNAL HEADS

NOTE - LOCATIONS OF SIGNAL HEADS AS OBSERVED ON GOOGLE EARTH IMAGERY - SUBJECT TO FURTHER REVIEW.
DRAWING BASED ON ORDNANCE SURVEY BASE DATA. SCHEME TO BE REVIEWED WITH TOPOGRAPHICAL SURVEY DATA.

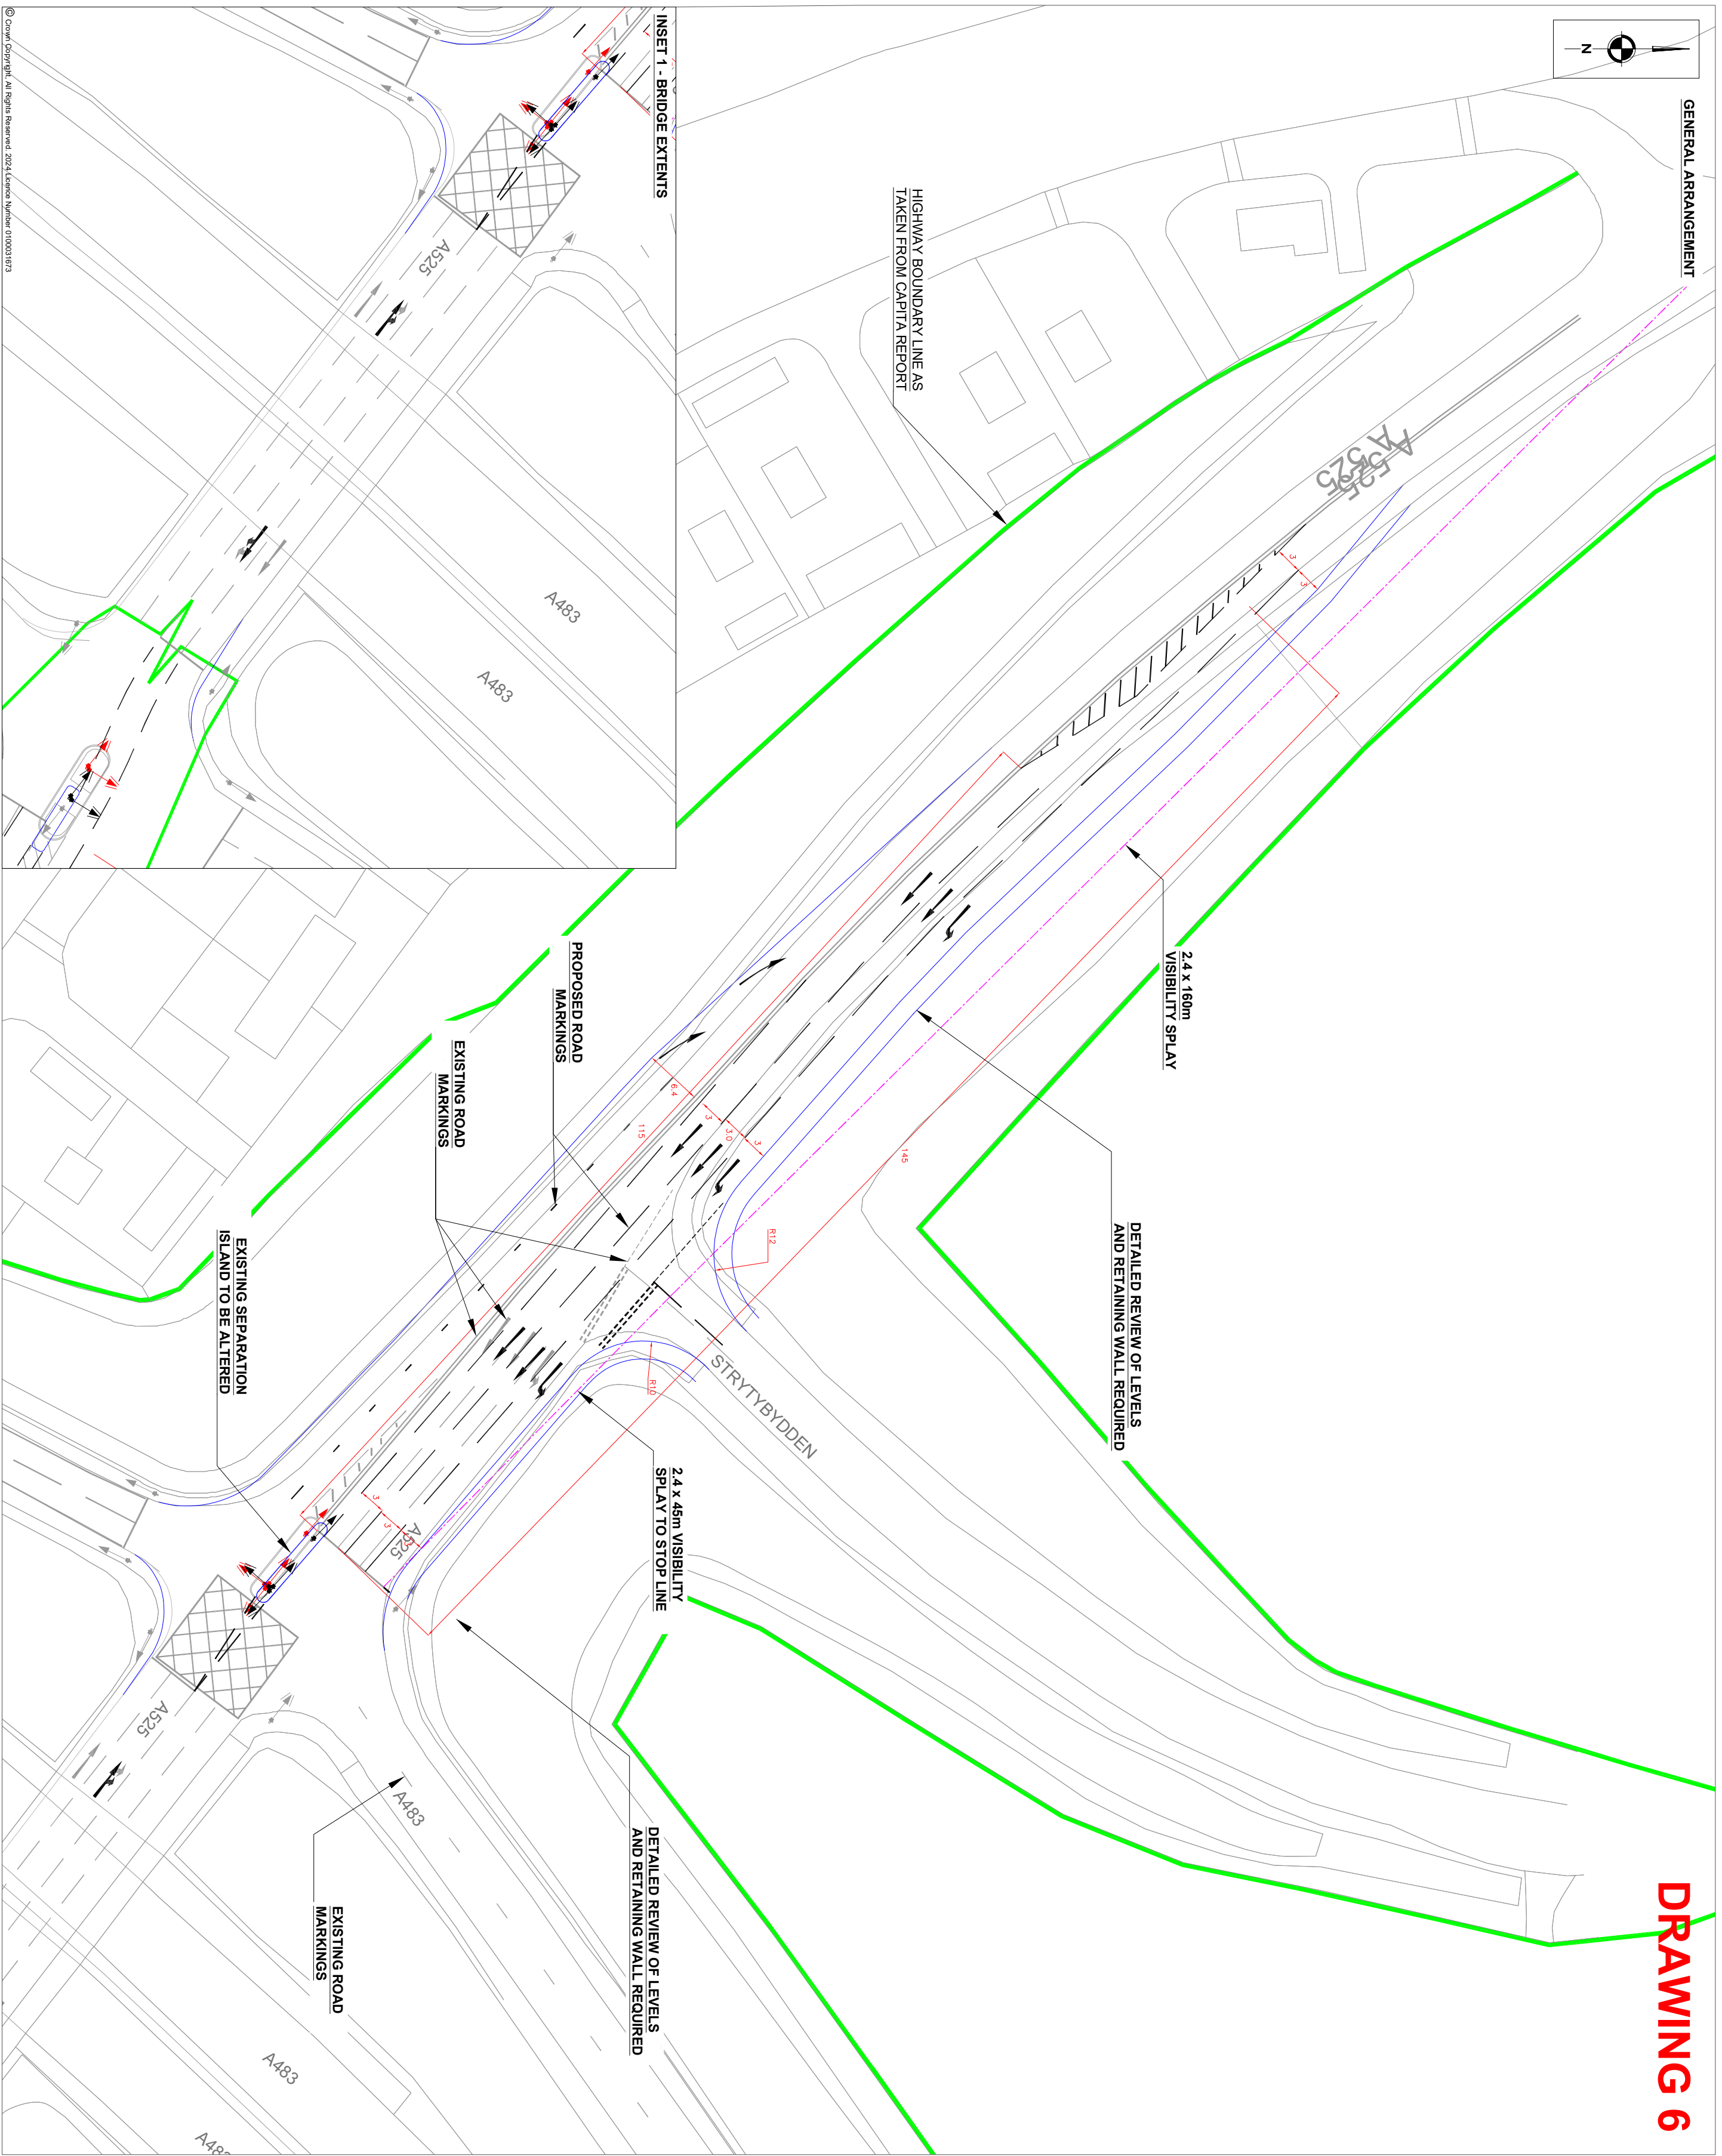

REVISIONS

REV	DESCRIPTION	DATE	BY
A	EXISTING SEPARATION ISLAND IMPROVED	13.05.25	BA

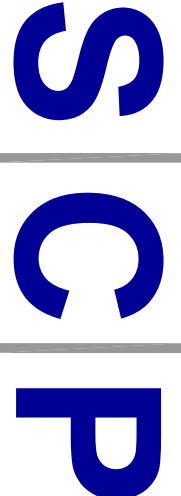

Transportation Planning : Infrastructure Design
Colwyn Chambers, 19 York Street, Manchester, M2 3BA, Tel 0161 832 4400,
www.aptransport.co.uk, Email info@aptransport.co.uk

Client Name:

REDROW HOMES NW

Project Title:

RUTHIN ROAD, WREXHAM

Drawing Title:

PROPOSED IMPROVEMENTS TO
JUNCTION 4 OF A483

Date:	15.07.2024	Drawn By:	BA
-------	------------	-----------	----

Scale:	1:500 @ A2	Checked:	LB
--------	------------	----------	----

Status:	PLANNING	Approved/Unapproved:	-
---------	----------	----------------------	---

Drawing No.	SCP/210187/JCT02	Rev.	B
-------------	------------------	------	---