STRYTYBYDDEN

A525

A483

A483

A525


A525 - RUTHIN RD INTERCHANGE

B 5098 - BERSE LANE

EXISTING ROAD MARKINGS
(SHOWN IN GREY)

EXISTING HIGHWAY BOUNDARY
(SHOWN IN GREEN)

© Crown Copyright. All Rights Reserved. 2021 Licence Number 0100031673

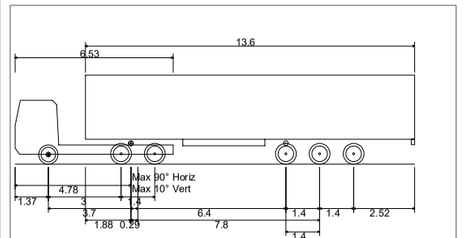

Max Legal Length (UK) Articulated Vehicle (16.5m)

Overall Length	16.500m
Overall Width	2.550m
Overall Body Height	3.681m
Min Body Ground Clearance	0.411m
Max Track Width	2.500m
Lock to lock time	6.00s
Kerb to Kerb Turning Radius	6.530m

REVISIONS

REV	DESCRIPTION	DATE	BY

S C P
Transportation Planning : Infrastructure Design
Colwyn Chambers, 19 York Street, Manchester, M2 3BA, Tel 0161 832 4400,
www.scptransport.co.uk, Email info@scptransport.co.uk

Client Name:

Project Title:
RUTHIN ROAD, WREXHAM

Drawing Title:
SWEPT PATH ANALYSIS - A525 / A483
EXISTING SCHEME

Date: 24.08.2026	Drawn By: BA
Scale: 1:500 @ A2	Checked: DR
Status: PLANNING	Approved/ Unapproved: -

Drawing No. SCP/210187/ATR02

Rev. -