


M:\Job Library\2026\260443 - Mold Road, Gwersyllt\Drawings in Progress\01 Layout

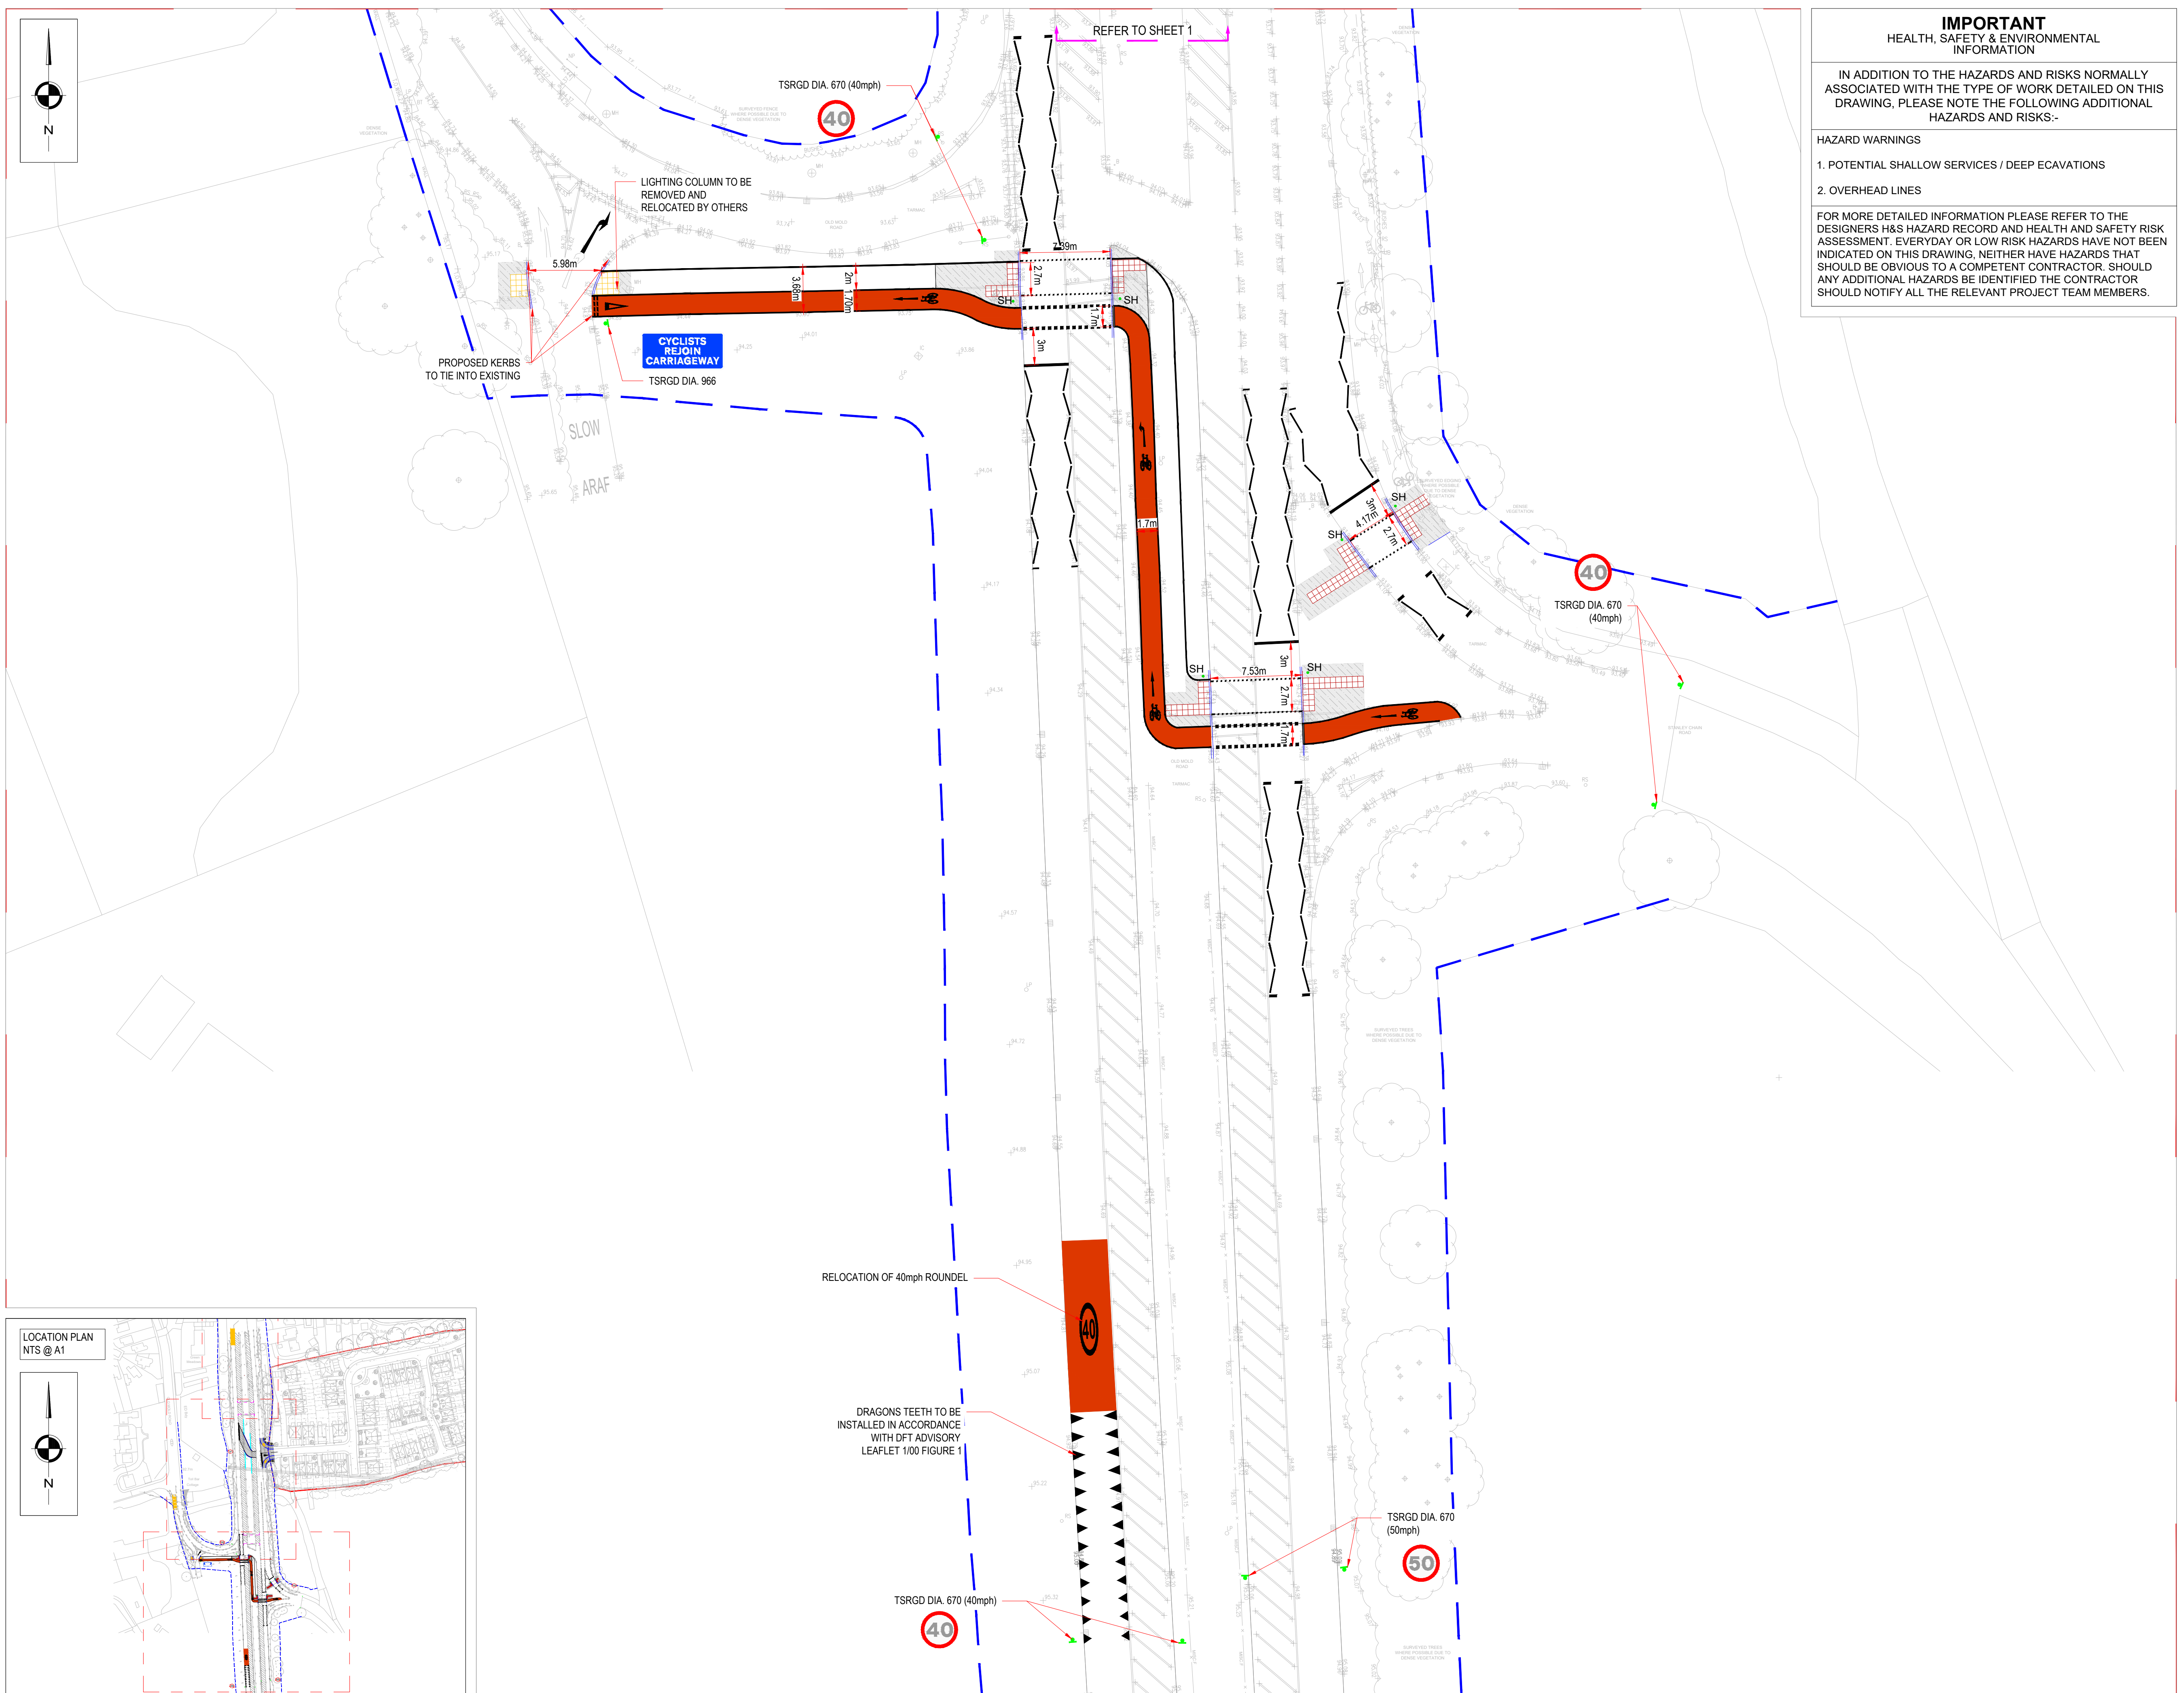

IMPORTANT
HEALTH, SAFETY & ENVIRONMENTAL
INFORMATION

IN ADDITION TO THE HAZARDS AND RISKS NORMALLY ASSOCIATED WITH THE TYPE OF WORK DETAILED ON THIS DRAWING, PLEASE NOTE THE FOLLOWING ADDITIONAL HAZARDS AND RISKS:-

HAZARD WARNINGS

1. POTENTIAL SHALLOW SERVICES / DEEP ECAVATIONS

2. OVERHEAD LINES

FOR MORE DETAILED INFORMATION PLEASE REFER TO THE DESIGNERS H&S HAZARD RECORD AND HEALTH AND SAFETY RISK ASSESSMENT. EVERYDAY OR LOW RISK HAZARDS HAVE NOT BEEN INDICATED ON THIS DRAWING. NEITHER HAVE HAZARDS THAT SHOULD BE OBVIOUS TO A COMPETENT CONTRACTOR. SHOULD ANY ADDITIONAL HAZARDS BE IDENTIFIED THE CONTRACTOR SHOULD NOTIFY ALL THE RELEVANT PROJECT TEAM MEMBERS.

- NOTES
1. ALL DIMENSIONS ARE IN METRES UNLESS OTHERWISE STATED BY SCP.

2. ANY DISCREPANCIES ON THIS DRAWING SHALL BE BROUGHT TO THE ATTENTION OF SCP.

3. UNDERGROUND SERVICES ARE PRESENT IN THE AREA.

4. THIS DRAWING IS TO BE READ IN CONJUNCTION WITH ALL DRAWING AND DOCUMENTATION ASSOCIATED WITH THE PROJECT.

5. THIS DRAWING HAS BEEN BASED UPON SURVEY / OS INFORMATION SUPPLIED BY A THIRD PARTY AND SCP SHALL NOT BE LIABLE FOR ANY INACCURACY OR DEFICIENCIES ARISING FROM IT.

6. ALL LEVELS, DIMENSIONS AND LOCATIONS ARE TO BE CHECKED BY THE MAIN CONTRACTOR PRIOR TO COMMENCEMENT OF ANY WORK SITE.

7. ALL WORKS TO BE CARRIED OUT IN ACCORDANCE WITH LOCAL AUTHORITY ADOPTABLE ROAD SPECIFICATION AND STANDARD DETAILS.

8. ALL WORKS TO B E IN ACCORDANCE WITH MCHW SPECIFICATION FOR HIGHWAY WORKS.

KEY

INDICATIVE HIGHWAY BOUNDARY (TBC)

PROPOSED FOOTWAY

PROPOSED HIGH FRICTION SURFACING (RED)

PROPOSED KERBLINE

PROPOSED ROAD MARKINGS (WHITE)

PROPOSED BUFF TACTILE PAVING (450mm x 450mm)

PROPOSED RED TACTILE PAVING (450mm x 450mm)

PROPOSED SIGN

SH

PROPOSED TOUCAN CROSSING SIGNAL HEAD

P01	FIRST ISSUE	07/08/2026	FH	TC	NC
REV	DESCRIPTION	DATE	BY	CK	AP

REVISIONS

SCP

an RSK company

Office of Origin: Leeds Tel: 0113 887 3323
www.scptransport.co.uk - www.rskgroup.com

Client Name:

Castle Green

Project Title:

MOLD ROAD, GWERSYLLT

Drawing Title:

GENERAL ARRANGEMENT
SHEET 2 OF 2

Drawn By:	FH	Date:	07/08/2026
Checked:	TC	Scale@A1:	1:250
Approved:	NC	Status:	S3 - FOR REVIEW & COMMENT
Drawing No.	260443-SCP-HGN-ZZ-DR-C-0000-002	Rev.	P01