


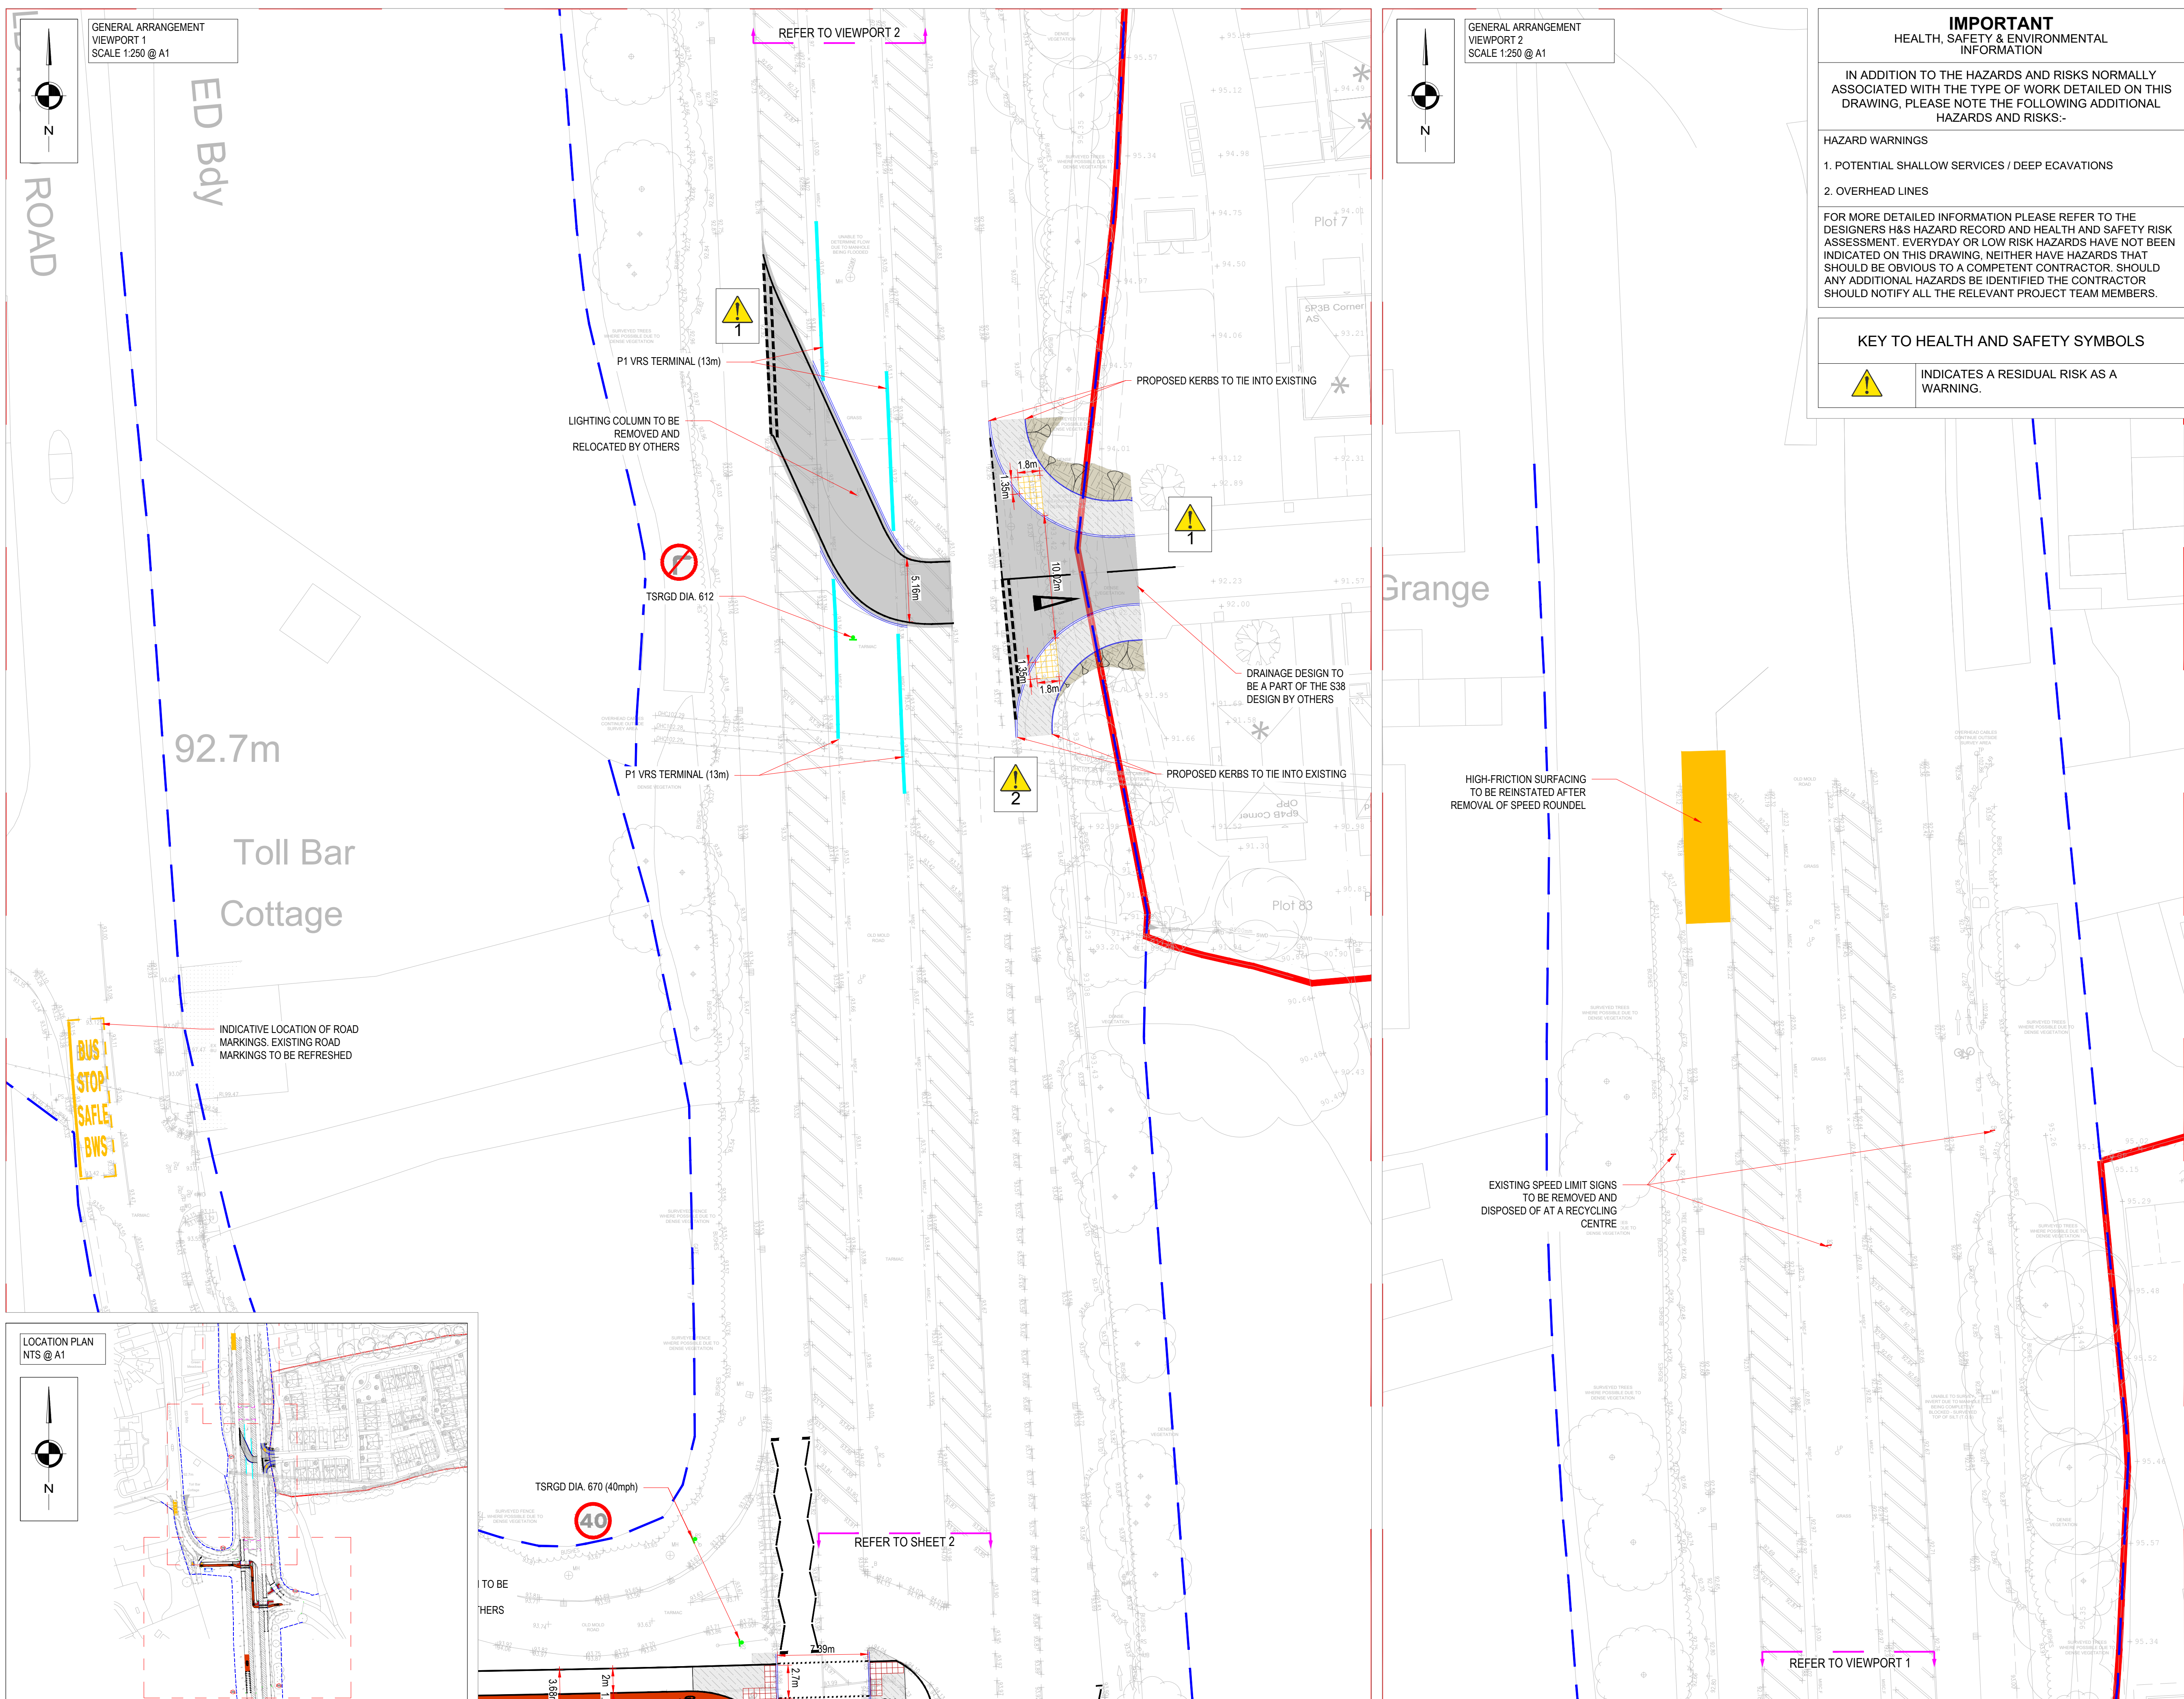

IMPORTANT
HEALTH, SAFETY & ENVIRONMENTAL INFORMATION

IN ADDITION TO THE HAZARDS AND RISKS NORMALLY ASSOCIATED WITH THE TYPE OF WORK DETAILED ON THIS DRAWING, PLEASE NOTE THE FOLLOWING ADDITIONAL HAZARDS AND RISKS:-

HAZARD WARNINGS

1. POTENTIAL SHALLOW SERVICES / DEEP ECAVATIONS

2. OVERHEAD LINES

FOR MORE DETAILED INFORMATION PLEASE REFER TO THE DESIGNERS H&S HAZARD RECORD AND HEALTH AND SAFETY RISK ASSESSMENT. EVERYDAY OR LOW RISK HAZARDS HAVE NOT BEEN INDICATED ON THIS DRAWING. NEITHER HAVE HAZARDS THAT SHOULD BE OBVIOUS TO A COMPETENT CONTRACTOR. SHOULD ANY ADDITIONAL HAZARDS BE IDENTIFIED THE CONTRACTOR SHOULD NOTIFY ALL THE RELEVANT PROJECT TEAM MEMBERS.

KEY TO HEALTH AND SAFETY SYMBOLS

INDICATES A RESIDUAL RISK AS A WARNING.

- NOTES**
- ALL DIMENSIONS ARE IN METRES UNLESS OTHERWISE STATED BY SCP.
 - ANY DISCREPANCIES ON THIS DRAWING SHALL BE BROUGHT TO THE ATTENTION OF SCP.
 - UNDERGROUND SERVICES ARE PRESENT IN THE AREA.
 - THIS DRAWING IS TO BE READ IN CONJUNCTION WITH ALL DRAWING AND DOCUMENTATION ASSOCIATED WITH THE PROJECT.
 - THIS DRAWING HAS BEEN BASED UPON SURVEY / OS INFORMATION SUPPLIED BY A THIRD PARTY AND SCP SHALL NOT BE LIABLE FOR ANY INACCURACY OR DEFICIENCIES ARISING FROM IT.
 - ALL LEVELS, DIMENSIONS AND LOCATIONS ARE TO BE CHECKED BY THE MAIN CONTRACTOR PRIOR TO COMMENCEMENT OF ANY WORK SITE.
 - ALL WORKS TO BE CARRIED OUT IN ACCORDANCE WITH LOCAL AUTHORITY ADOPTABLE ROAD SPECIFICATION AND STANDARD DETAILS.
 - ALL WORKS TO BE IN ACCORDANCE WITH MCHW SPECIFICATION FOR HIGHWAY WORKS.

KEY

- PROPOSED SITE BOUNDARY
- INDICATIVE HIGHWAY BOUNDARY (TBC)
- PROPOSED CARRIAGEWAY
- PROPOSED FOOTWAY
- PROPOSED EARTHWORKS
- PROPOSED HIGH FRICTION SURFACING (RED)
- PROPOSED HIGH FRICTION SURFACING (BEIGE)
- PROPOSED KERBLINE
- PROPOSED ROAD MARKINGS (WHITE)
- PROPOSED P1 VRS TERMINAL
- PROPOSED BUFF TACTILE PAVING (450mm x 450mm)
- PROPOSED RED TACTILE PAVING (450mm x 450mm)
- PROPOSED SIGN
- EXISTING SIGN TO BE REMOVED
- PROPOSED TOUCAN CROSSING SIGNAL HEAD

REV	DESCRIPTION	DATE	BY	CK	AP
P02	UPDATED TO SUIT COMMENTS	07/08/2026	SK	TC	NC
P01	FIRST ISSUE	31/07/2026	FH	TC	NC

SCP
an RSK company

Office of Origin: Leeds Tel: 0113 887 3323
www.scptransport.co.uk - www.rskgroup.com

Client Name:

Project Title: MOLD ROAD, GWERSYLLT

Drawing Title: GENERAL ARRANGEMENT SHEET 1 OF 2

Drawn By: FH	Date: 31/07/2026
Checked: TC	Scale@A1: 1:250
Approved: NC	Status: S3 - FOR REVIEW & COMMENT

Drawing No. 260443-SCP-HGN-ZZ-DR-C-0000-001	Rev. P02
---	----------