


M:\Job Library\2026\260443 - Mold Road, Gwersyllt\Drawings in Progress\01 Layout

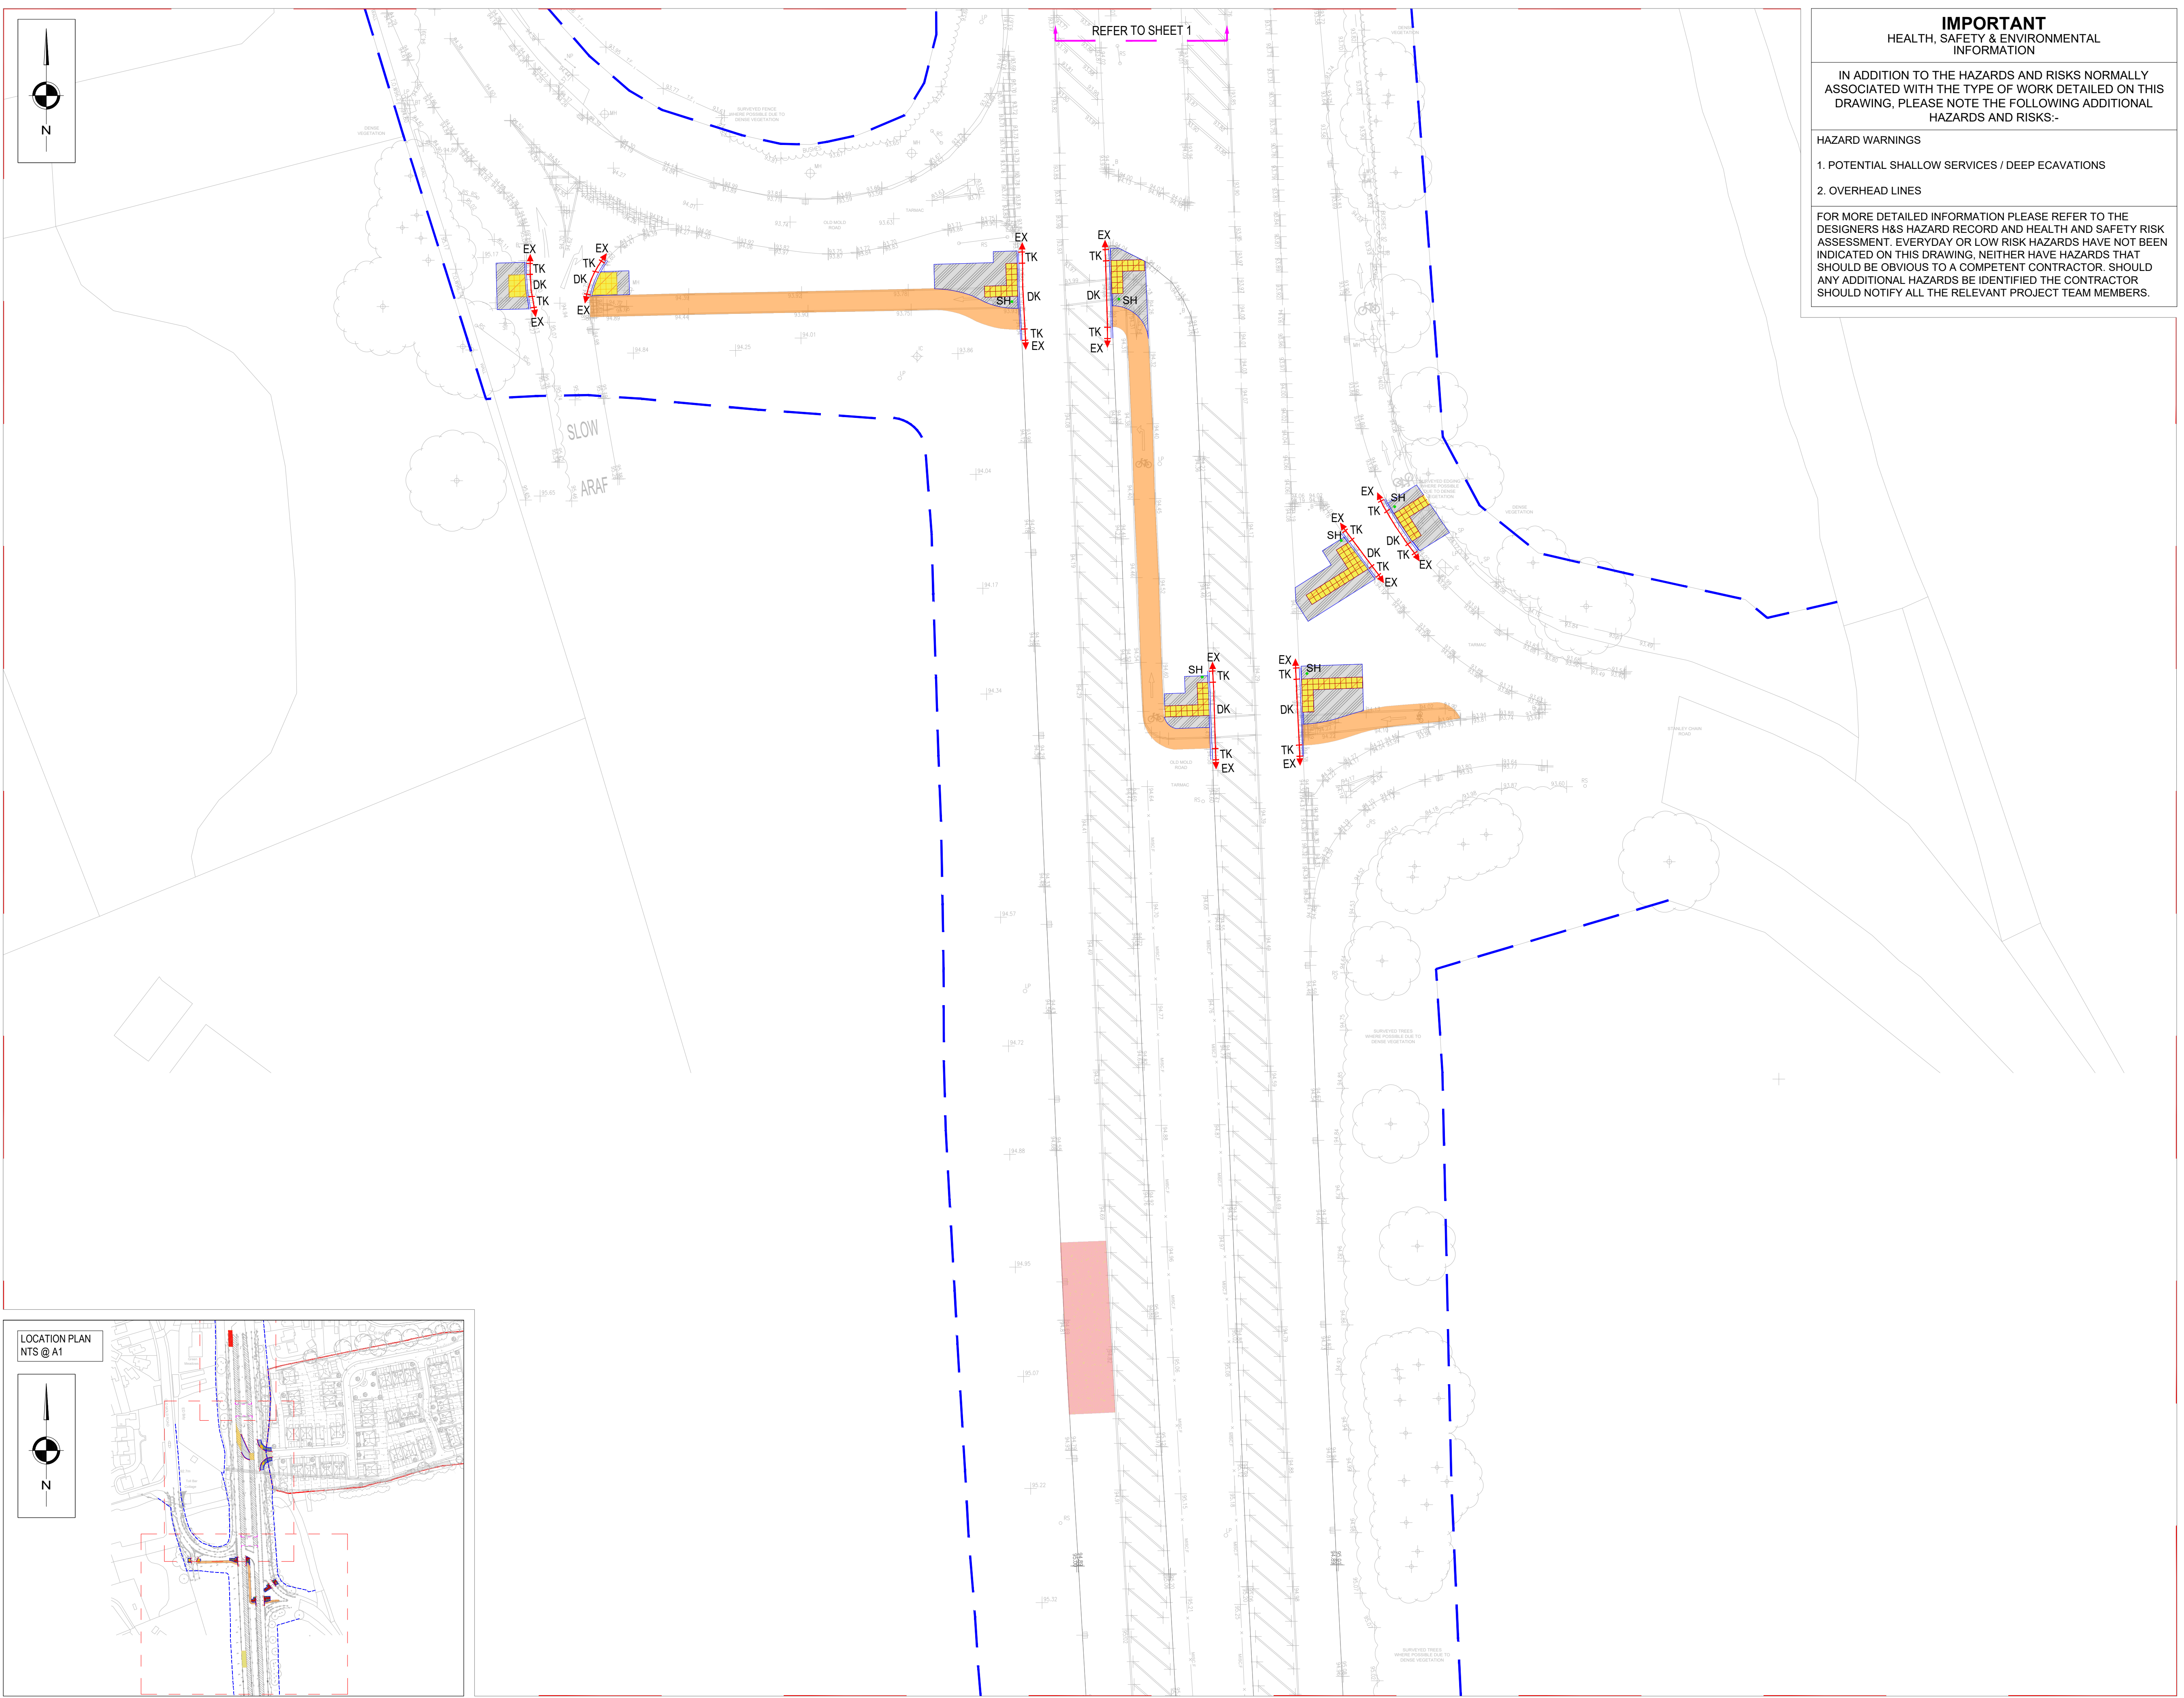

IMPORTANT
HEALTH, SAFETY & ENVIRONMENTAL
INFORMATION

IN ADDITION TO THE HAZARDS AND RISKS NORMALLY ASSOCIATED WITH THE TYPE OF WORK DETAILED ON THIS DRAWING, PLEASE NOTE THE FOLLOWING ADDITIONAL HAZARDS AND RISKS:-

HAZARD WARNINGS

1. POTENTIAL SHALLOW SERVICES / DEEP ECAVATIONS
2. OVERHEAD LINES

FOR MORE DETAILED INFORMATION PLEASE REFER TO THE DESIGNERS H&S HAZARD RECORD AND HEALTH AND SAFETY RISK ASSESSMENT. EVERYDAY OR LOW RISK HAZARDS HAVE NOT BEEN INDICATED ON THIS DRAWING. NEITHER HAVE HAZARDS THAT SHOULD BE OBVIOUS TO A COMPETENT CONTRACTOR. SHOULD ANY ADDITIONAL HAZARDS BE IDENTIFIED THE CONTRACTOR SHOULD NOTIFY ALL THE RELEVANT PROJECT TEAM MEMBERS.

- NOTES
1. ALL DIMENSIONS ARE IN METRES UNLESS OTHERWISE STATED BY SCP.

2. ANY DISCREPANCIES ON THIS DRAWING SHALL BE BROUGHT TO THE ATTENTION OF SCP.

3. UNDERGROUND SERVICES ARE PRESENT IN THE AREA.

4. THIS DRAWING IS TO BE READ IN CONJUNCTION WITH ALL DRAWING AND DOCUMENTATION ASSOCIATED WITH THE PROJECT.

5. THIS DRAWING HAS BEEN BASED UPON SURVEY / OS INFORMATION SUPPLIED BY A THIRD PARTY AND SCP SHALL NOT BE LIABLE FOR ANY INACCURACY OR DEFICIENCIES ARISING FROM IT.

6. ALL LEVELS, DIMENSIONS AND LOCATIONS ARE TO BE CHECKED BY THE MAIN CONTRACTOR PRIOR TO COMMENCEMENT OF ANY WORK SITE.

7. ALL WORKS TO BE CARRIED OUT IN ACCORDANCE WITH LOCAL AUTHORITY ADOPTABLE ROAD SPECIFICATION AND STANDARD DETAILS.

8. ALL WORKS TO B E IN ACCORDANCE WITH MCHW SPECIFICATION FOR HIGHWAY WORKS.

KEY

INDICATIVE HIGHWAY BOUNDARY (TBC)

HIGH FRICTION SURFACING (RED)

FOOTWAY REPROFILING TYPE F3

SURFACING WITH RED TEXTURE FLEX

450 X 450mm TACTILE PAVING TO BE LAID ON A 30mm SAND BED AND 100mm GRANULAR TYPE 1 SUB-BASE

PROPOSED KERBLINE

INT

KERBS TO TIE INTO SITE INTERNAL KERB DESIGN

EX

KERBS TO TIE INTO EXISTING KERBLINE

HB2

HALF-BATTERED KERB (125mm UPSTAND)

TK

TRANSITION KERB (125mm - 0mm UPSTAND)

DK

DROPPED KERB (0-6mm UPSTAND)

SP

SPLAYED KERB (125mm UPSTAND)

PROPOSED BUFF TACTILE PAVING (450mm x 450mm)

PROPOSED RED TACTILE PAVING (450mm x 450mm)

P01	FIRST ISSUE	07/08/2026	FH	TC	NC
REV	DESCRIPTION	DATE	BY	CK	AP

REVISIONS

SCP

an RSK company

Office of Origin: Leeds Tel: 0113 887 3323
www.scptransport.co.uk - www.rskgroup.com

Client Name:

Castle Green

Project Title:

MOLD ROAD, GWERSYLLT

Drawing Title:

KERBS, FOOTWAYS & PAVED AREAS
SHEET 2 OF 2

Drawn By:

FH

Date:

07/08/2026

Checked:

TC

Scale@A1:

1:250

Approved:

NC

Status:

S3 - FOR REVIEW & COMMENT

Drawing No.

260443-SCP-HGN-ZZ-DR-C-1100-002

Rev.

P01

© Crown Copyright, All Rights Reserved. 2021 Licence Number. This Drawing Is The Property Of SCP And Should Not Be Copied, Used Or Its Contents Divulged Without Prior Written Consent 0100031673