

Refer to EngAssist drawings 3001-3002 for drainage standard details

Refer to EngAssist drawing 5009 for manhole and inspection chamber schedules

Refer to EngAssist drawing 5100-5003 for drainage long sections

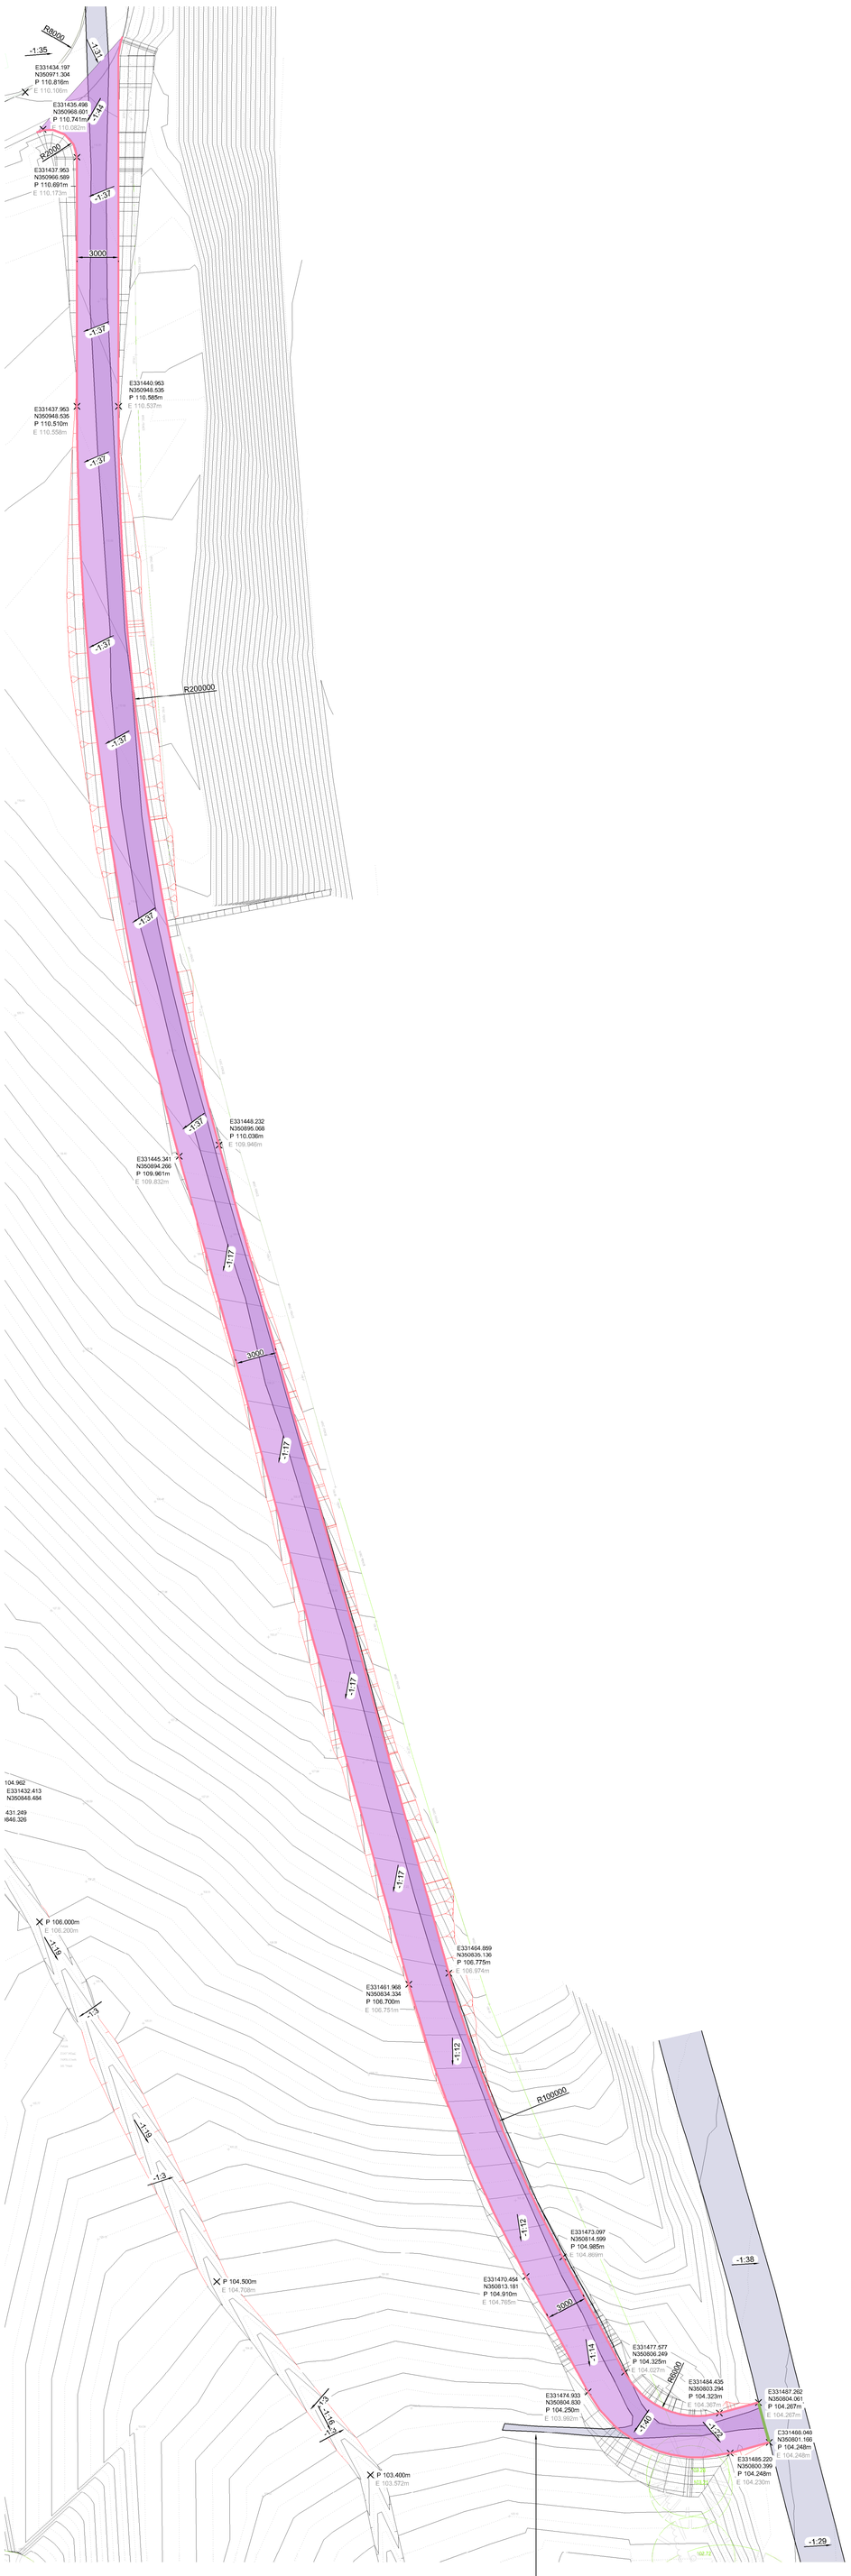

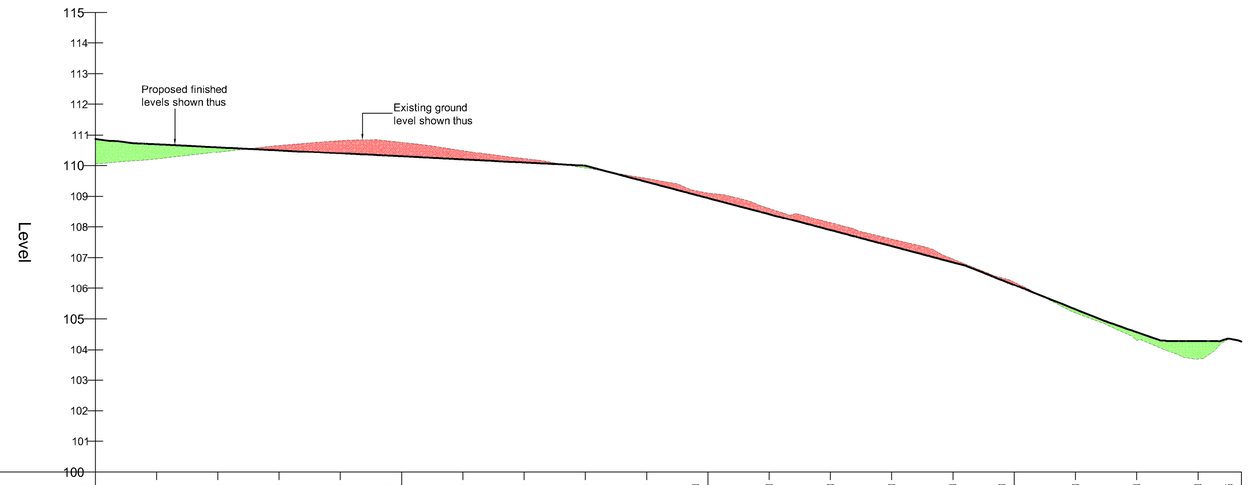

| | | |