STORM

BESPOKE SECONDARY GLAZING

Lower vertical sliding sash unit


BENEFITS


- Discreet
- Sound reduction
- Reduce heat loss
- Ventilation
- Magnetic system
- U-value
- Spring assisted opening


PRODUCT SPECIFICATION


- Toughened glass to BS EN 12150 as standard
- Aluminium - 6063T6 alloy to BS EN 755
- Neoprene gasket and cill seal to BS738b


A more detailed cross section drawing can be downloaded from our website.

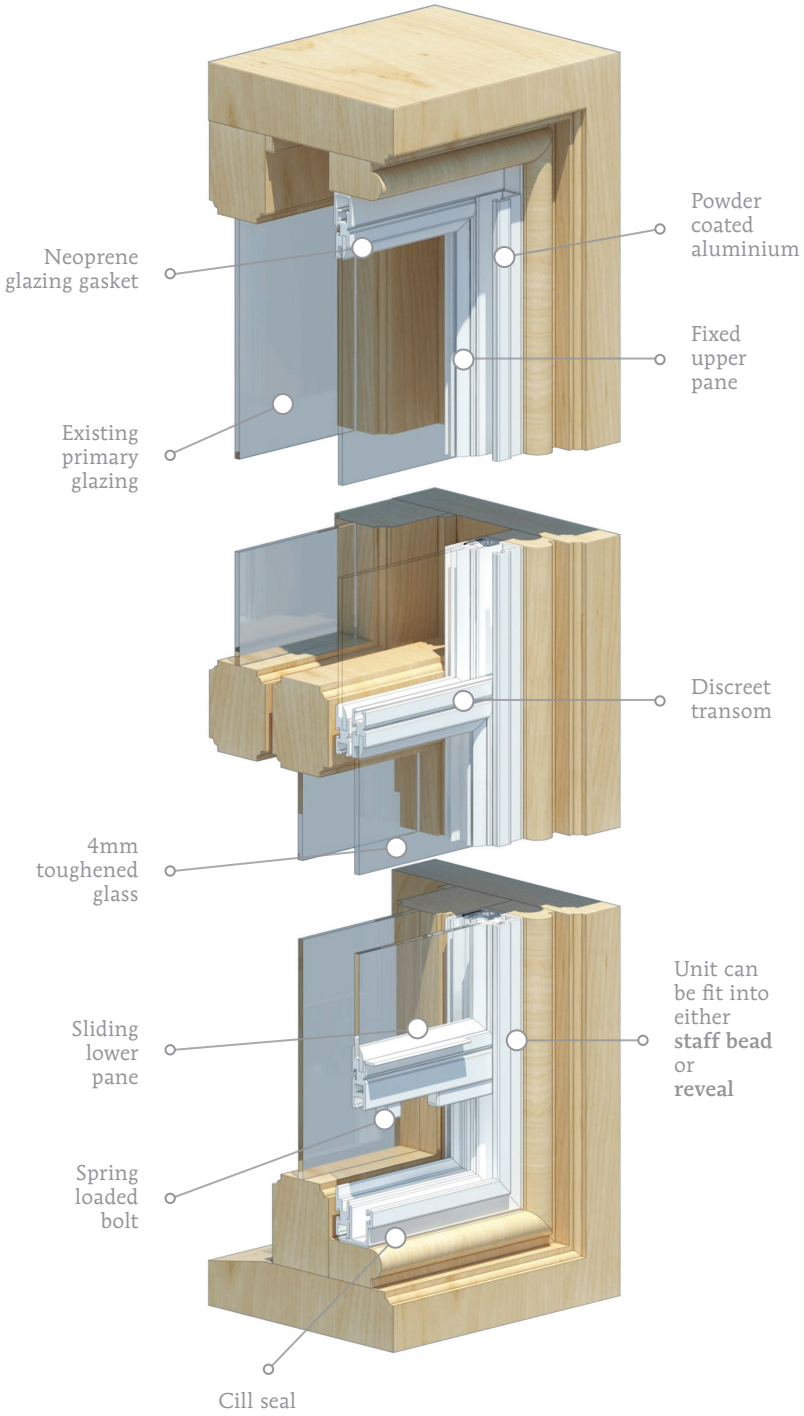

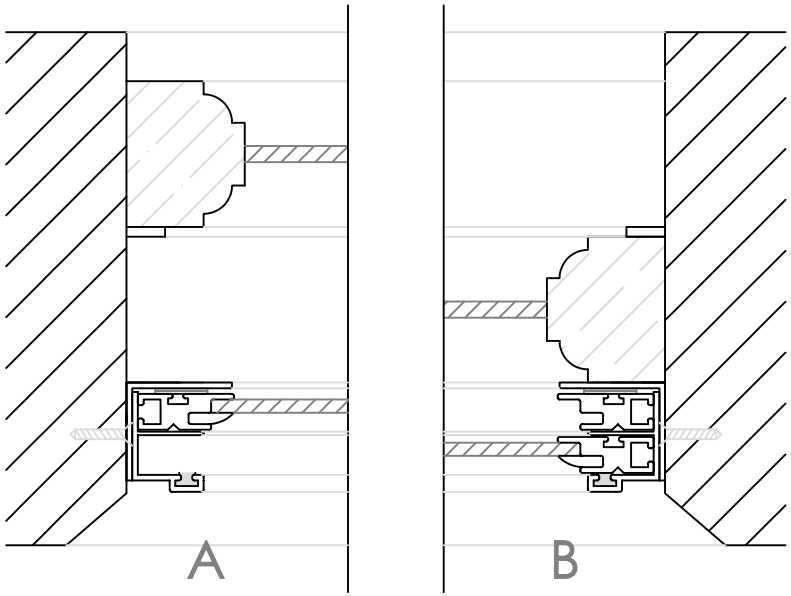

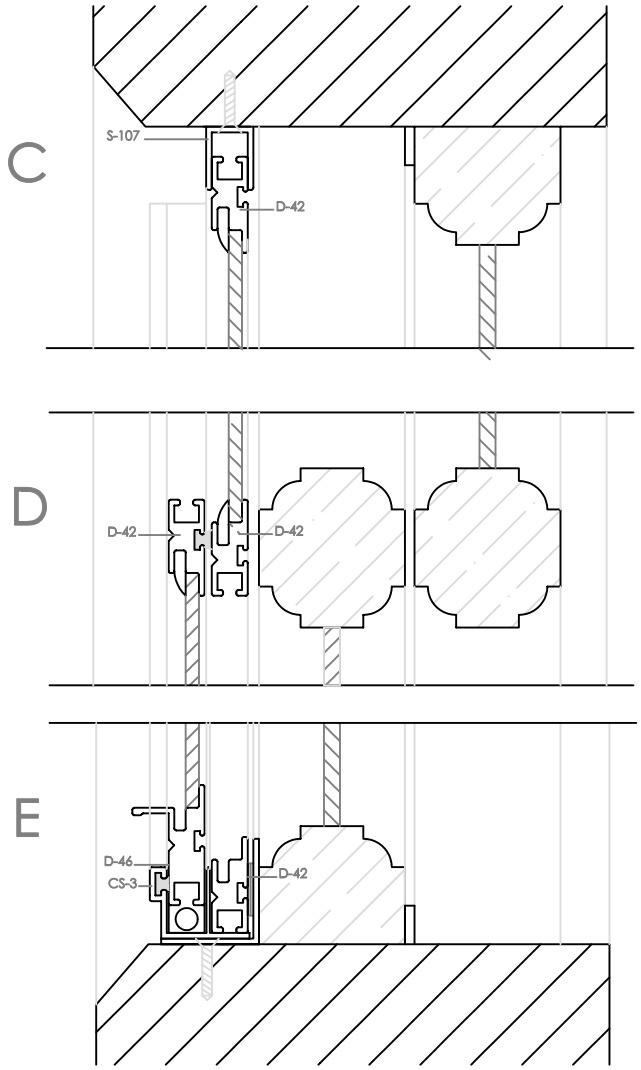

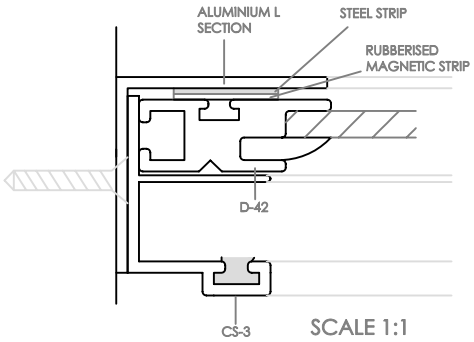

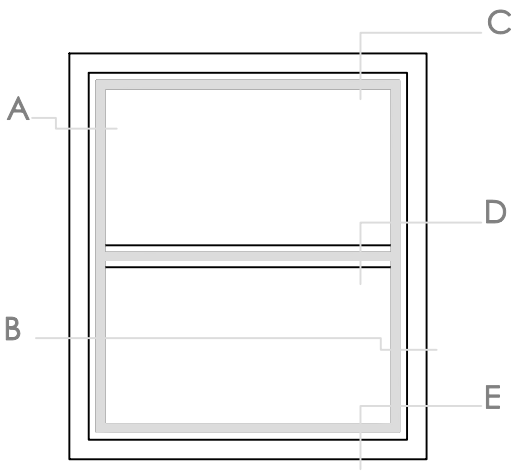

TYPICAL CROSS SECTION THROUGH LVSS UNIT INTO REVEAL OR SASH BOX WITHOUT STAFF BEADS SCALE 1:2

NOTES:

DWG No: **SW/005/06A**

DRAWN BY: A.BELLERBY **01/01/08**