



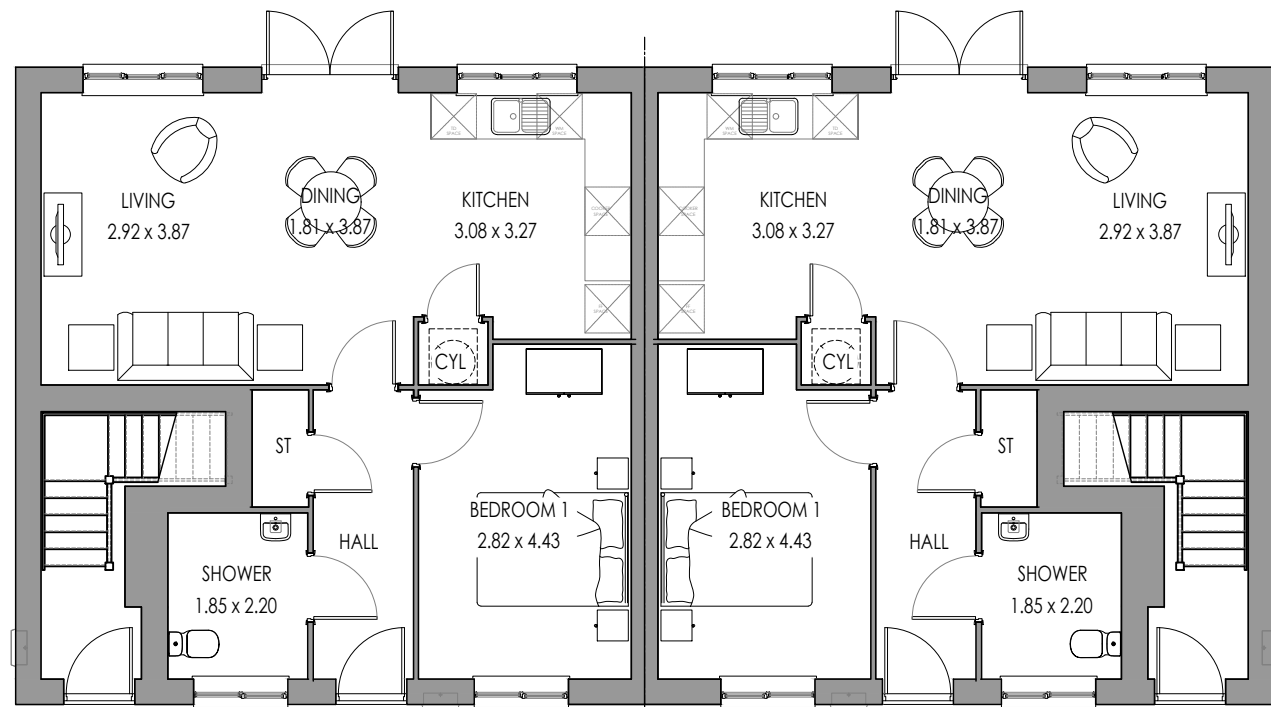

GROUND FLOOR (AS)

GROUND FLOOR (OPP)

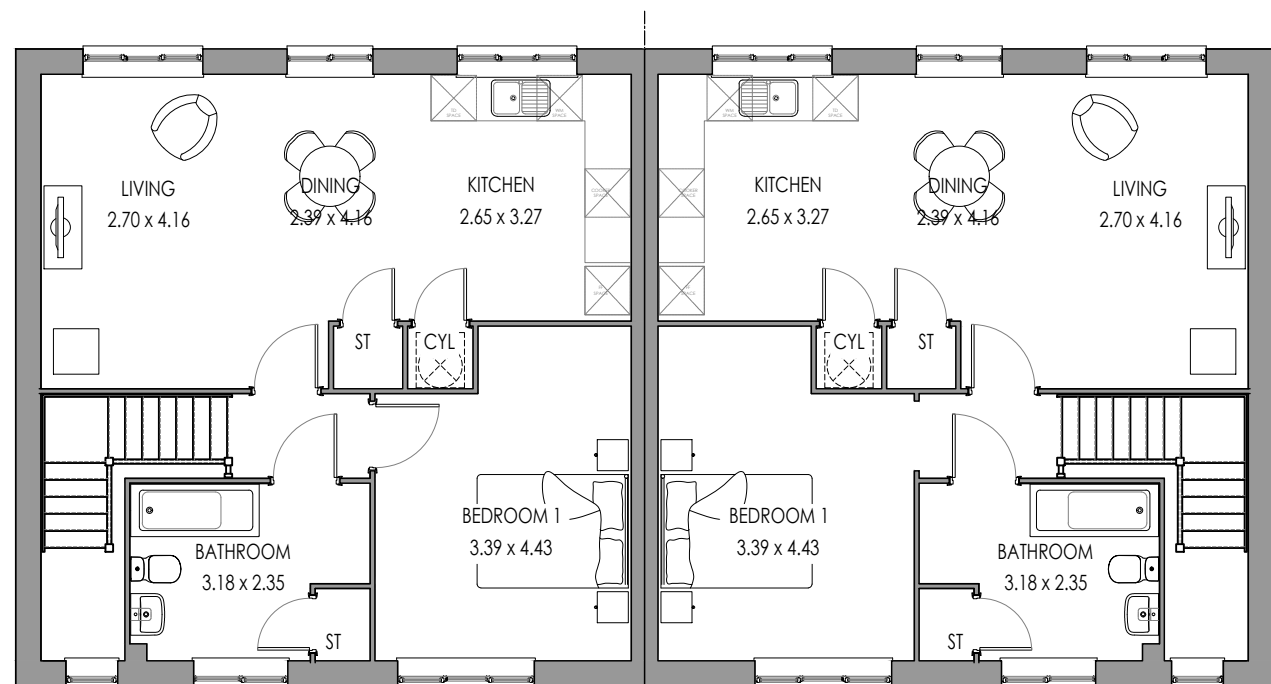

FIRST FLOOR (AS)


FIRST FLOOR (OPP)

Rev:	Description:	Date:
 Castle Green Homes, Unit 20, St. Asaph Business Park, Ffordd Richard Davies, St Asaph, Denbighshire. LL17 0LJ. Tel. 01745 536677		
Site: Mold Road, Gwersyllt		
Title: 2P1B Walk Up Flats - Plans		
Scale: 1:100 @ A3	Date: 15.07.2025	
Ref: MRG - 2P1B. PL01	Rev: -	




FRONT ELEVATION (AS)

FRONT ELEVATION (OPP)

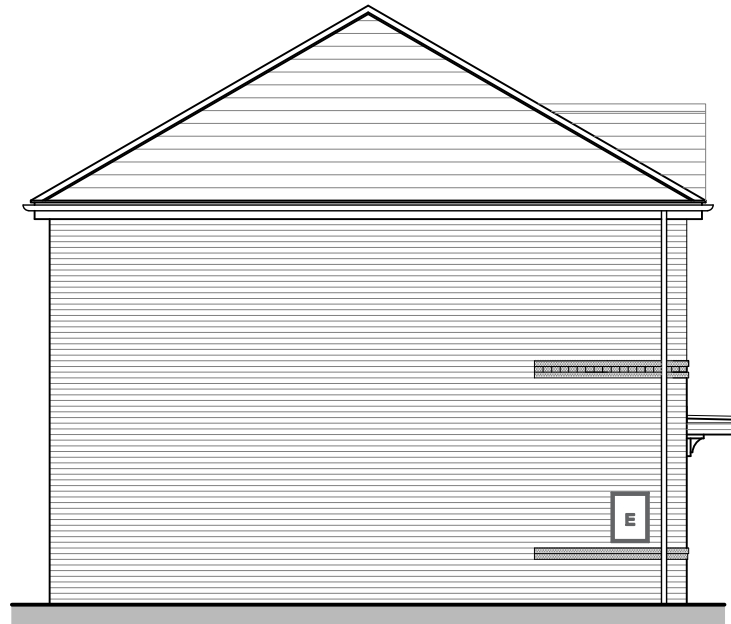

SIDE ELEVATION (AS)

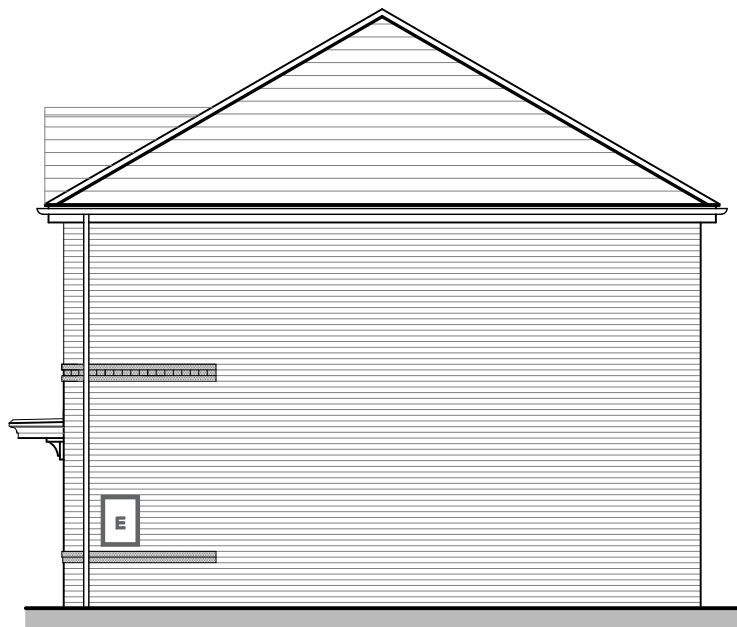

SIDE ELEVATION (OPP)



REAR ELEVATION (OPP)

REAR ELEVATION (AS)

Rev:	Description:	Date:



Castle Green Homes,
Unit 20,
St. Asaph Business Park,
Ffordd Richard Davies, St Asaph,
Denbighshire. LL17 0LJ.
Tel. 01745 536677

Site: **Mold Road, Gwersyllt**


Title: **2P1B Walk Up Flats - Brick Elevations**

Scale: **1:100 @ A3**

Date: **15.07.2025**


Ref: **MRG - 2P1B. PL02**

Rev: **-**

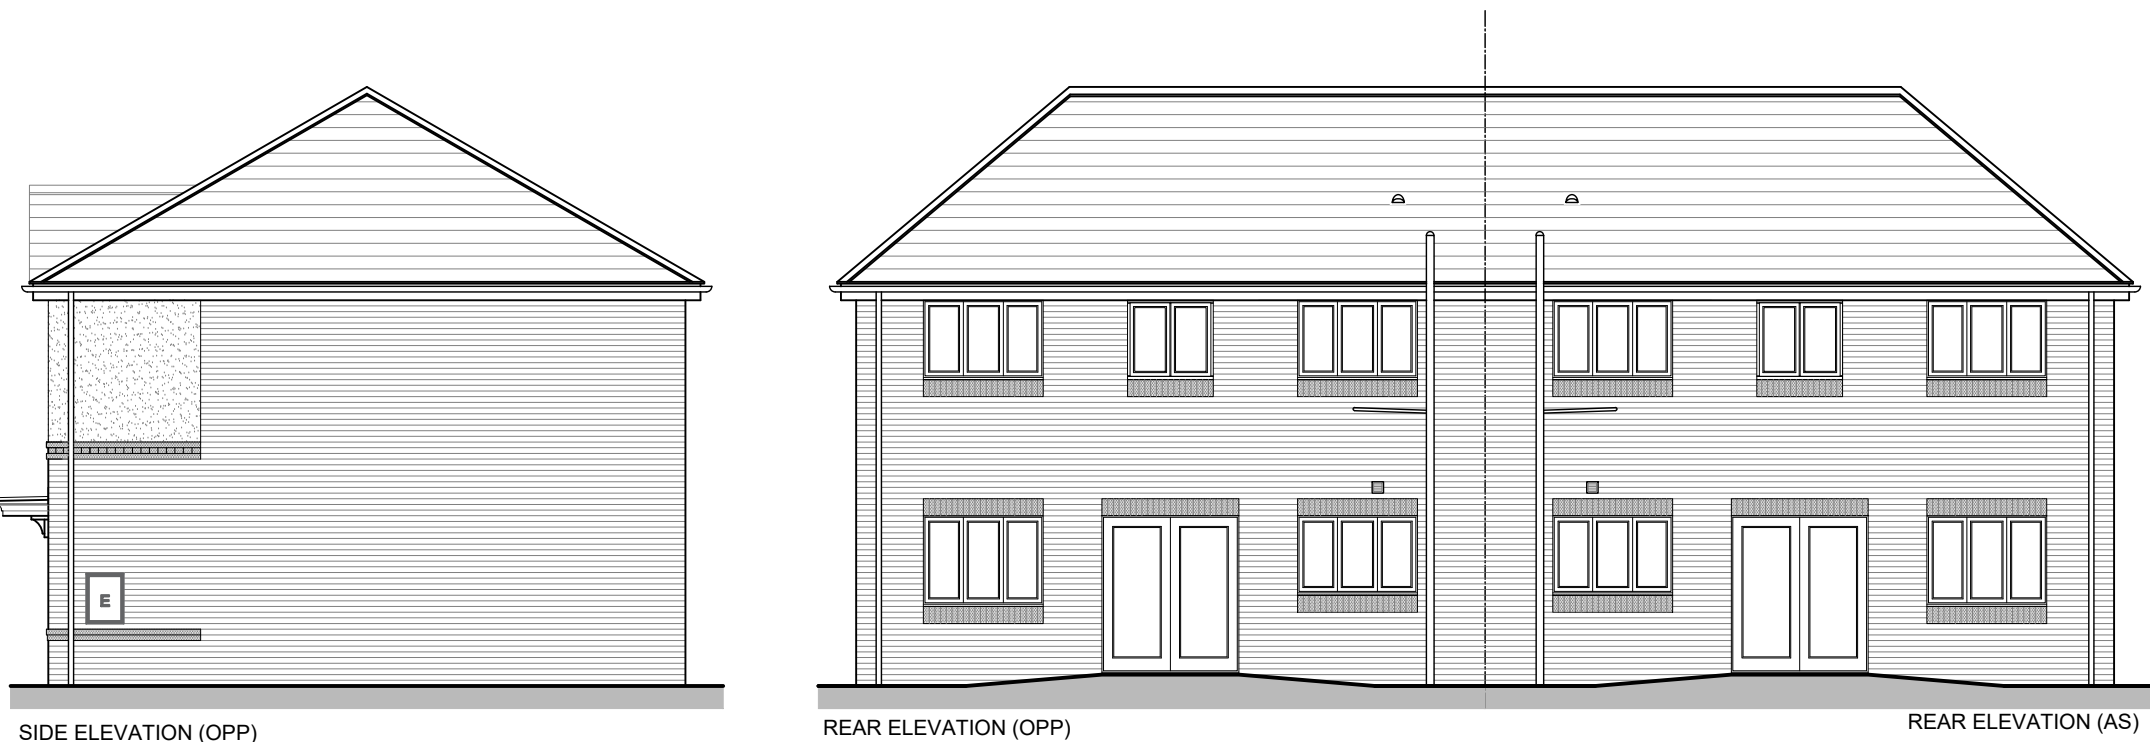

Rev:	Description:	Date:
 Castle Green Homes, Unit 20, St. Asaph Business Park, Ffordd Richard Davies, St Asaph, Denbighshire. LL17 0LJ. Tel. 01745 536677		
Site:	Mold Road, Gwersyllt	
Title:	2P1B Walk Up Flats - Render Elevations	
Scale:	1:100 @ A3	Date: 15.07.2025
Ref:	MRG - 2P1B. PL03	Rev: -

Rev:	Description:	Date:

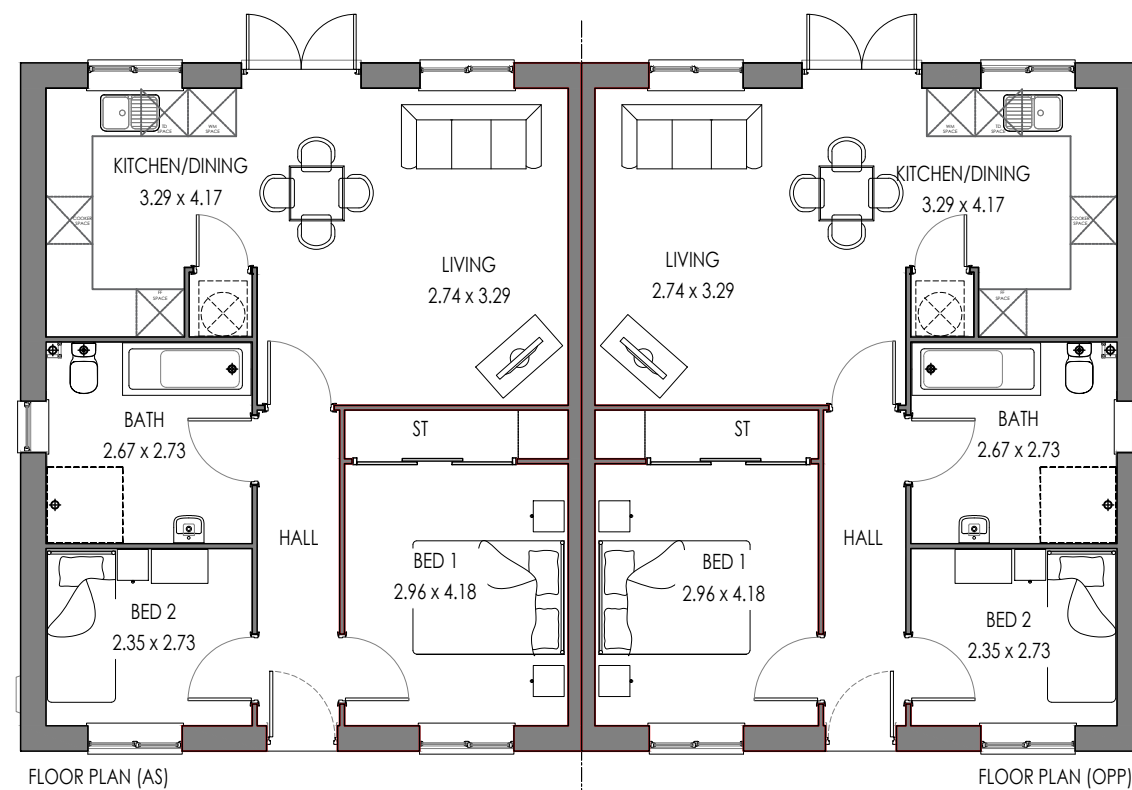

Castle Green Homes,
Unit 20,
St. Asaph Business Park,
Ffordd Richard Davies, St Asaph,
Denbighshire. LL17 0LJ.
Tel. 01745 536677

Site: Mold Road, Gwersyllt


Title: 2 Bed Bungalows - Plans

Scale: 1:100 @ A3

Date: 15.07.2025

Ref: MRG - 2BB. PL01

Rev: -

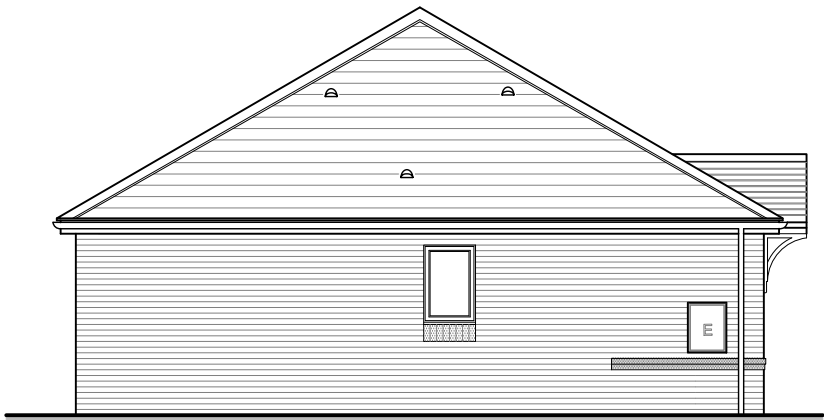

FLOOR PLAN (AS)



FLOOR PLAN (OPP)



FRONT ELEVATION (AS)



FRONT ELEVATION (OPP)

FRONT ELEVATION (OPP)

FRONT ELEVATION (AS)

Rev:	Description:	Date:




Castle Green Homes,
Unit 20,
St. Asaph Business Park,
Ffordd Richard Davies, St Asaph,
Denbighshire. LL17 0LJ.
Tel. 01745 536677

Site:	Mold Road, Gwersyllt
-------	----------------------

Title:	2 Bed Bungalows - Brick Elevations
--------	------------------------------------

Scale:	1:100 @ A3	Date:	15.07.2025
--------	------------	-------	------------

Ref:	MRG - 2BB. PL02	Rev:	-
------	-----------------	------	---

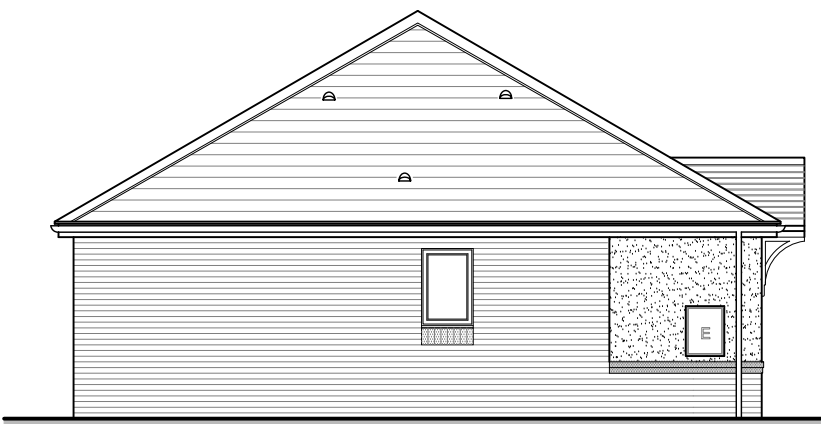


FLOOR PLAN (AS)



FRONT ELEVATION (AS)

FRONT ELEVATION (OPP)

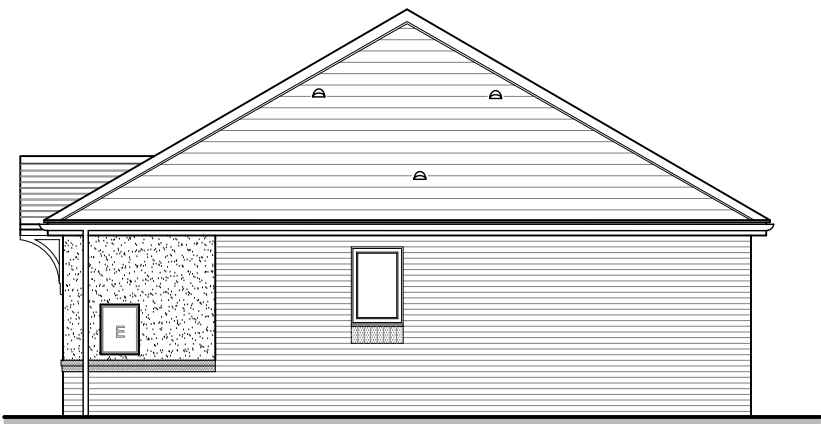

FLOOR PLAN (OPP)



FRONT ELEVATION (OPP)

FRONT ELEVATION (AS)



Castle Green Homes,
Unit 20,
St. Asaph Business Park,
Ffordd Richard Davies, St Asaph,
Denbighshire. LL17 0LJ.
Tel. 01745 536677

Site: **Mold Road, Gwersyllt**



Title: **2 Bed Bungalows - Render Elevations**

Scale: **1:100 @ A3**

Date: **15.07.2025**

Ref: **MRG - 2BB. PL03**

Rev: **-**

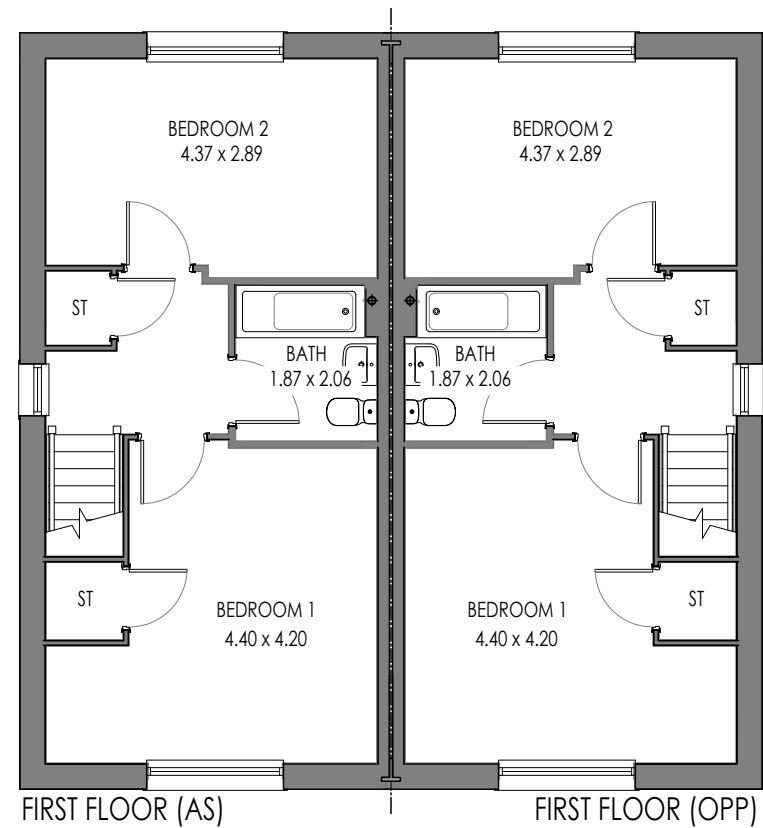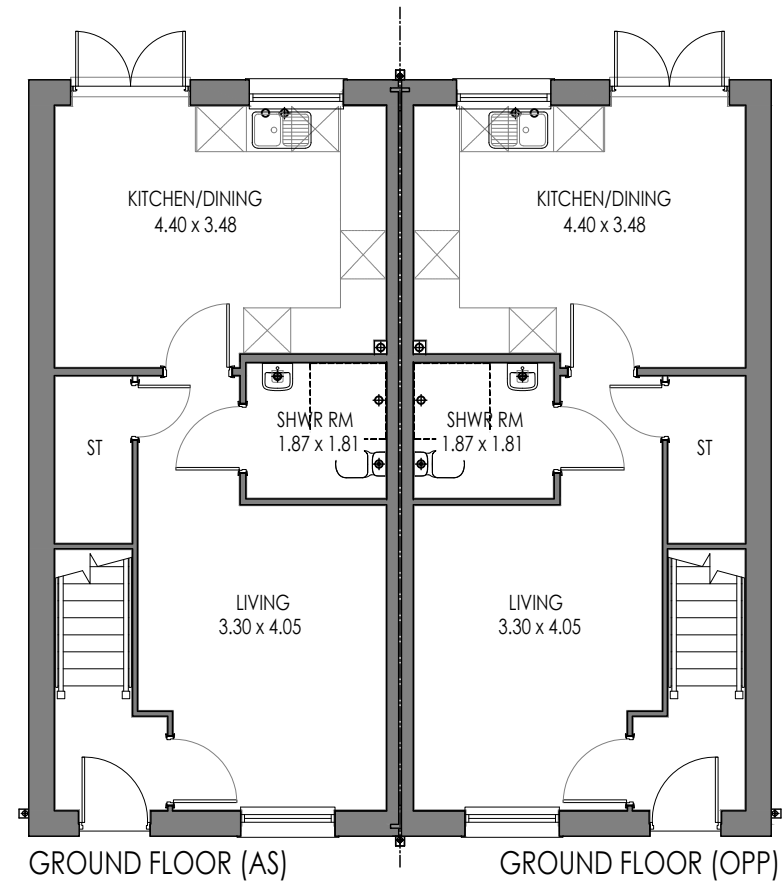


Rev:	Description:	Date:



Castle Green Homes,
Unit 20,
St. Asaph Business Park,
Ffordd Richard Davies, St Asaph,
Denbighshire. LL17 0LJ.
Tel. 01745 536677

Site:	Mold Road, Gwersyllt
Title:	4P2B - Plans
Scale:	1:100 @ A3
Date:	15.07.2025
Ref:	MRG - 4P2B. PL01
Rev:	-

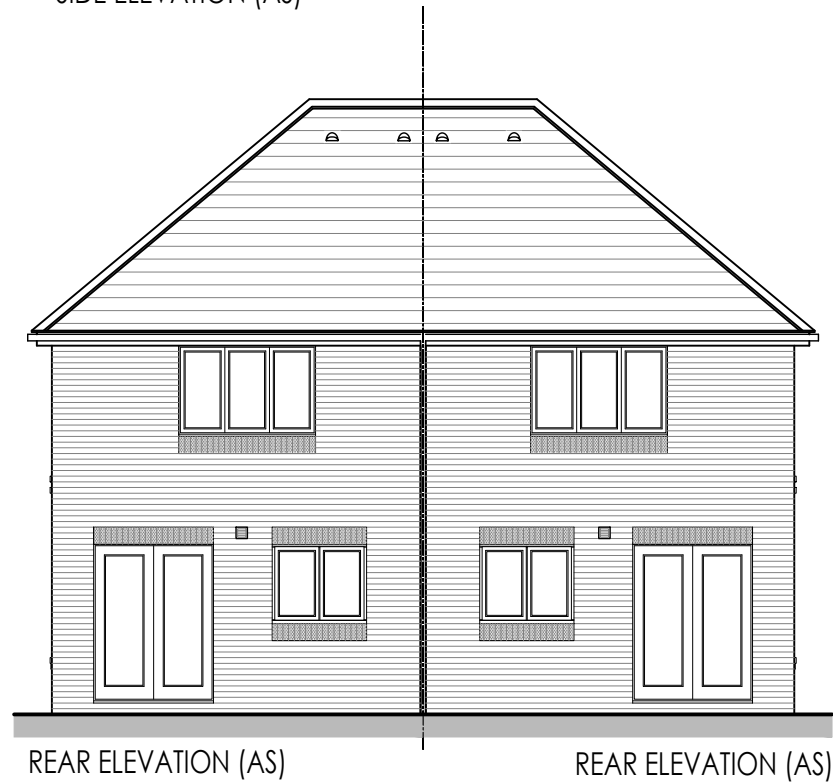

Rev:	Description:	Date:




Castle Green Homes,
Unit 20,
St. Asaph Business Park,
Ffordd Richard Davies, St Asaph,
Denbighshire. LL17 0LJ.
Tel. 01745 536677

Site:	Mold Road, Gwersyllt
Title:	4P2B - Brick Elevations
Scale:	1:100 @ A3
Date:	15.07.2025
Ref:	MRG - 4P2B. PL02
Rev:	-



FRONT ELEVATION (AS)


FRONT ELEVATION (AS)

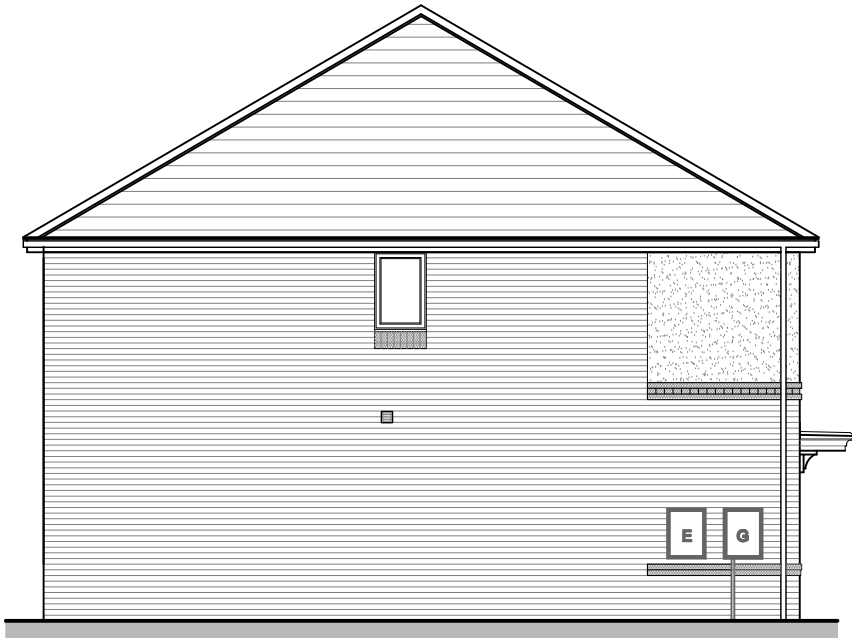

SIDE ELEVATION (AS)



SIDE ELEVATION (OPP)

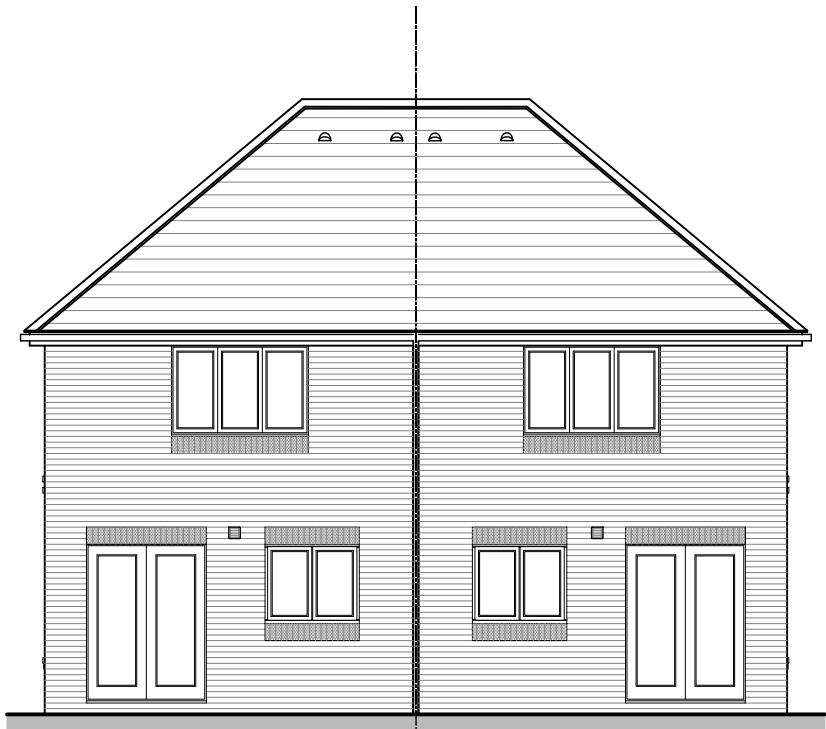

REAR ELEVATION (AS)



REAR ELEVATION (AS)

Rev:	Description:	Date:



Castle Green Homes,
Unit 20,
St. Asaph Business Park,
Ffordd Richard Davies, St Asaph,
Denbighshire. LL17 0LJ.
Tel. 01745 536677

Site:	Mold Road, Gwersyllt
Title:	4P2B - Render Elevations
Scale:	1:100 @ A3
Date:	15.07.2025
Ref:	MRG - 4P2B. PL03
Rev:	-

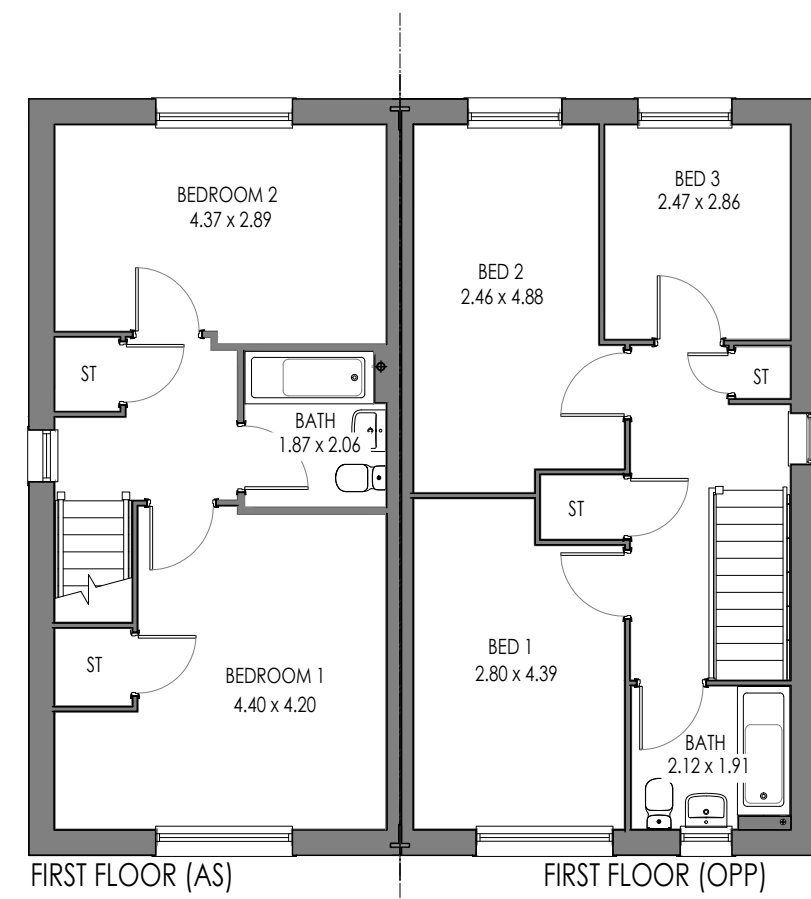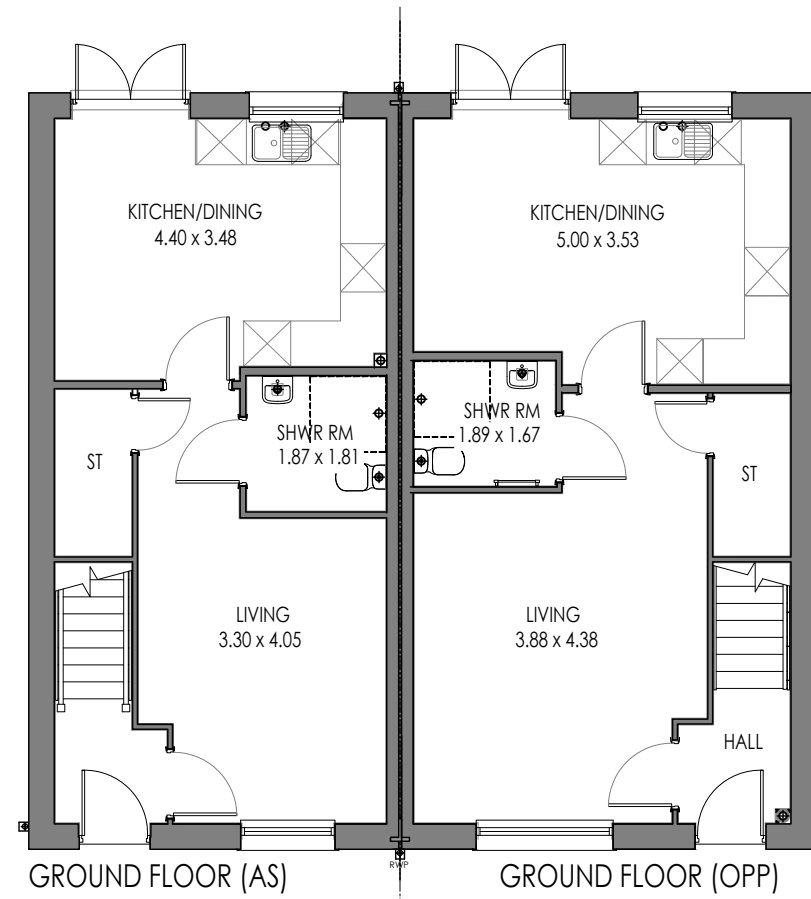

Rev:	Description:	Date:
 Castle Green Homes, Unit 20, St. Asaph Business Park, Ffordd Richard Davies, St Asaph, Denbighshire. LL17 0LJ. Tel. 01745 536677		
Site:	Mold Road, Gwersyllt	
Title:	4P2B / 5P3B Semi Detached - Plans	
Scale:	1:100 @ A3	Date: 15.07.2025
Ref:	MRG - 4P2B/5P3BSD. PL01	Rev: -



FRONT ELEVATION (AS)

FRONT ELEVATION (AS)



SIDE ELEVATION (AS)



SIDE ELEVATION (OPP)



REAR ELEVATION (AS)

REAR ELEVATION (AS)

Rev:	Description:	Date:



Castle Green Homes,
Unit 20,
St. Asaph Business Park,
Ffordd Richard Davies, St Asaph,
Denbighshire. LL17 0LJ.
Tel. 01745 536677

Site:	Mold Road, Gwersyllt		
Title:	4P2B / 5P3B Semi Detached - Brick Elevations		
Scale:	1:100 @ A3	Date:	15.07.2025
Ref:	MRG - 4P2B/5P3BSD. PL02	Rev:	-



FRONT ELEVATION (AS)

FRONT ELEVATION (AS)



SIDE ELEVATION (AS)



SIDE ELEVATION (OPP)



REAR ELEVATION (AS)



REAR ELEVATION (AS)

Rev:	Description:	Date:



Castle Green Homes,
Unit 20,
St. Asaph Business Park,
Ffordd Richard Davies, St Asaph,
Denbighshire. LL17 0LJ.
Tel. 01745 536677

Site:	Mold Road, Gwersyllt	
Title:	4P2B / 5P3B Semi Detached - Render Elevations	
Scale:	1:100 @ A3	Date: 15.07.2025
Ref:	MRG - 4P2B/5P3BSD. PL03	Rev: -

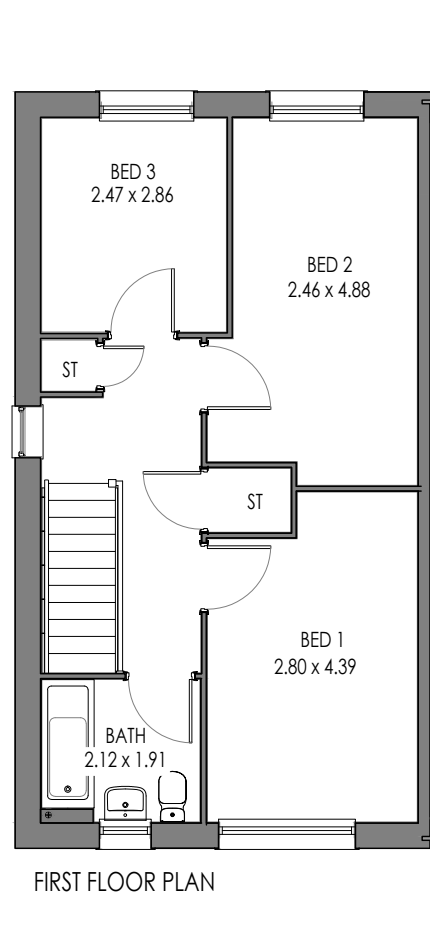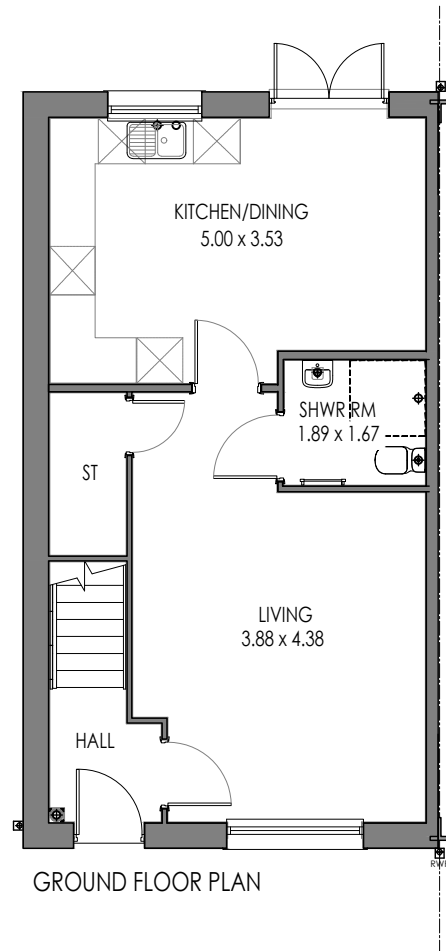


Rev:	Description:	Date:
 Castle Green Homes, Unit 20, St. Asaph Business Park, Ffordd Richard Davies, St Asaph, Denbighshire. LL17 0LJ. Tel. 01745 536677		
Site:	Mold Road, Gwersyllt	
Title:	5P3B - Plans	
Scale:	1:100 @ A3	Date: 15.07.2025
Ref:	MRG - 5P3B. PL01	Rev: -



FRONT ELEVATION



SIDE ELEVATION

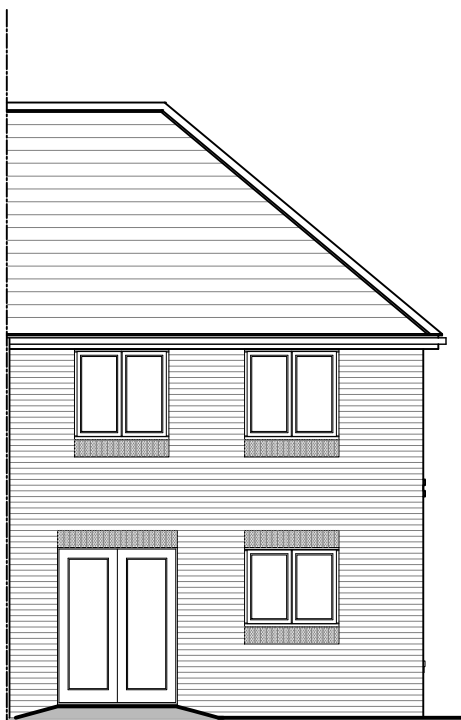

REAR ELEVATION

Rev:	Description:	Date:



Castle Green Homes,
Unit 20,
St. Asaph Business Park,
Ffordd Richard Davies, St Asaph,
Denbighshire. LL17 0LJ.
Tel. 01745 536677

Site: **Mold Road, Gwersyllt**

Title: **5P3B - Brick Elevations**

Scale: **1:100 @ A3**

Date: **15.07.2025**

Ref: **MRG - 5P3B. PL02**


Rev: **-**



FRONT ELEVATION



SIDE ELEVATION

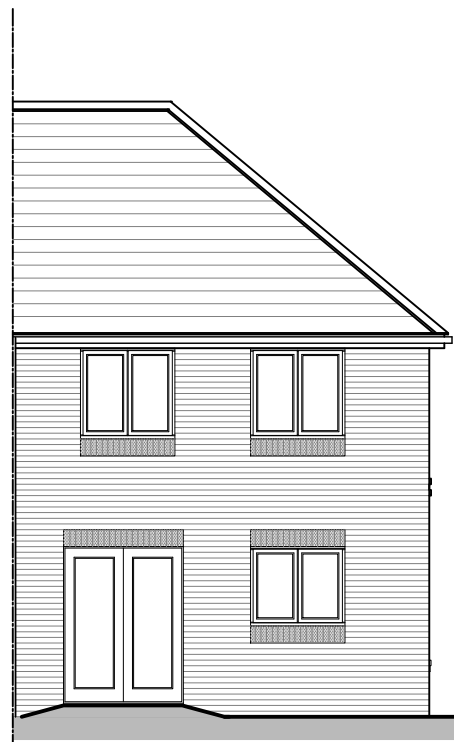

REAR ELEVATION

Rev:	Description:	Date:




Castle Green Homes,
Unit 20,
St. Asaph Business Park,
Ffordd Richard Davies, St Asaph,
Denbighshire. LL17 0LJ.
Tel. 01745 536677

Site:
Mold Road, Gwersyllt

Title:
5P3B - Render Elevations

Scale:	Date:
1:100 @ A3	15.07.2025

Ref:	Rev:
MRG - 5P3B. PL03	-

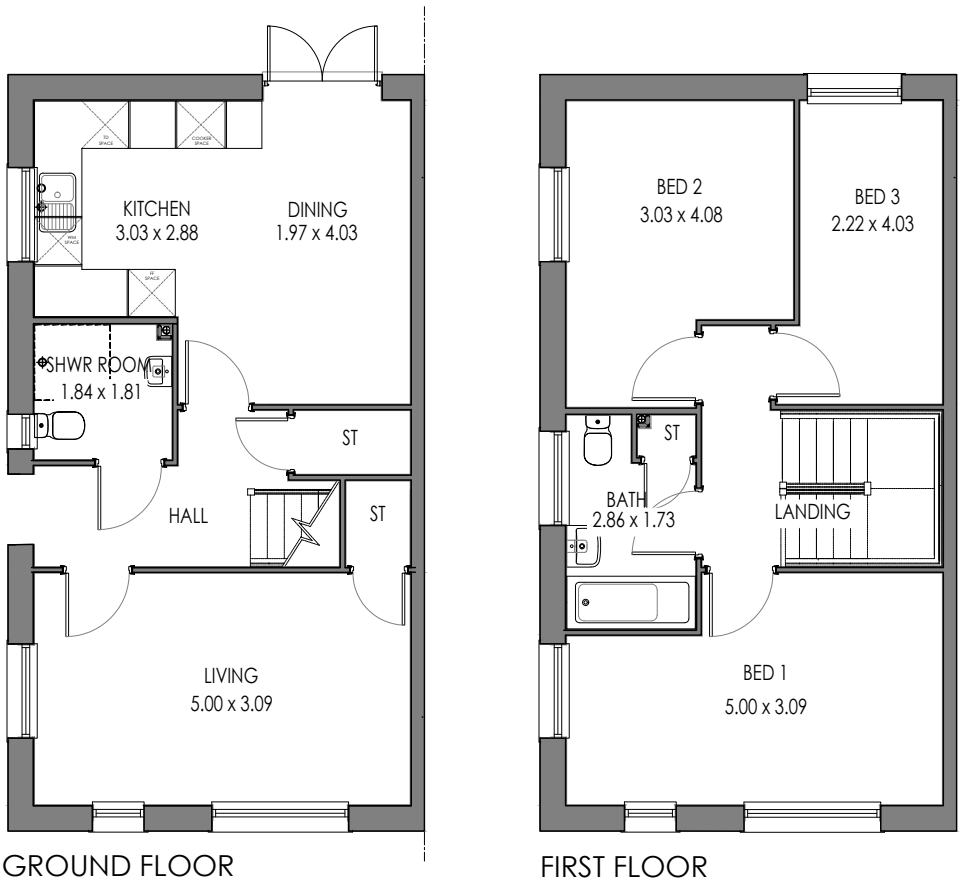

Rev:	Description:	Date:
 Castle Green Homes, Unit 20, St. Asaph Business Park, Ffordd Richard Davies, St Asaph, Denbighshire. LL17 0LJ. Tel. 01745 536677		
Site: Mold Road, Gwersyllt		
Title: 5P3B Corner Turner - Plans		
Scale: 1:100 @ A3	Date: 15.07.2025	
Ref: MRG - 5P3BCT. PL01	Rev: -	



FRONT ELEVATION

REAR ELEVATION

SIDE ELEVATION

Rev:	Description:	Date:



Castle Green Homes,
Unit 20,
St. Asaph Business Park,
Ffordd Richard Davies, St Asaph,
Denbighshire. LL17 0LJ.
Tel. 01745 536677

Site:	Mold Road, Gwersyllt
-------	----------------------

Title:	5P3B Corner Turner - Brick Elevations
--------	---------------------------------------

Scale:	1:100 @ A3
--------	------------

Date:	15.07.2025
-------	------------

Ref:	MRG - 5P3BCT. PL02
------	--------------------

Rev:	-
------	---



FRONT ELEVATION



REAR ELEVATION




SIDE ELEVATION

Rev:	Description:	Date:




Castle Green Homes,
Unit 20,
St. Asaph Business Park,
Ffordd Richard Davies, St Asaph,
Denbighshire. LL17 0LJ.
Tel. 01745 536677

Site: Mold Road, Gwersyllt	
Title: 5P3B Corner Turner - Render Elevations	
Scale: 1:100 @ A3	Date: 15.07.2025
Ref: MRG - 5P3BCT. PL03	Rev: -

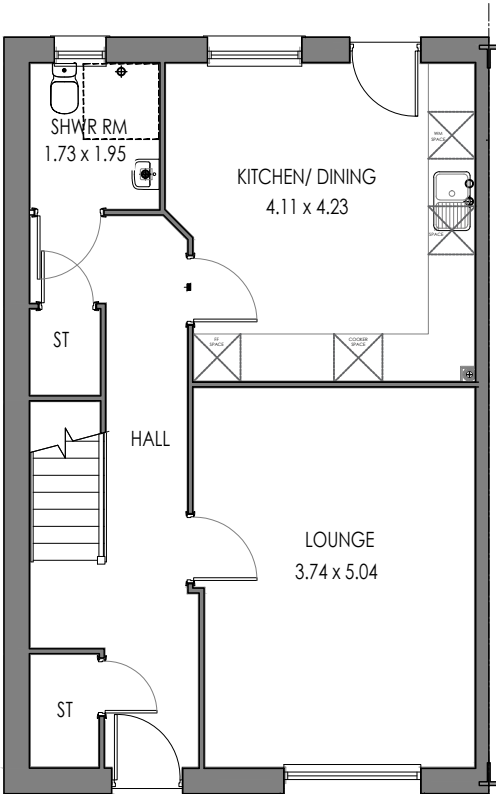

GROUND FLOOR PLAN

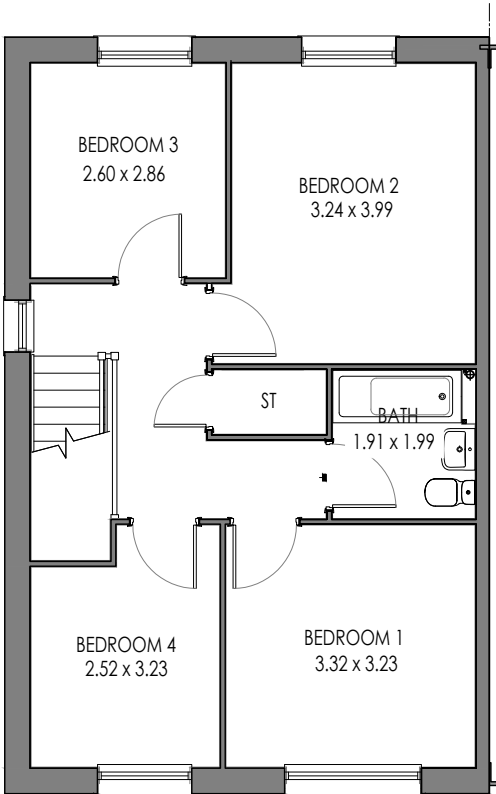

FIRST FLOOR PLAN


Rev:	Description:	Date:
 Castle Green Homes, Unit 20, St. Asaph Business Park, Ffordd Richard Davies, St Asaph, Denbighshire. LL17 0LJ. Tel. 01745 536677		
Site: Mold Road, Gwersyllt		
Title: 6P4B Semi Detached - Plans		
Scale: 1:100 @ A3	Date: 15.07.2025	
Ref: MRG - 6P4BSD. PL01	Rev: -	



FRONT ELEVATION



SIDE ELEVATION

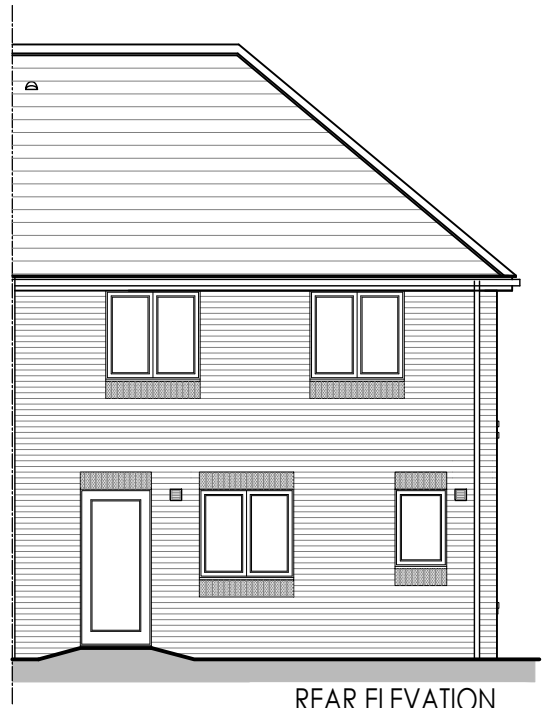

REAR ELEVATION

Rev:	Description:	Date:



Castle Green Homes,
Unit 20,
St. Asaph Business Park,
Ffordd Richard Davies, St Asaph,
Denbighshire. LL17 0LJ.
Tel. 01745 536677

Site: **Mold Road, Gwersyllt**

Title: **6P4B Semi Detached - Brick Elevations**

Scale: **1:100 @ A3**

Date: **15.07.2025**

Ref: **MRG - 6P4BSD. PL02**

Rev: **-**



Rev:	Description:	Date:



Castle Green Homes,
Unit 20,
St. Asaph Business Park,
Ffordd Richard Davies, St Asaph,
Denbighshire. LL17 0LJ.
Tel. 01745 536677

Site: **Mold Road, Gwersyllt**

Title: **6P4B Semi Detached - Render Elevations**


Scale: **1:100 @ A3**

Date: **15.07.2025**


Ref: **MRG - 6P4BSD. PL03**

Rev: **-**

Rev:	Description:	Date:

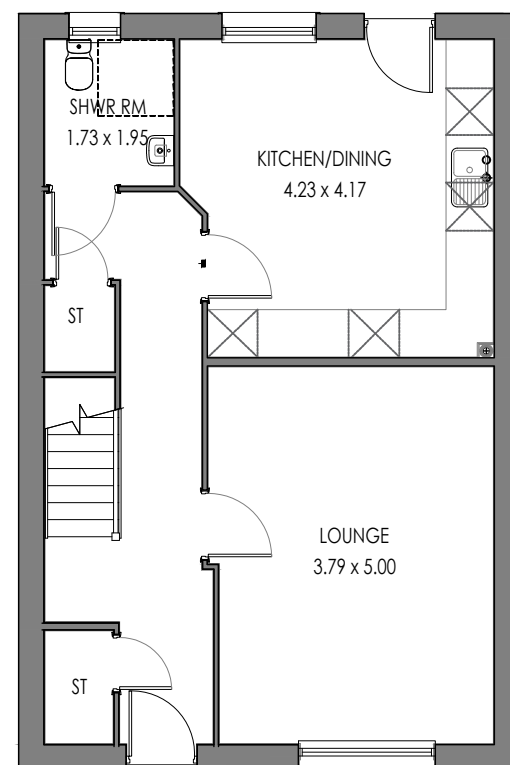

GROUND FLOOR PLAN

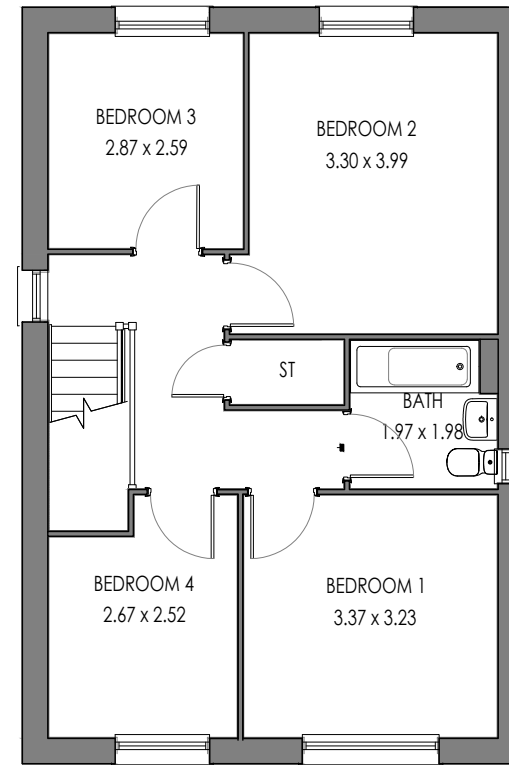

FIRST FLOOR PLAN



Castle Green Homes,
Unit 20,
St. Asaph Business Park,
Ffordd Richard Davies, St Asaph,
Denbighshire. LL17 0LJ.
Tel. 01745 536677

Site: Mold Road, Gwersyllt

Title: 6P4B Detached - Plans

Scale: 1:100 @ A3

Date: 15.07.2025

Ref: MRG - 6P4BD. PL01


Rev: _____



FRONT ELEVATION



SIDE ELEVATION

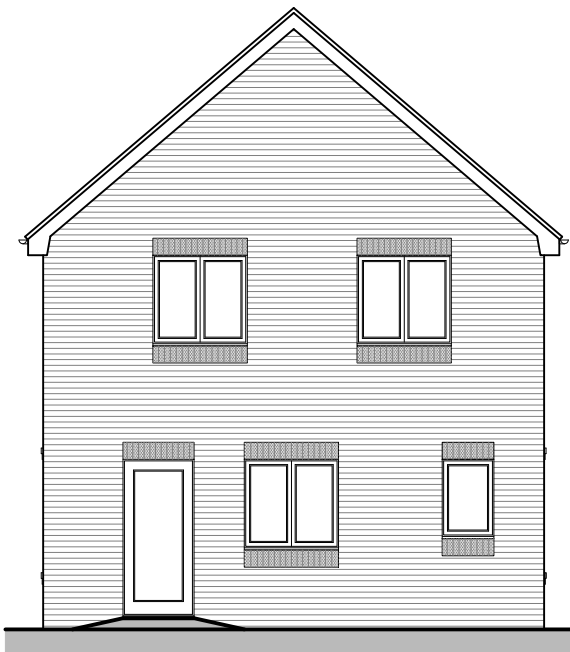

REAR ELEVATION



SIDE ELEVATION

Rev:	Description:	Date:



Castle Green Homes,
Unit 20,
St. Asaph Business Park,
Ffordd Richard Davies, St Asaph,
Denbighshire. LL17 0LJ.
Tel. 01745 536677


Site: Mold Road, Gwersyllt	
Title: 6P4B Detached - Brick Elevations	
Scale: 1:100 @ A3	Date: 15.07.2025
Ref: MRG - 6P4BD. PL02	Rev: -



FRONT ELEVATION



SIDE ELEVATION

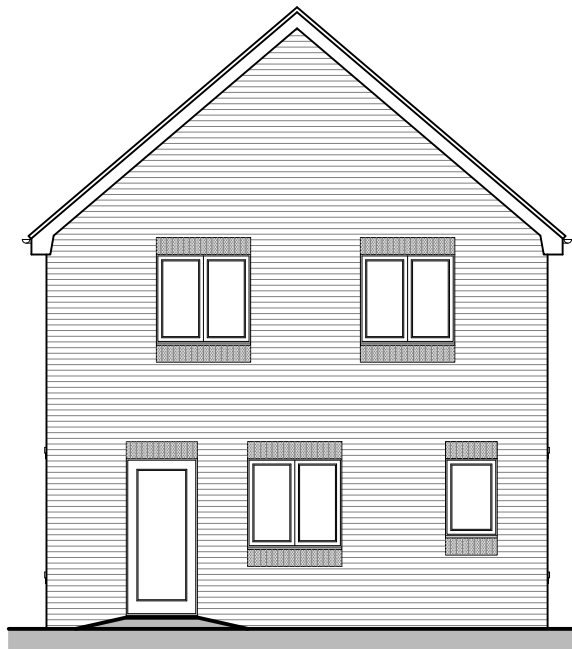

REAR ELEVATION



SIDE ELEVATION

Rev:	Description:	Date:



Castle Green Homes,
Unit 20,
St. Asaph Business Park,
Ffordd Richard Davies, St Asaph,
Denbighshire. LL17 0LJ.
Tel. 01745 536677

Site:	Mold Road, Gwersyllt		
Title:	6P4B Detached - Render Elevations		
Scale:	1:100 @ A3	Date:	15.07.2025
Ref:	MRG - 6P4BD. PL03	Rev:	-