
NOTES	
1.	Do not scale this drawing.
2.	All dimensions to be checked on Site.
3.	Final postions of all equipment to be agreed on Site.
4.	This drawing is subject to Copyright and is not to be reproduced in part or whole without approval.

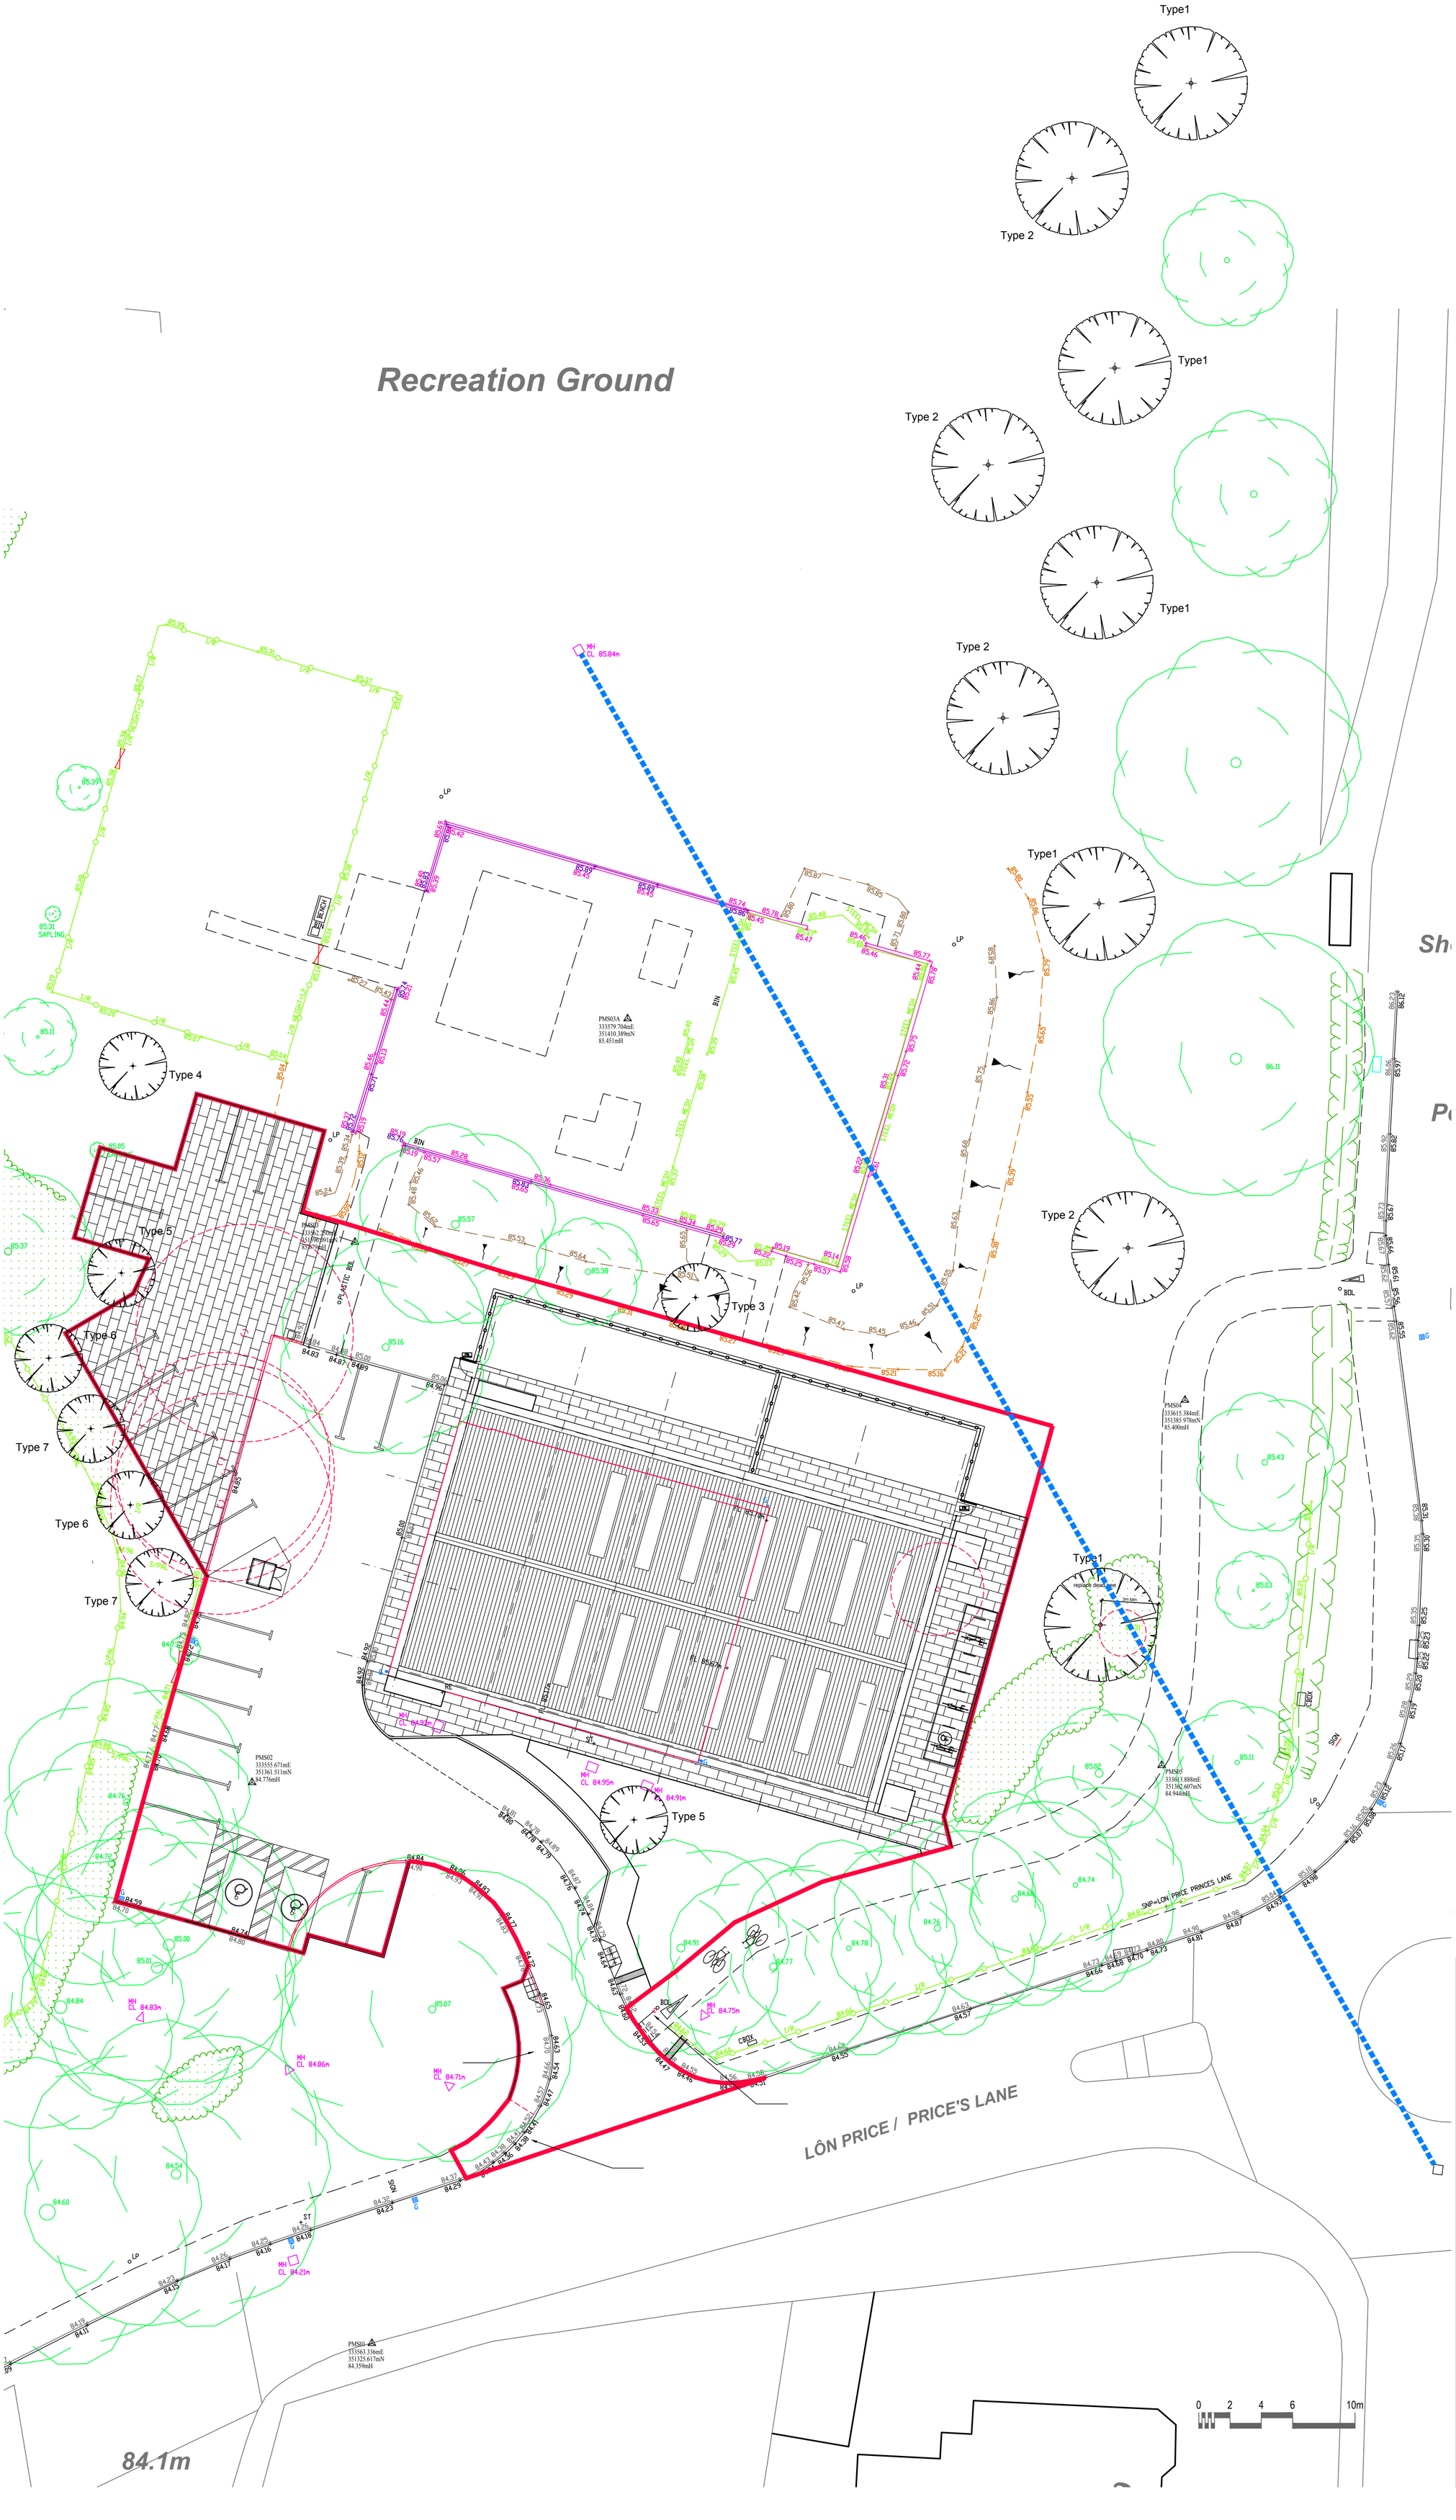

Type 1
Pinus sylvestris (Scots pine). Sizes Advanced nursery stock 16 - 18cm girth

Type 2
Sorbus torminalis (Wild Service Tree) Sizes Advanced nursery stock 16 - 18cm girth

Type 3
Sorbus aucuparia (Rowan) Sizes Light standard 6 - 8cm girth

Type 4
Acer campestre (Field Maple) Sizes Light standard 6 - 8cm girth

Type 5
Syringa reticulate (Japanese Lilac tree) Sizes Light standard 6 - 8cm girth

Type 6
Sorbus intermedia(Swedish Whitebeam) Sizes Light standard 6 - 8cm girth

Type 7
Prunus padus (Bird Cherry) Sizes Light standard 6 - 8cm girth

Rev.	By	Date	Description
A	TS	01.10.2026	Tree planting updated
0	TS	05.08.2026	First issue.

Client
Wrexham County Borough Council

Project
Scout and Guide relocation
Former Community Centre
Price's Lane
Wrexham LL11 2NB

Drawing Title
Proposed Tree Planting Plan

Drawn By	TS	Date	June 2026
Job No.	P424	Status	Tender
Dwg No. L(2)902	Rev. A	Scale@ A1	1:200

RESIDENTIAL COMMERCIAL INDUSTRIAL

The Coach House
Warrington Road
Mickle Trafford
Chester
CH2 4EA
Tel: 01244 300199
Mobile: 07974 674674
Email: toby@architecture.works