
felgate & partners

jack@felgateandpartners.co.uk

www.felgateandpartners.co.uk

07904626682

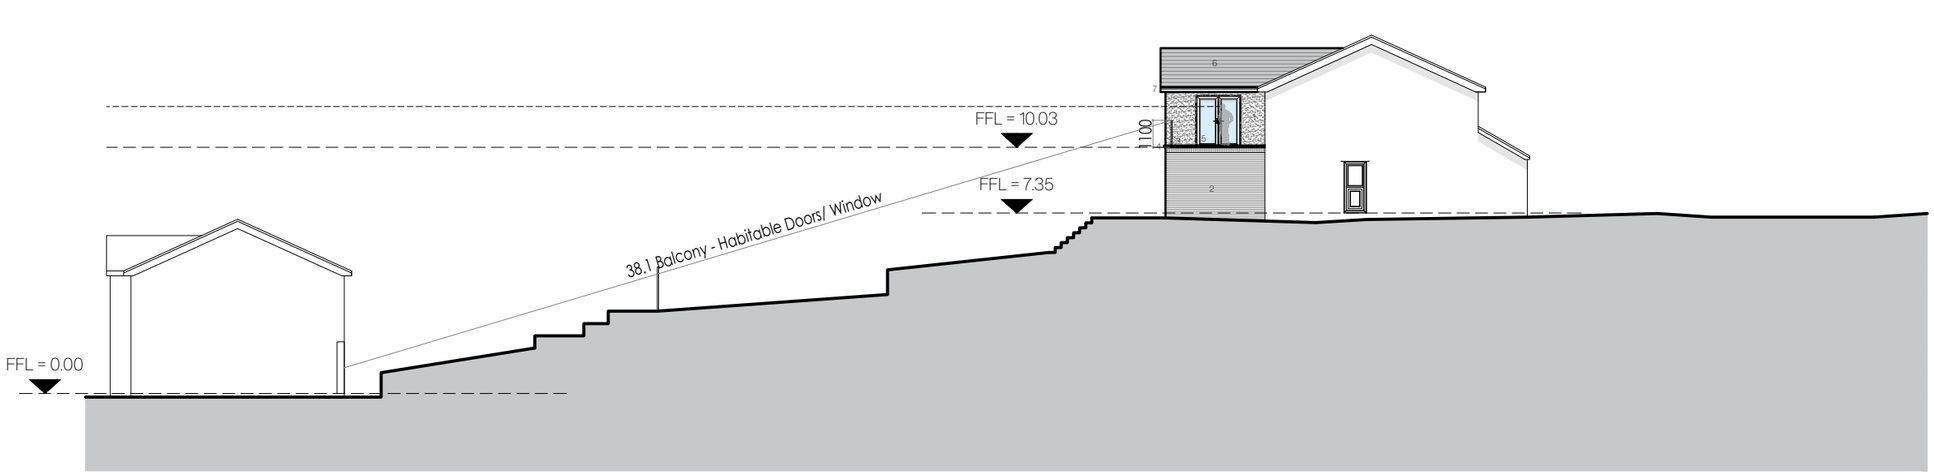

Section a-a

Scale 1:250

44 Glyn Avenue,
Wrexham,
LL12 8DF

Rev	Notes	Date

Proposed Section a-a

October 2026

A3

S02.1.006

1 - 1

GENERAL NOTES:
DO NOT SCALE FROM THIS DRAWING ALL DIMENSIONS TO BE CONFIRMED ON SITE PRIOR TO FABRICATION BY THE CONTRACTOR. DRAWINGS TO BE READ IN CONJUNCTION WITH ANY REFERENCED DOCUMENTATION. PLANS NOT TO BE REPRODUCED WITHOUT THE PRIOR CONFIRMATION FROM FELGATE AND PARTNERS LIMITED. THIS DRAWING IS SUBJECT TO COPYRIGHT.