
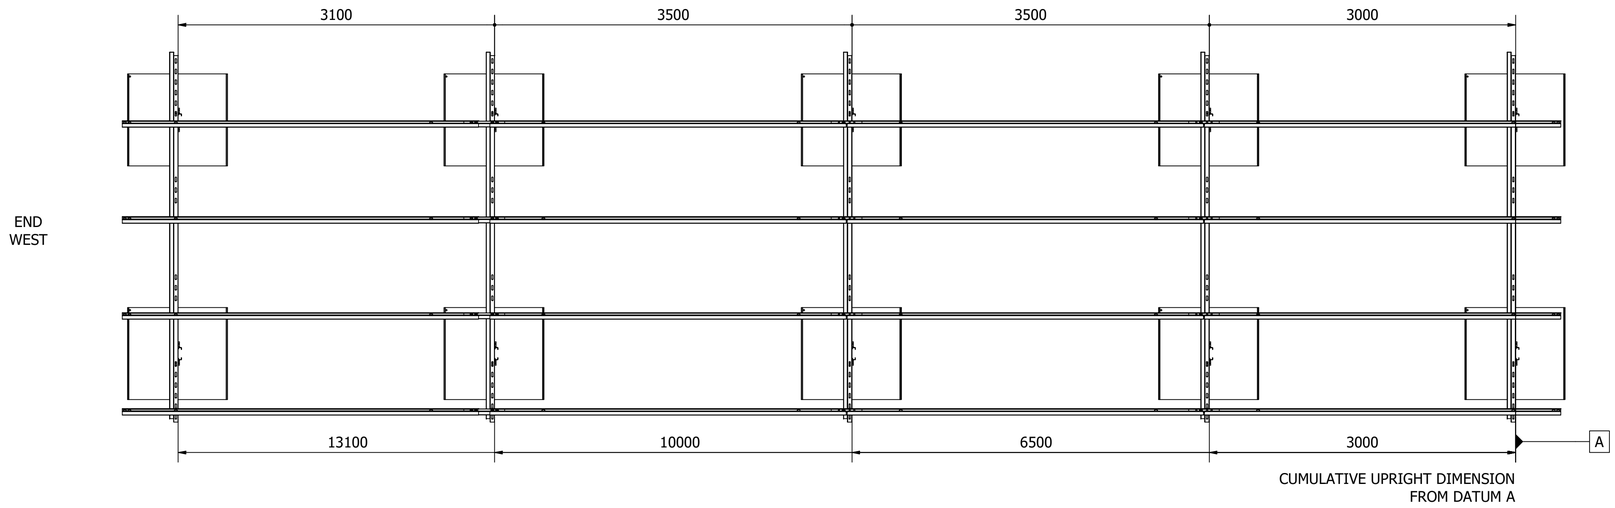



ROW TYPE 1 (PILE DIAGRAM)

SHOW PILE POSITIONS

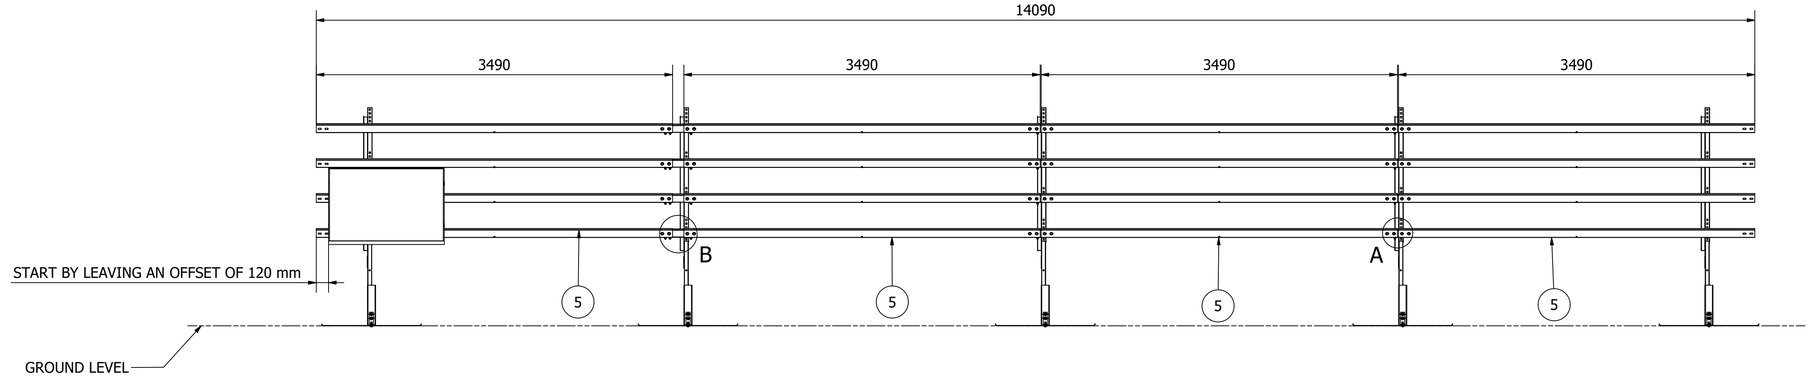


ROW TYPE 1 (PURLIN DIAGRAM)

SHOW PURLIN POSITIONS

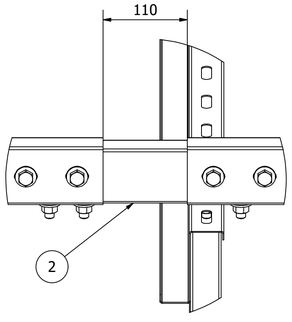


DETAIL B (1 : 4)
TYP ALL POSNS

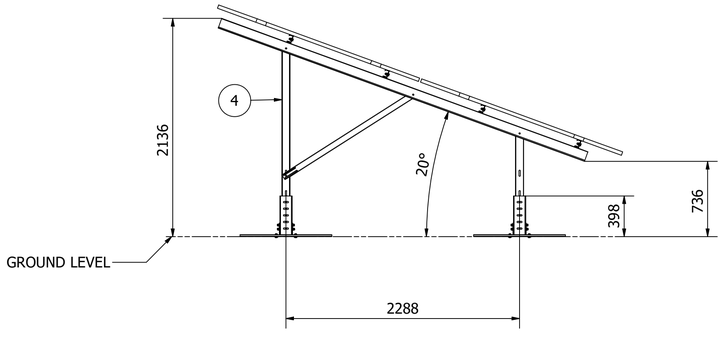

ROW TYPE 1 (SIDE VIEW)

NOT TO SCALE
SHOW UPRIGHT POSITIONS

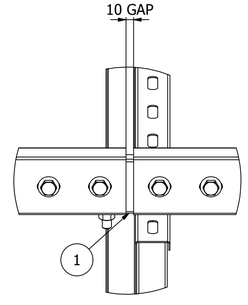

DETAIL VIEW A (1:4)
TYP ALL POSNS

PARTS LIST			
ITEM	QTY	PART NUMBER	DESCRIPTION
1	8	0000-JRC-105 (No Gusset)	GM COMMON JOINER 75x34x20x1.45 300L
2	4	0000-JRC-106	GM EXTENDER JOINER W FIXINGS
3	24	2 In P - Solar Panel	
4	5	2 in P - UPA - ADS	
5	16	1261-PUR-3490	GM PURLIN 80x40x1.45 3490L

IMPORTANT NOTE:

1. PANEL CLAMPING ZONE ADHERENCE IS THE RESPONSIBILITY OF INSTALLER
PURLIN POSITION CAN BE ADJUSTED TO SUIT PANEL MANUFACTURER'S CLAMPING ZONE
REFER TO THE PANEL MANUFACTURER SPECIFICATIONS FOR CLAMPING INFORMATION.
2. DRAWING DOES NOT INCLUDE BRACINGS, PLEASE REFER TO THE INSTALLATION GUIDE.

All Dimensions are in Millimeters — **Deburr and Break all Sharp Edges**

For Drawing Requirements, Refer to WI-08.03.01 Design Manual

Fabrication
Structural Framework Designed I.A.W. EN 1991 1-4:2005+A1
Tolerances (U.O.S.): Linear ±2.0mm
Angular ±1.0°

Manufacturing
Tolerances (U.O.S.): Material Lengths ±1.0mm
Holes & Slots (Sizes and positioning) ±0.5mm
Angular ±1.0°

IF IN DOUBT, ASK!

Design Code: EN 1990:2002+A1, EN 1991-1-4:2005+A1, Parts 1, 3 & 7 (Eurocodes)

Material: AS PARTS
Finish: AS PARTS
Weight: N/A

ECR No.	Description of Change:	Date of Change:	Drawn By:	Checked By:
N/A	First drawing, initial issue	17/09/2024	RAS	SYG

SOLARPORT
Solarport Systems Ltd
The Core,
Gore Cross Business Park
Bridport
Dorset DT6 3FH
t. +44 (0)1308 800 501
e. info@solarportsystems.com
w. www.solarportsystems.com

Title: 2 x 12 STA Modular Drawing

Drawing No. Modular Layout | **Project No.** SEG24010 | **Revision** 1

Scale: 1 : 30 | **Sheet 1 of 1** | **A1**

This drawing and any information contained herein is the confidential property of **Solarport Systems Ltd** and must not be Loaned, Copied, or Altered without prior written permission. ©**Solarport Systems Ltd** 2024